



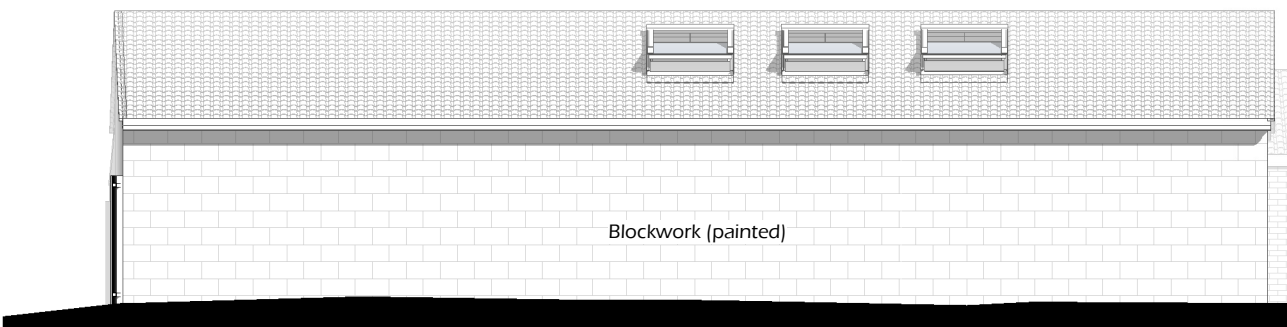


1 North Elevation
1 : 100

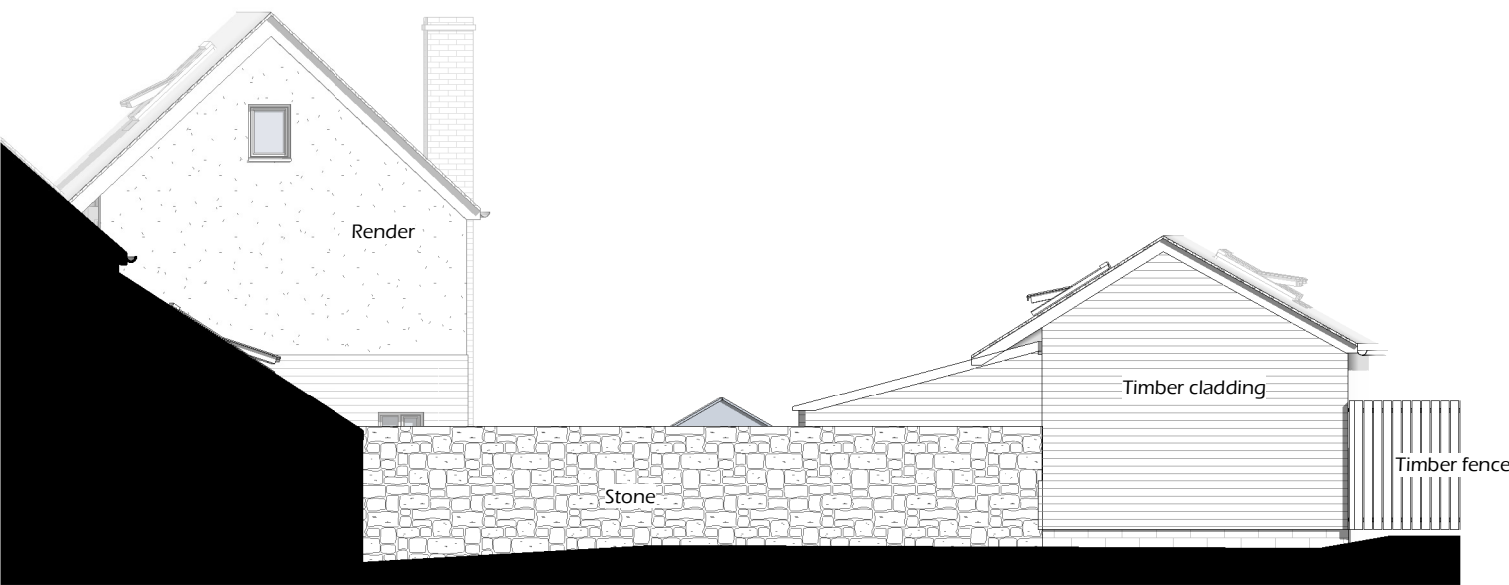


3 East Elevation
1 : 100


MATERIALS:
Roof: Concrete/clay tiles
Walls: Render, blockwork, brickwork, & horizontal timber cladding
Windows: Timber, painted

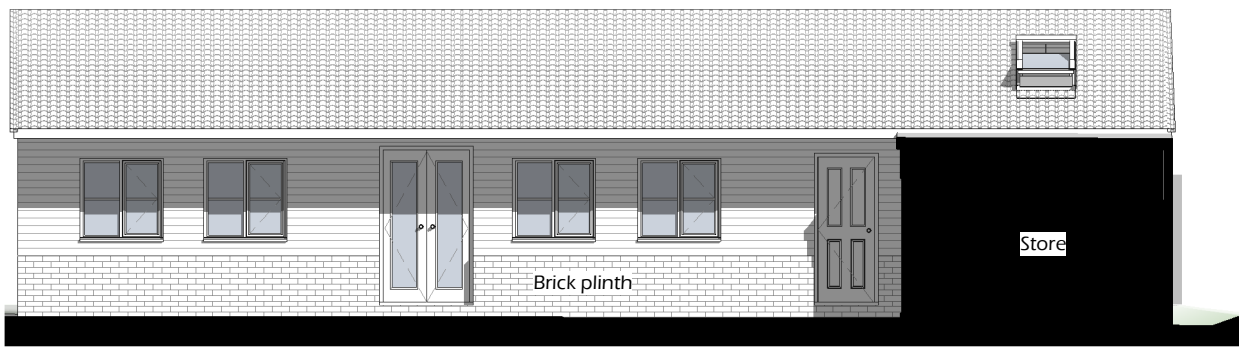

2 South Elevation
1 : 100

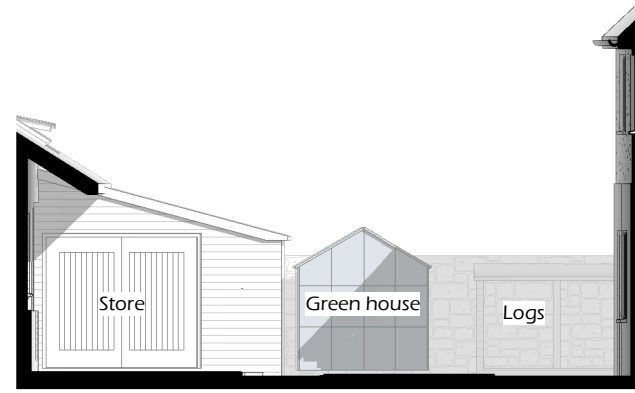

4 West Elevation
1 : 100

 

3, Belfry Alley,
Bristol
BS6 5EH

This drawing is copyright of GreenTrace Architect Ltd and may not be copied or reproduced without permission.

Figured dimensions are to be taken in preference to scaled dimensions. Large scale drawings to have preference to small scale drawings. Dimensions for fixed-in items are to be checked on site prior to manufacture.

Report any discrepancies to Architect. Engineer's information to take precedents if contradictory.

Client
Adam and Alex Rebdi

Project Address
1 The Laurels, Startley,
Chippenham, Wiltshire,
SN15 5HF

Title
Existing Elevations - Pottery

Project Name
The Laurels

Scale 1 : 100	PG Size A3	Drawn JW	Date of 1st issue 07.10.2025
Status Planning	Project No 3048	Drawing No P_206	Rev A