

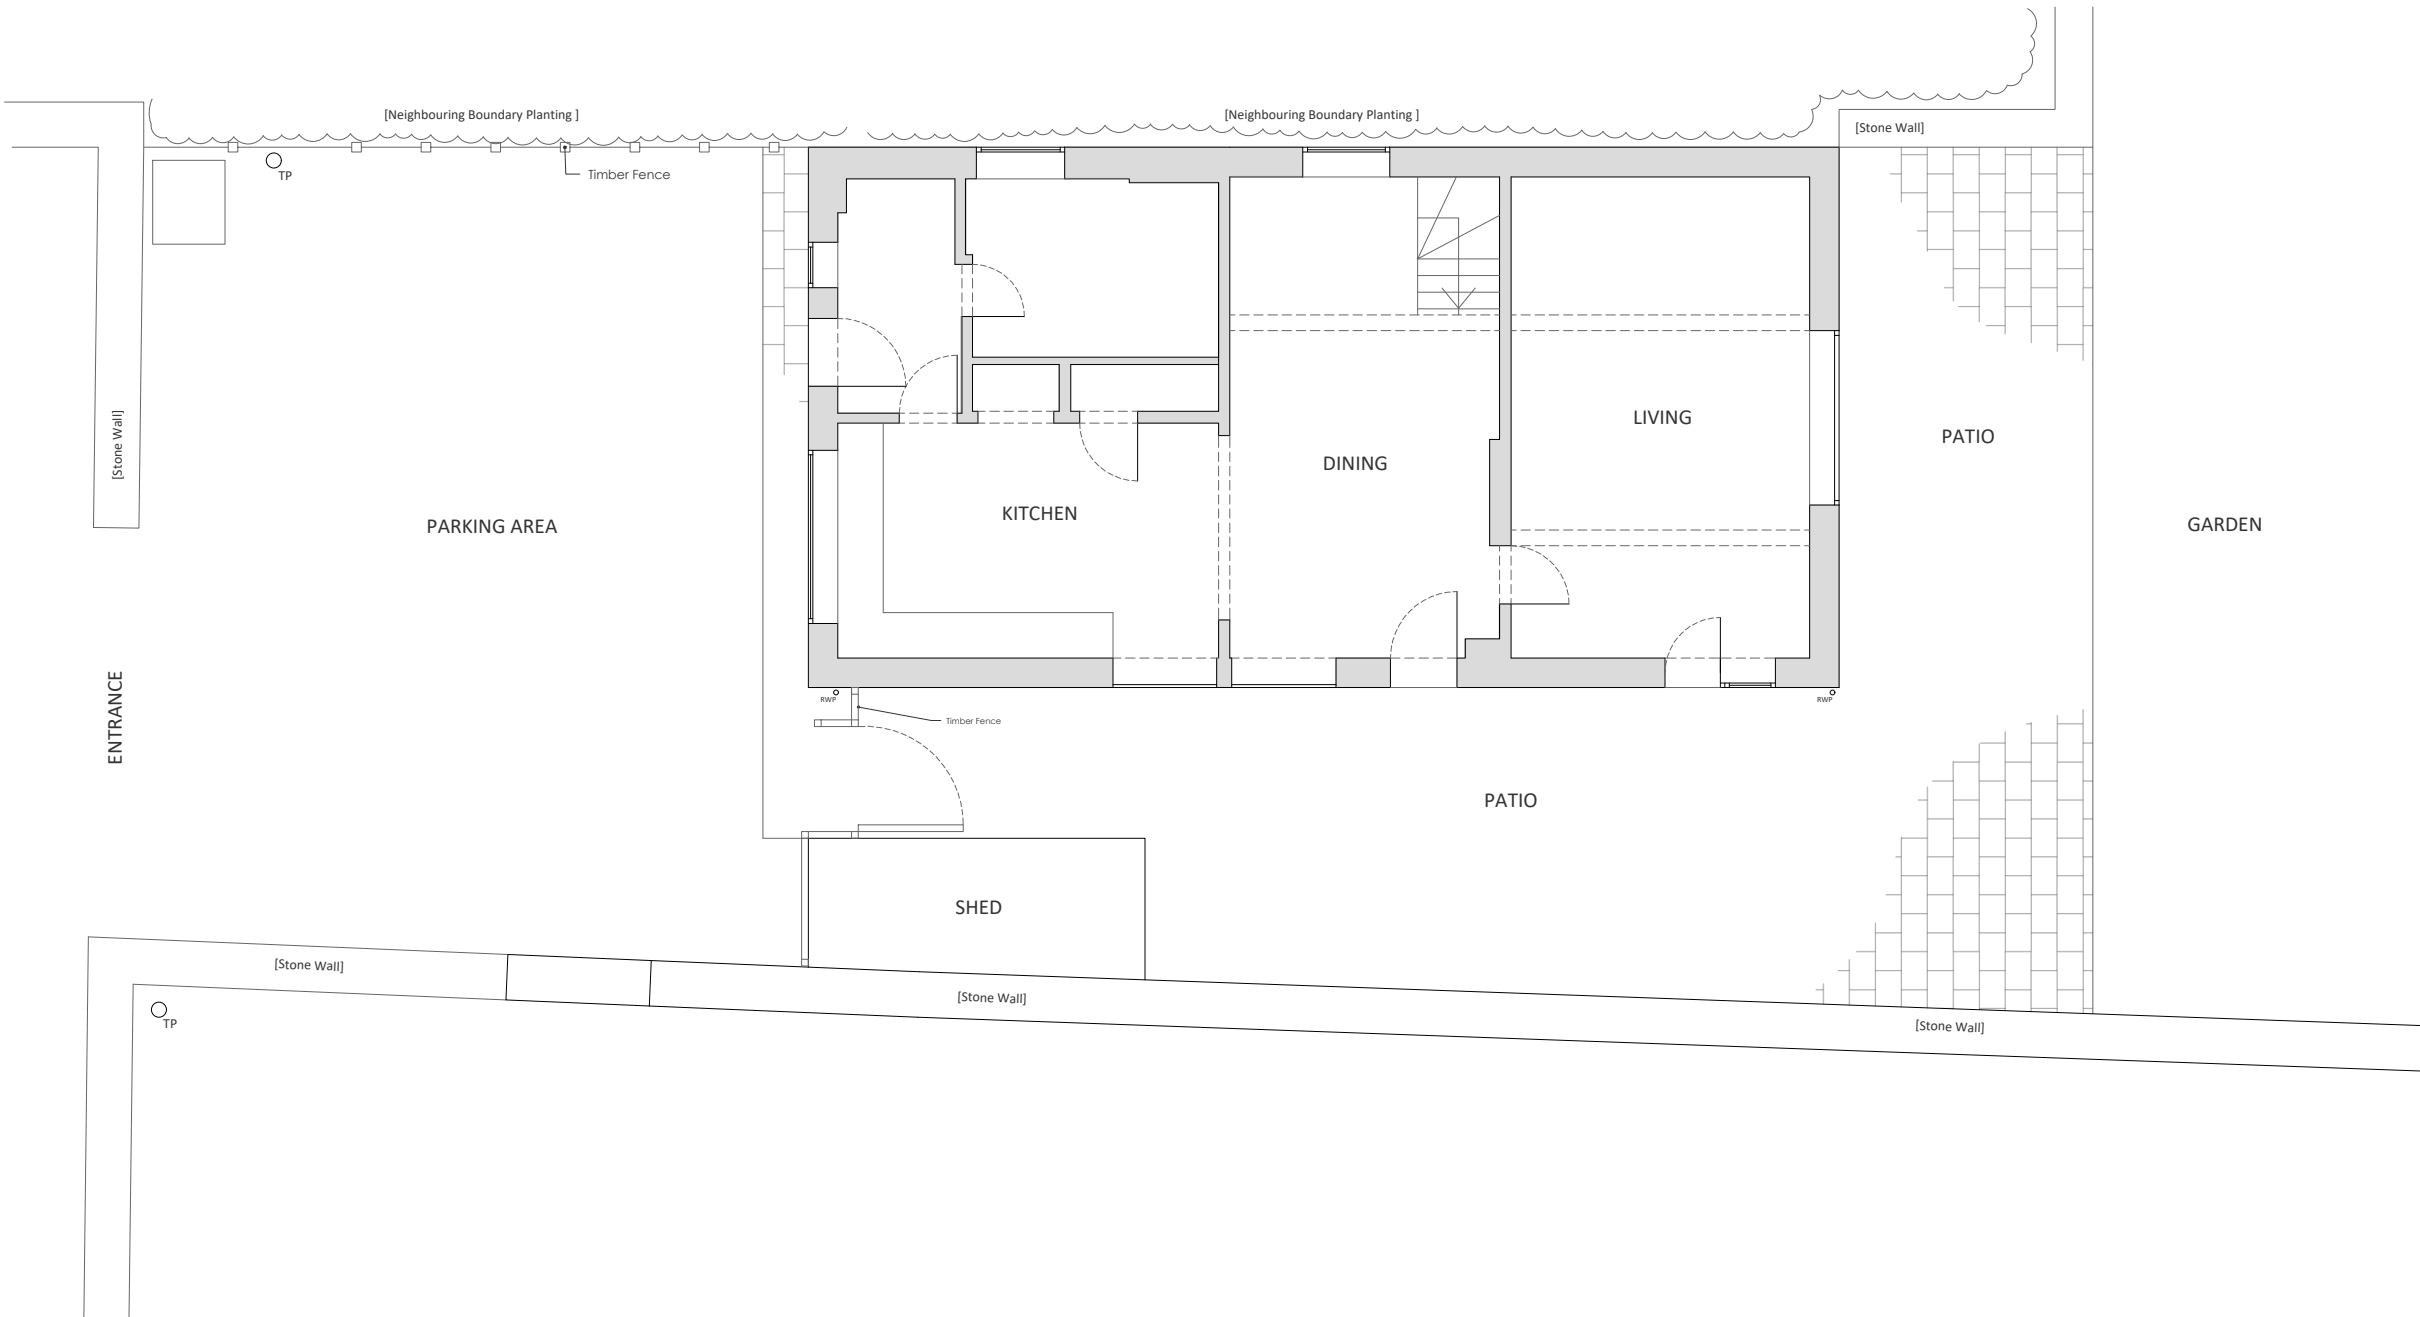


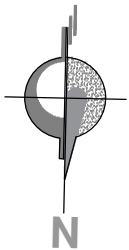

EXISTING GROUND FLOOR PLAN
1:100

All dimensions to be checked on site

 

Chartered Institute of
Architectural Technologists
Registered Practice

Party Wall Etc Act 1996
The works indicated on these drawings may be within
the provisions of the Act. It is the building owner's
responsibility to serve the requisite notice(s) to
adjoining owners and otherwise comply with the Act.

Responsibility is not accepted for errors made by
others scaling from this drawing. All discrepancies
should be reported to Western Building Consultants

Copyright: 2025 Western Building Consultants. This
document and the design are the copyright of
Western Building Consultants. This drawing is not to
be used or copied without written authorised consent



DRAWING:

Existing Ground Floor Plan

PROJECT:

The Annexe
Priory Farm
SN14 7NY

Date : 12/05/2025

Scale: As Shown @ A3

Job No : 1240522

Drawn By: OF

Checked By: MW



Western House
2 Rush Hill, Bath
BA2 2QH

01225 789 307

enquiries@westernbuildingconsultants.co.uk

Drawing No: (3)003

Revision : -