




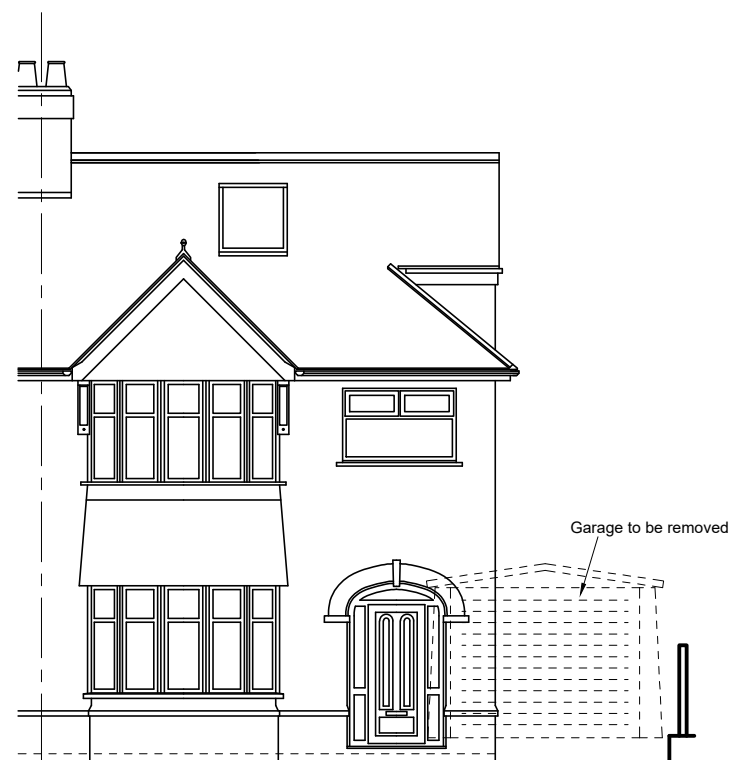

NORTH (front)
PROPOSED ELEVATIONS scale 1:100

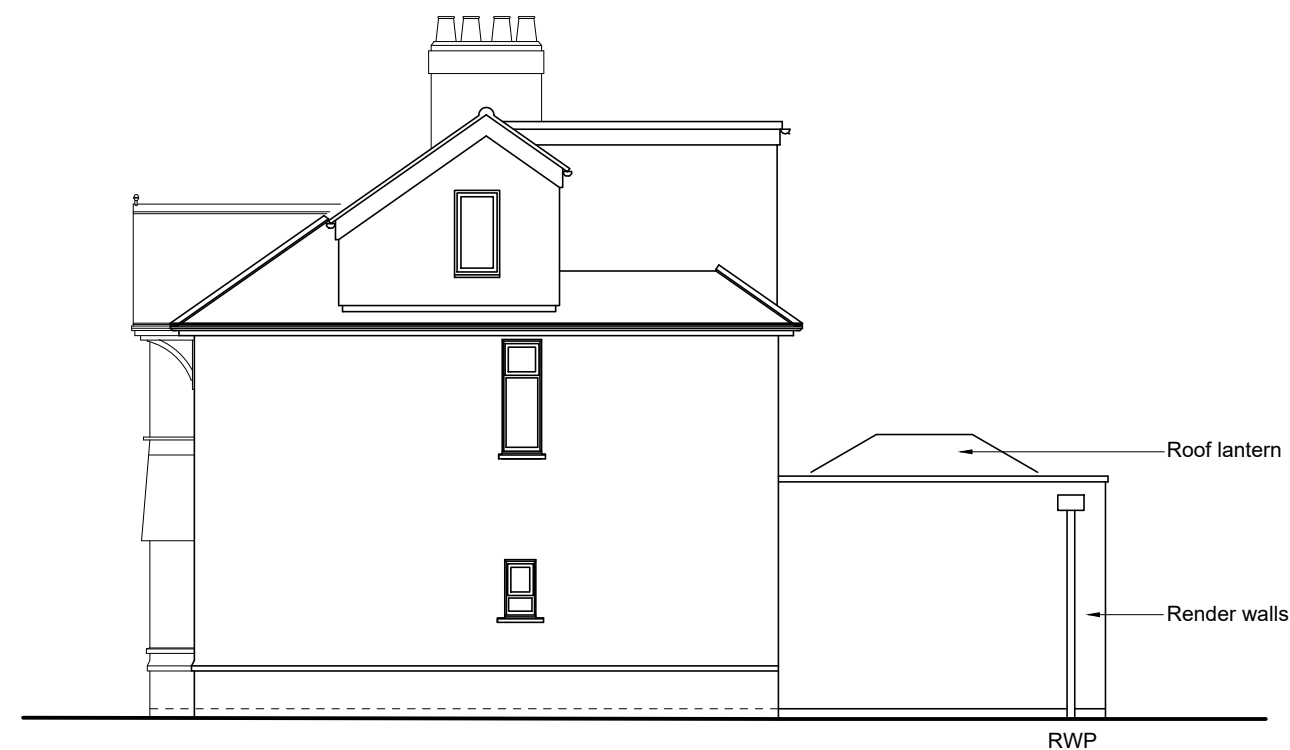


WEST (side)

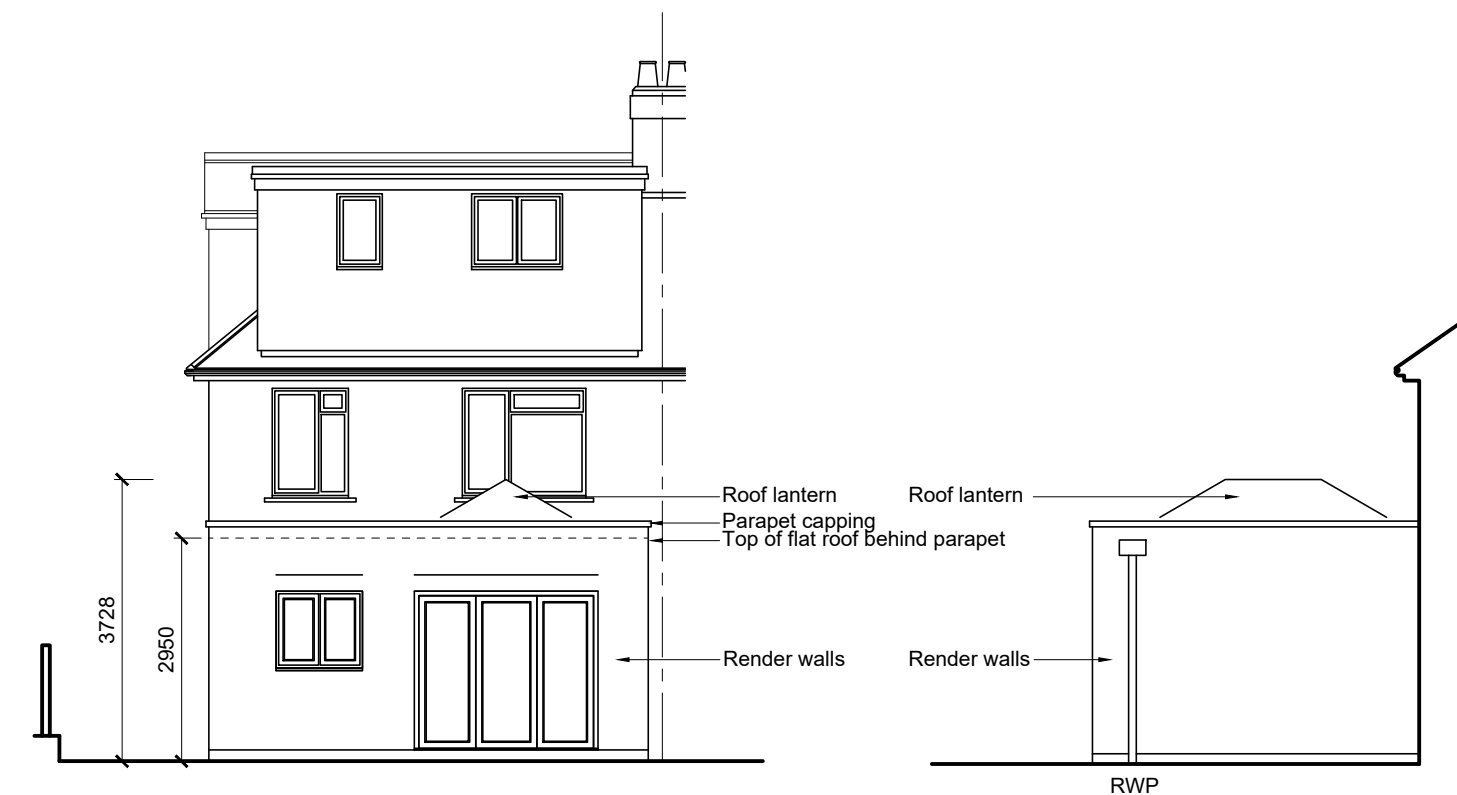


SOUTH (rear)


EAST (side)

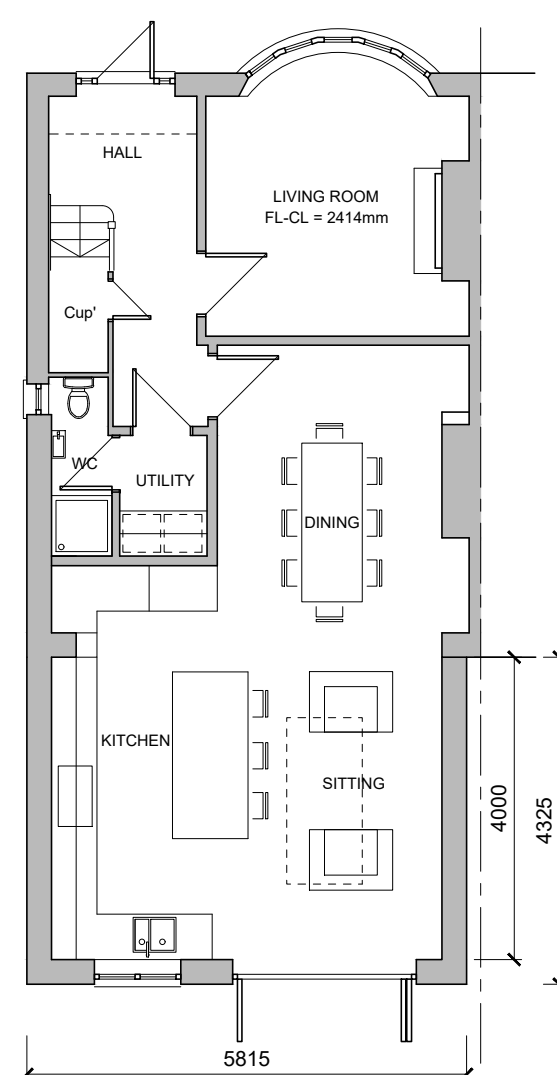

PROPOSED GROUND FLOOR PLAN scale 1:100

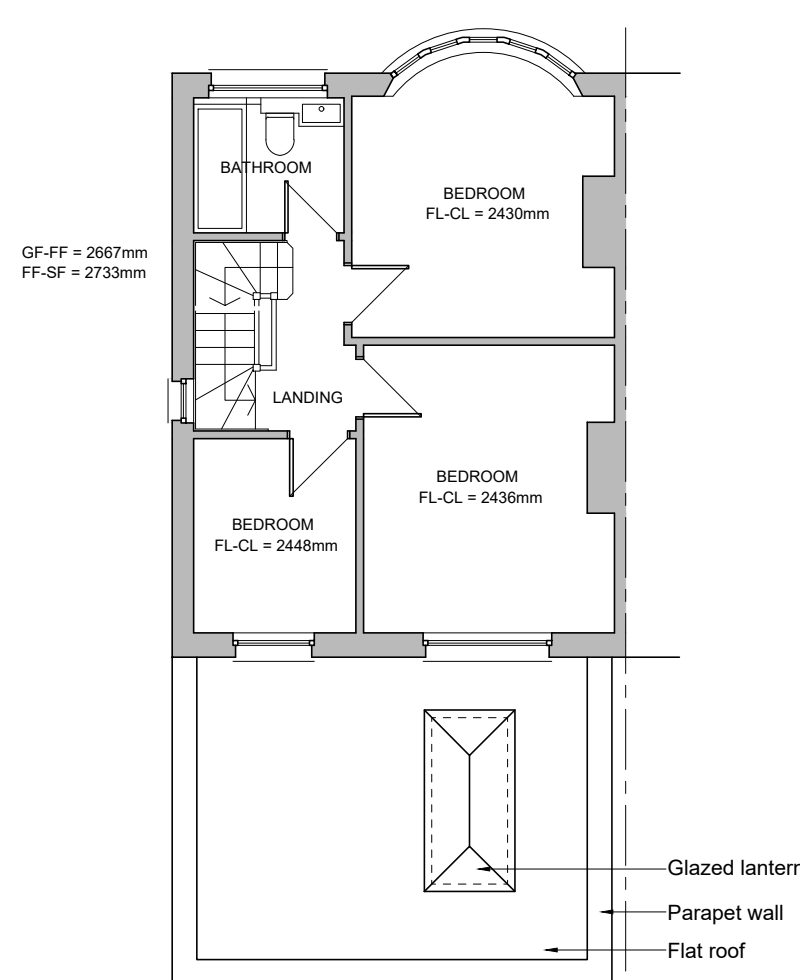

PROPOSED FIRST FLOOR PLAN scale 1:100
(showing roof plan)

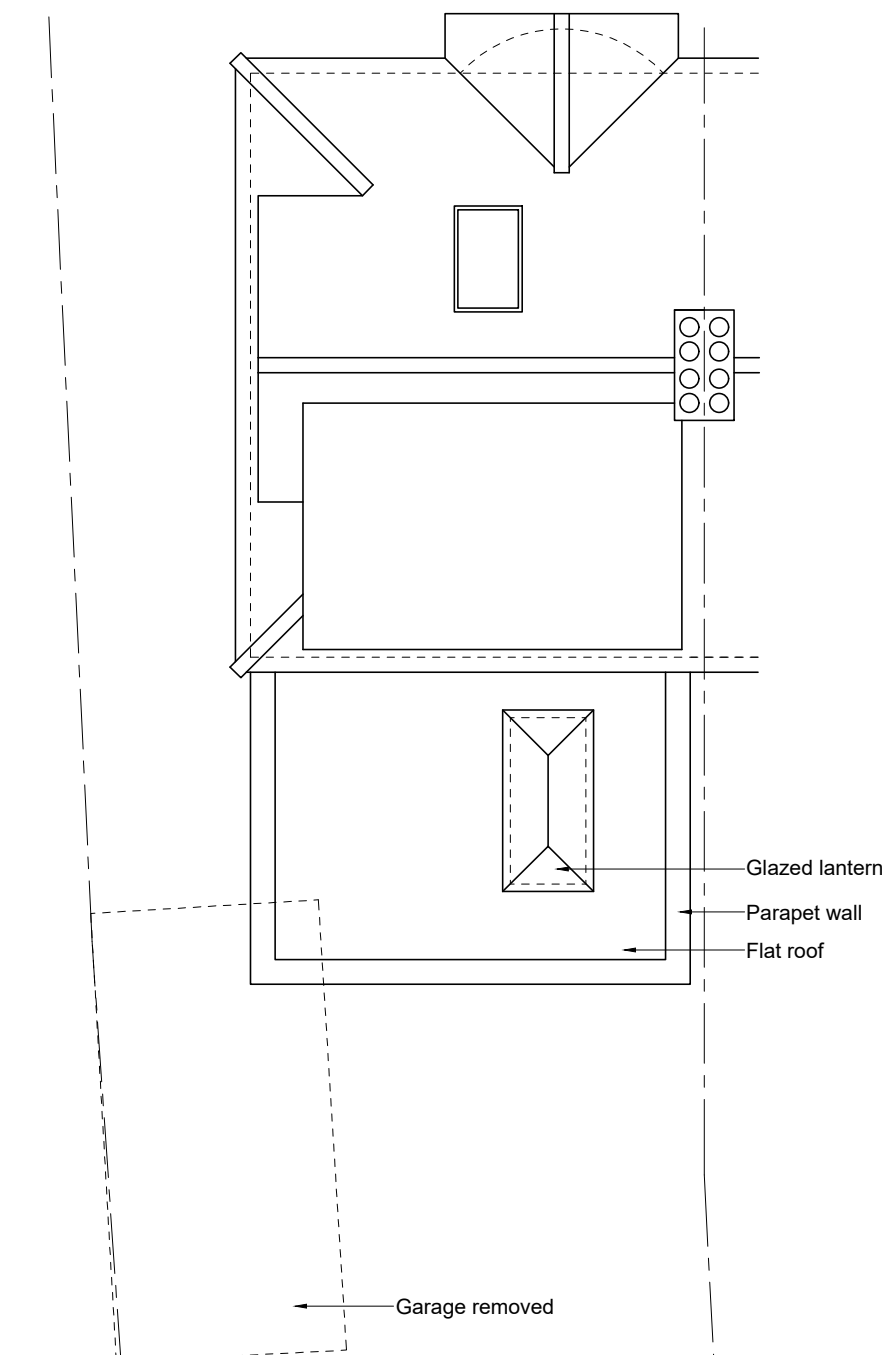

PROPOSED ROOF PLAN scale 1:100