



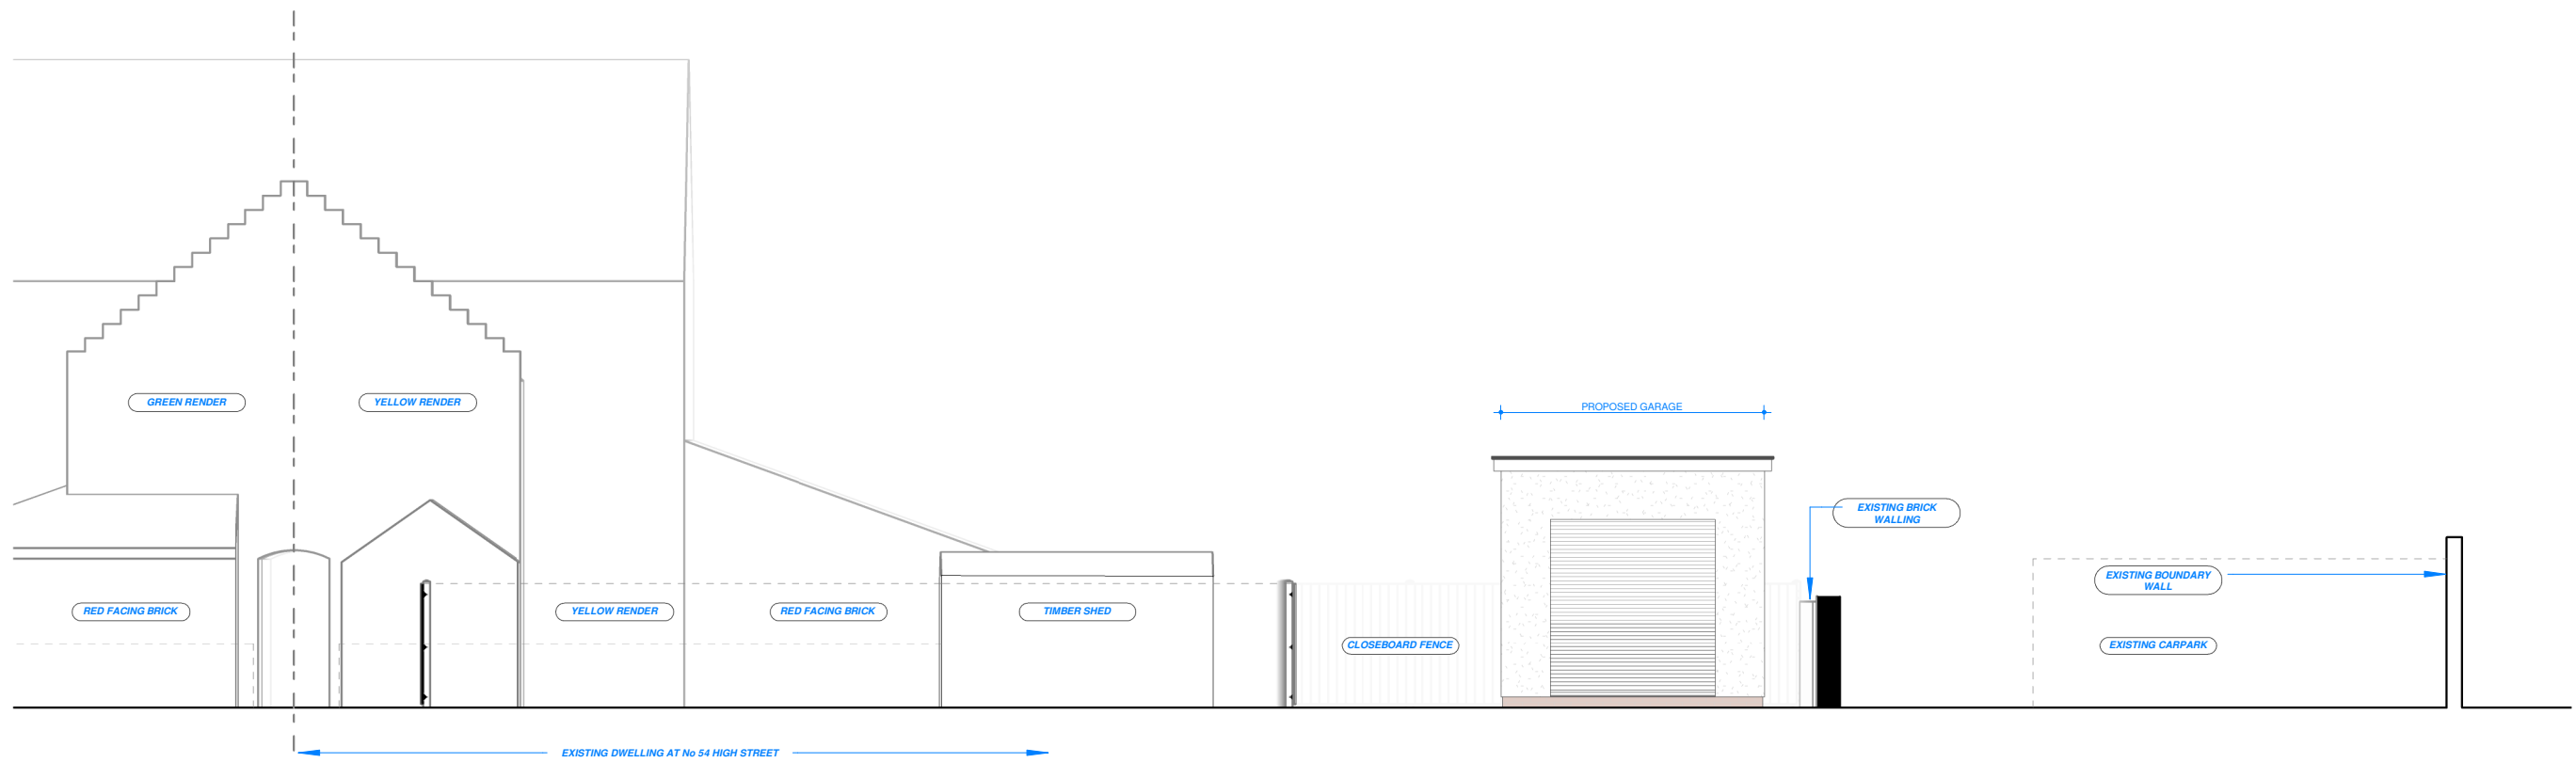


FRONT ELEVATION - PROPOSED

1:100 @ A2

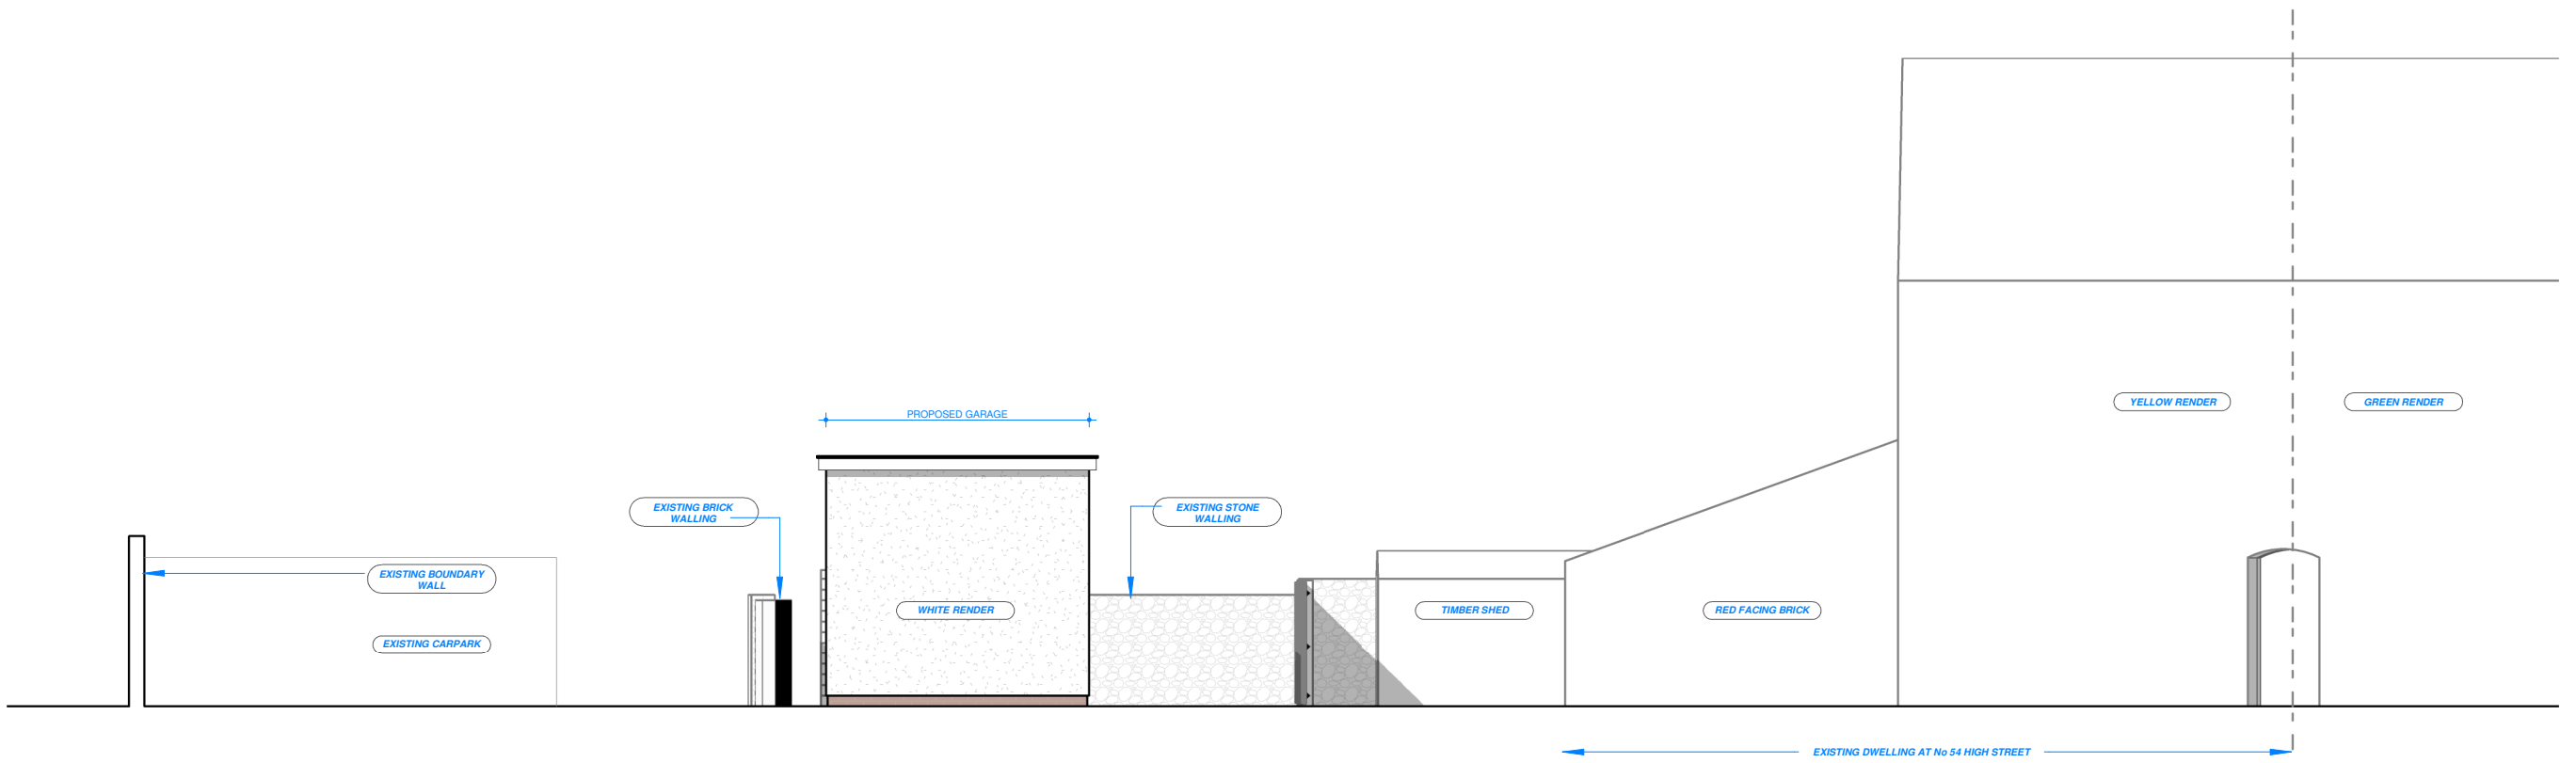


REAR ELEVATION - PROPOSED

1:100 @ A2

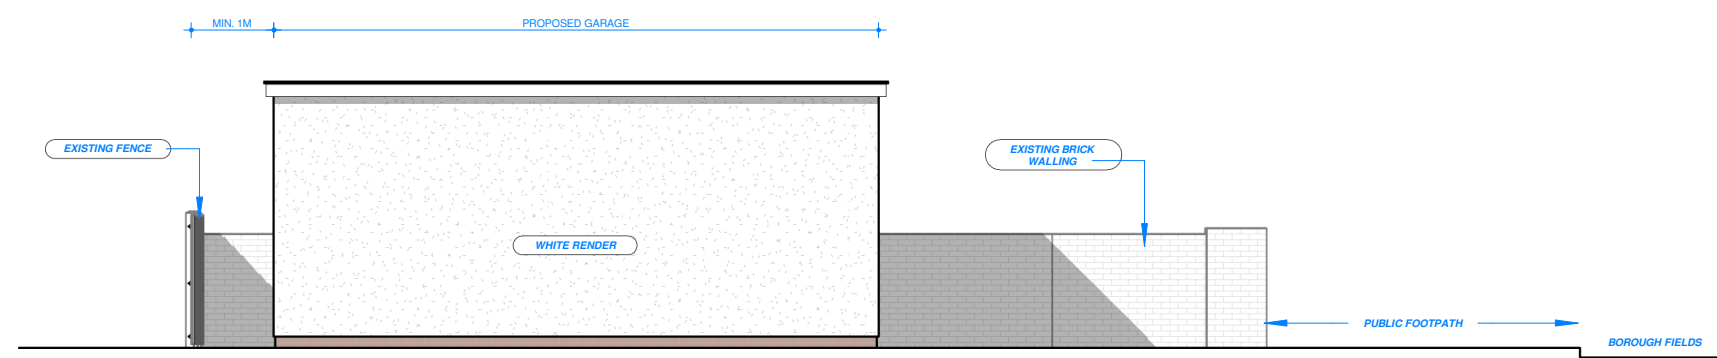

LEFT SIDE ELEVATION - PROPOSED

1:100 @ A2

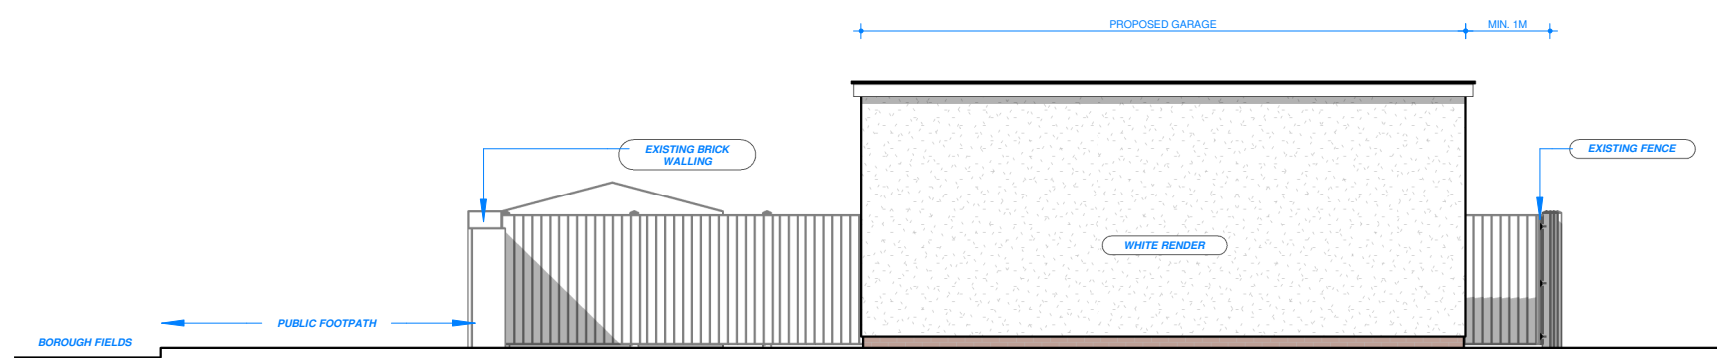

RIGHT SIDE ELEVATION

1:100 @ A2 - PROPOSED

KOBŌ DESIGN		Email: hello@kobo-design.co.uk
0m	Scale 1:50	4m
0m	Scale 1:100	8m
0m	Scale 1:200	16m
0m	Scale 1:500	40m
0m	Scale 1:1250	100m
0m	Scale 1:2500	200m