



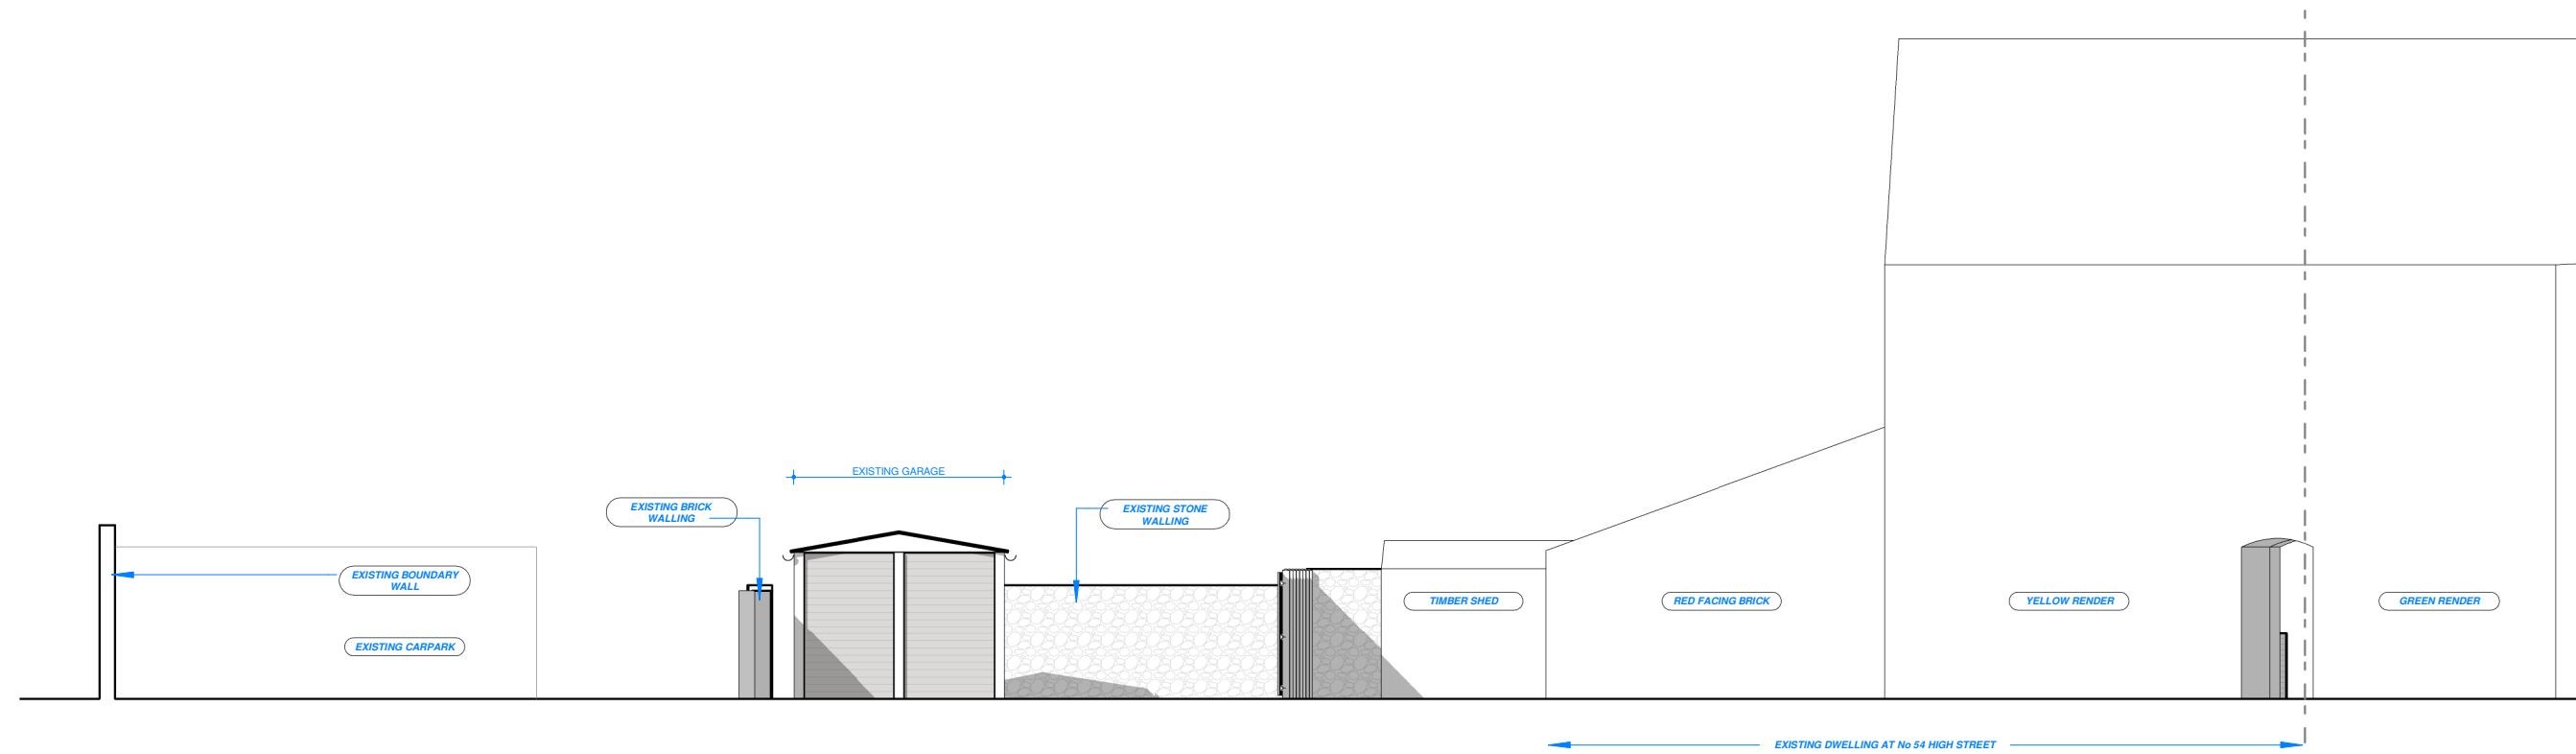


FRONT ELEVATION - EXISTING
1:100 @ A3

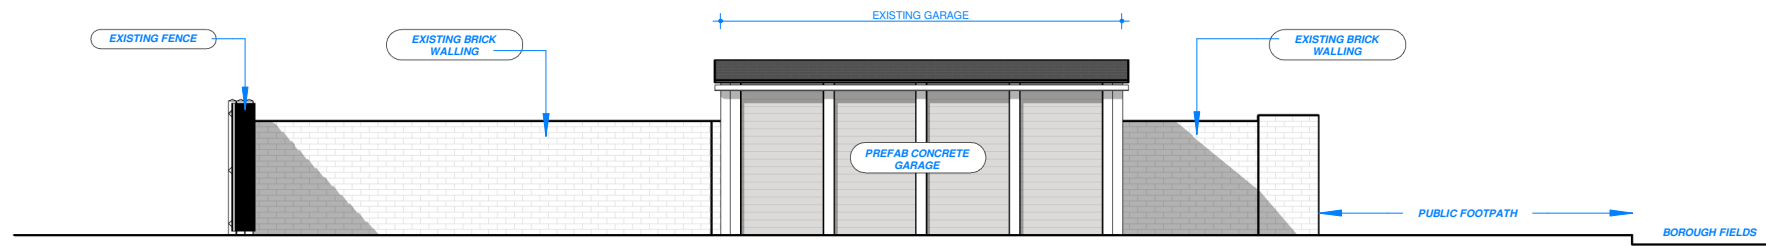

REAR ELEVATION - EXISTING
1:100 @ A3



LEFT SIDE ELEVATION - EXISTING
1:100 @ A3

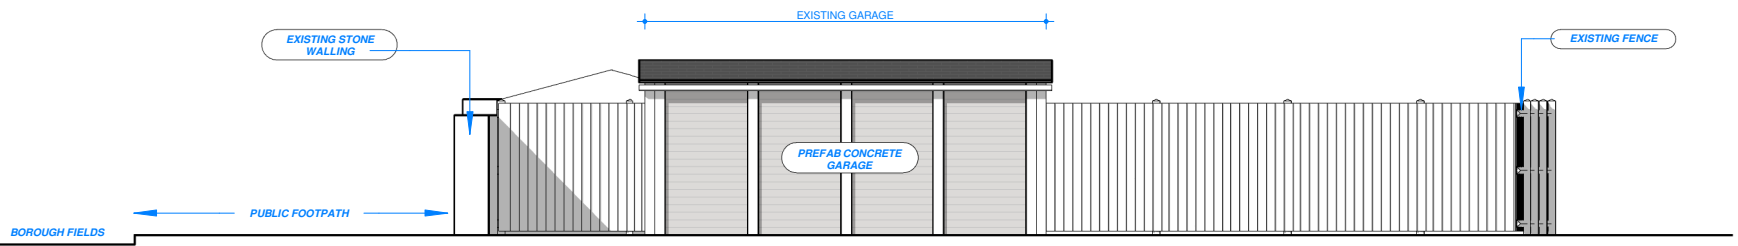

RIGHT SIDE ELEVATION - EXISTING
1:100 @ A3

KOBO DESIGN		Email: hello@kobo-design.co.uk
0m	Scale 1:50	4m
0m	Scale 1:100	8m
0m	Scale 1:200	16m
0m	Scale 1:500	40m
0m	Scale 1:1250	100m
0m	Scale 1:2500	200m