


PROPOSED REDEVELOPMENT 2 INFILL HOUSES TO REPLACE BUNGALOW: THE HAVEN, WEBBS HILL, MINETY, WILTS.

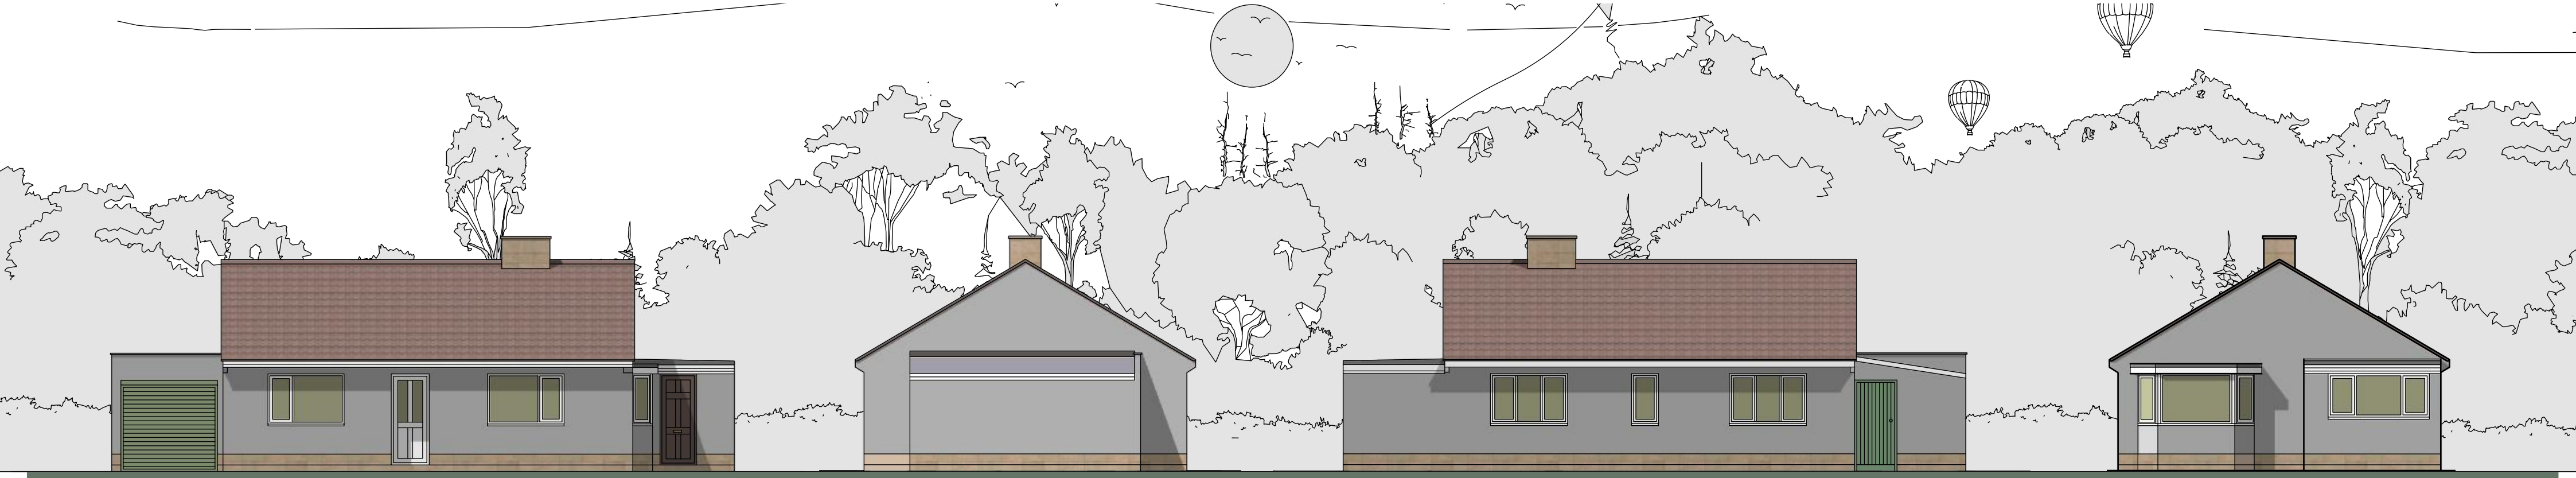

South East Elevation 1:100



South West Elevation 1:100

North West Elevation 1:100




Ground Floor Plan 1:100

Scale Bar (A2 print out = 1:100 scale).
0 1m 2m 3m 4m 5m 6m 10m

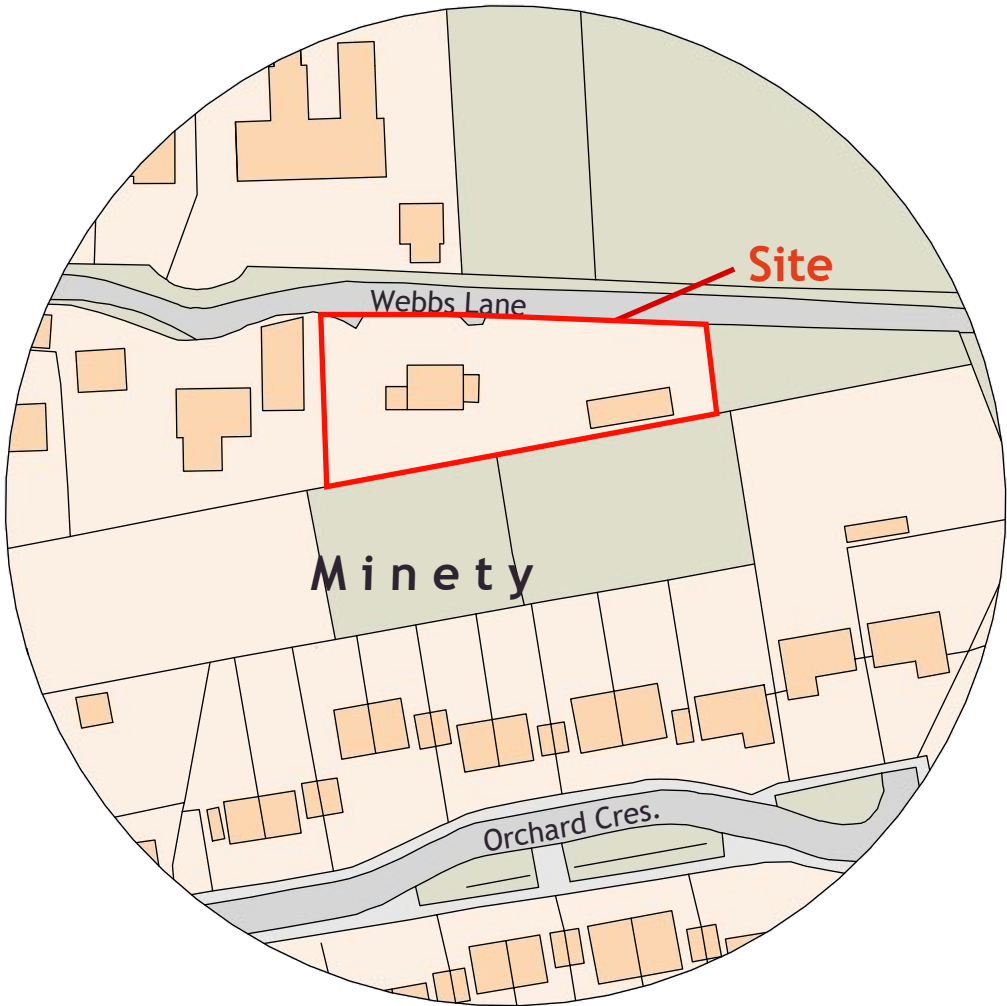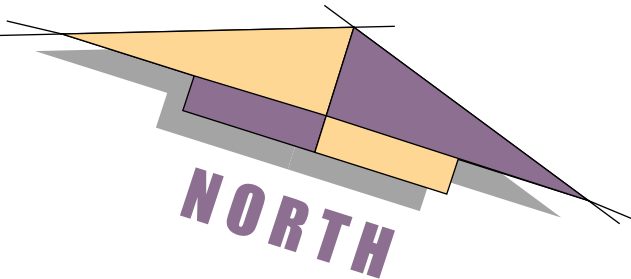

Location Plan 1:1250

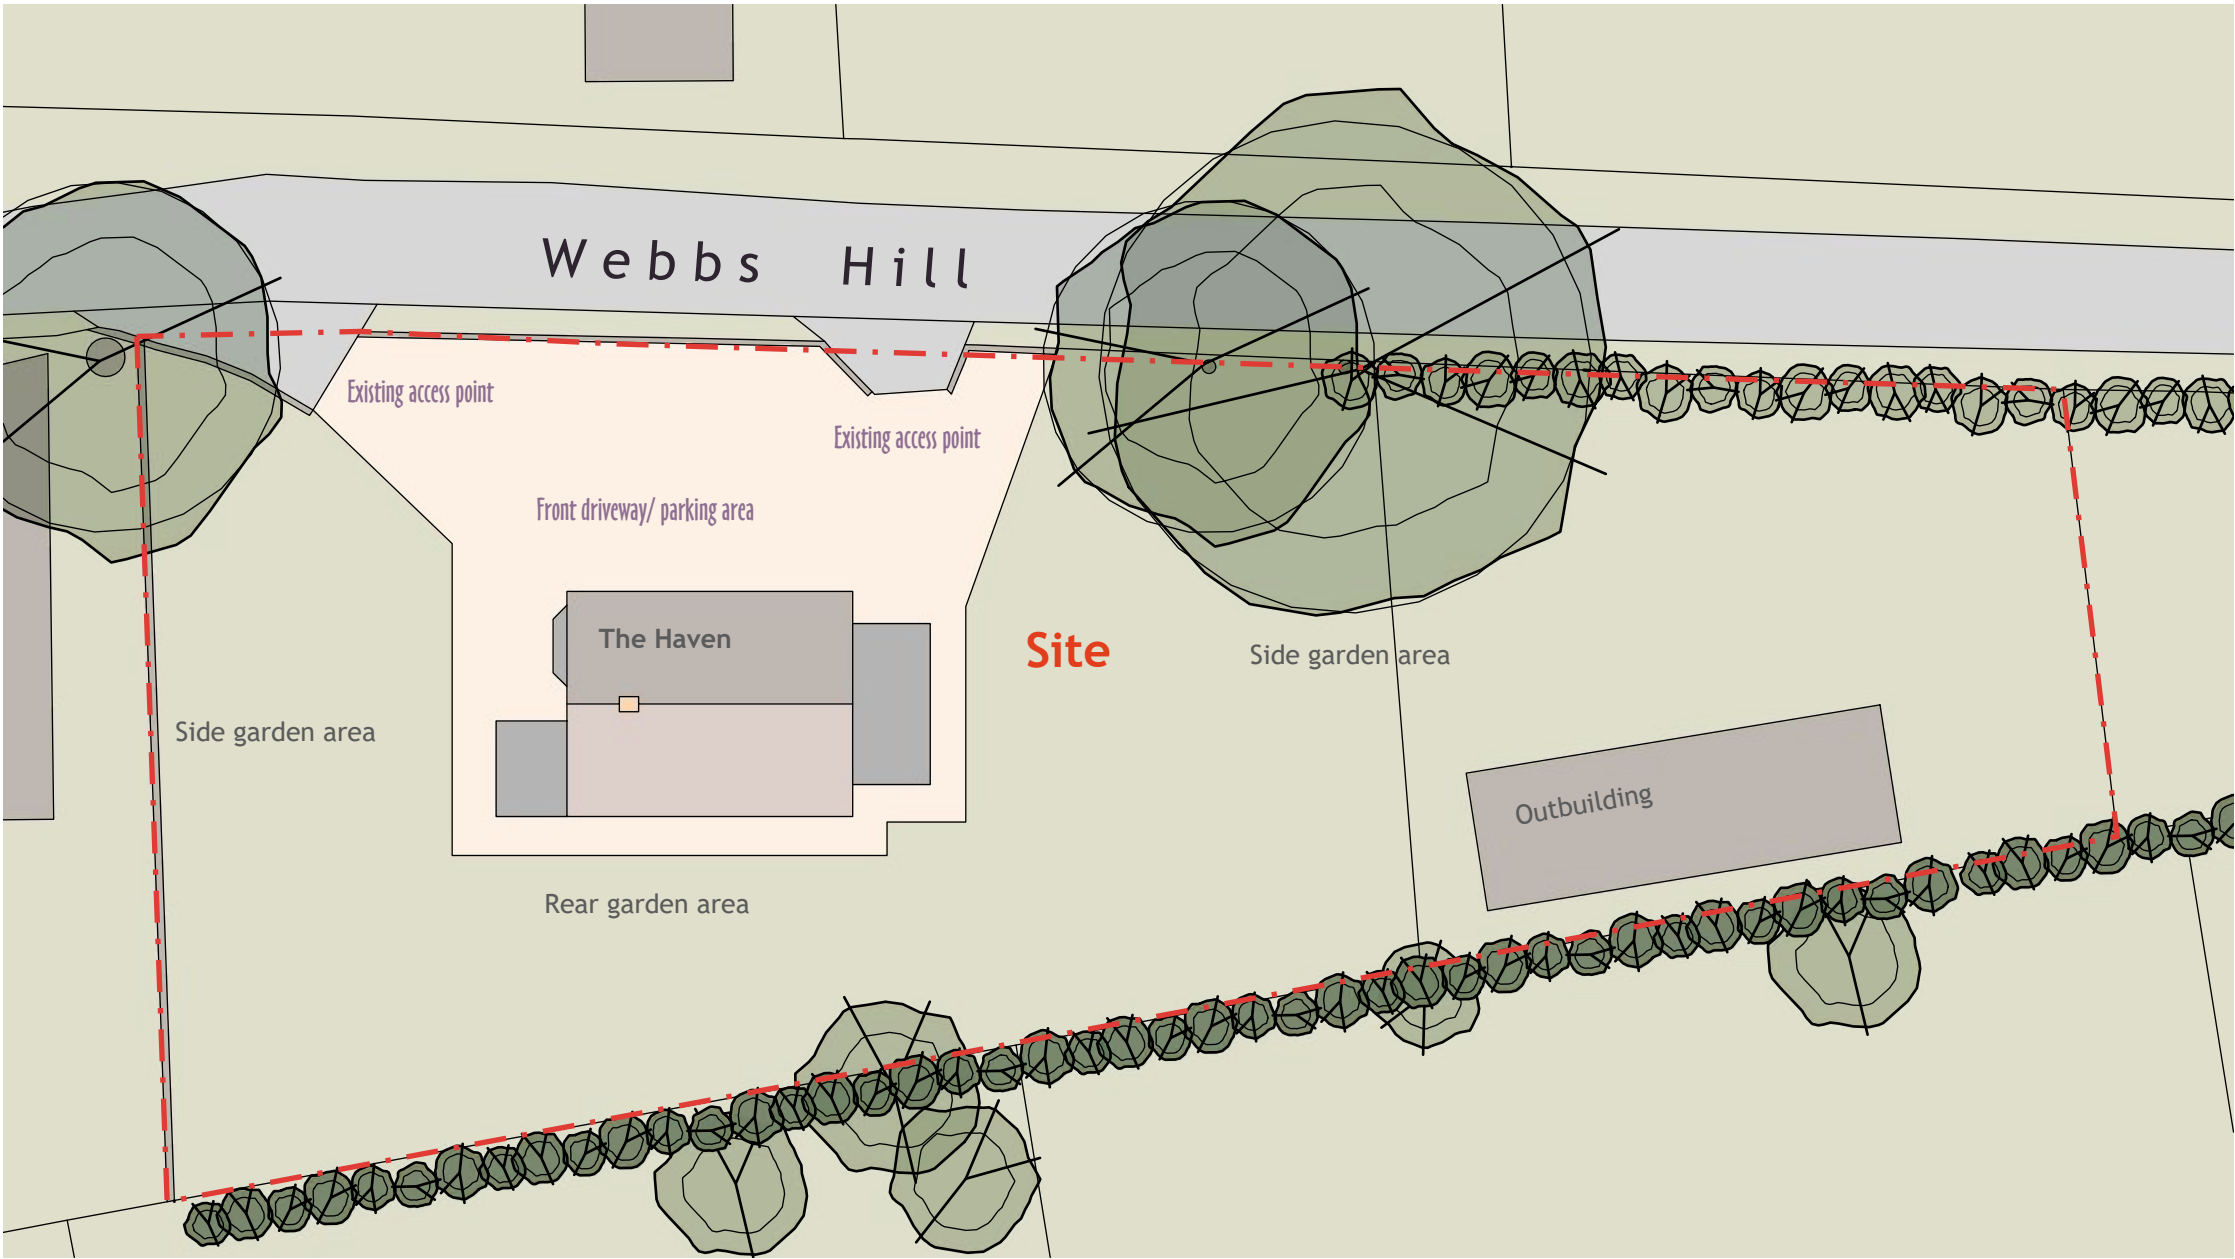

Block Plan 1:250

Scale Bar (A2 print out = 1:250 scale).
0 2.5m 5m 7.5m 10m 15m

EXISTING SURVEY

CHARLES MANNING
ARCHITECTURAL & PLANNING CONSULTANT
OFFICE 129, 8 THE BRIDGE, CHIPPENHAM, WILTS SN15 1EX
mobile: 07909228408 email: mail@charlesmanning.co.uk

DRAWING No:- 1045 / CAM/2025 / 3
DATE :- DEC. 2025 REV:
SCALES :- ELEV'S / F.PLAN 1:100

PROJECT: PROPOSED REDEVELOPMENT 2 INFILL HOUSES TO REPLACE BUNGALOW: THE HAVEN, WEBBS HILL, MINETY

CHARLES MANNING, this drawing/design is COPYRIGHT and cannot be copied or used in any way for the above project or similar ventures, by any means without the express permission of Charles Manning. Always use written measurements in preference to scaling, if in doubt ask/report any discrepancies & always use the latest approved plans by Local Authority. Consult on any design changes to the project, so amendments can be made.