



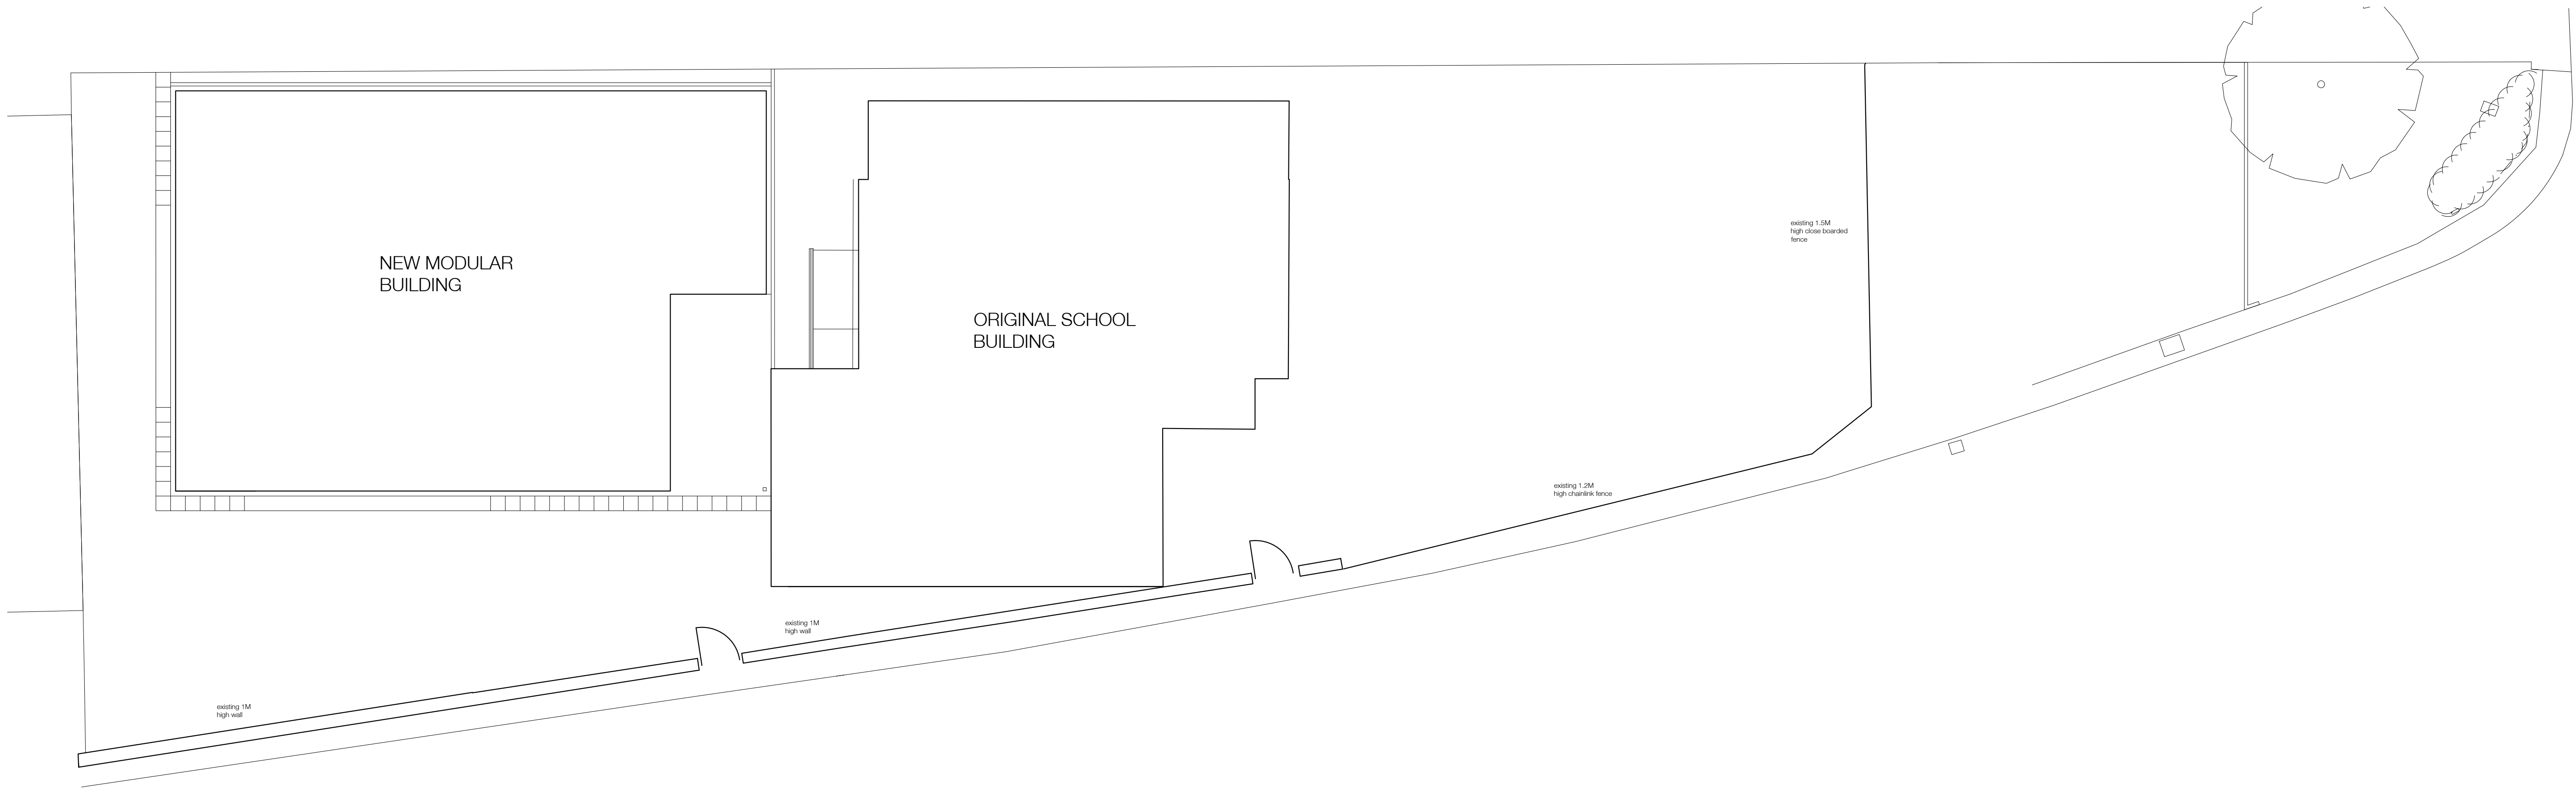

EXISTING SITE PLAN

1:100

 

PLANNING APPLICATION

project Proposed Extension to Emmaus School School Lane, Staverton, Wiltshire, BA14 6NZ		
drawing title Existing Site Plan		
date Dec 2025	scale 1:100 at A1	number 23-06-26
for EMMAUS SCHOOL		
CH ARCHITECH LTD 62 Walsh Avenue, Warfield, Berks RG42 3XZ e-mail: cuscakhanan@yahoo.co.uk Tel: 01344 303075 Mobile: 0794 169 2002		
All dimensions to be verified before work is commenced All work to be in compliance with statutory requirements		