






PROPOSED SOUTH EAST ELEVATION (fence omitted for clarity)
1:100

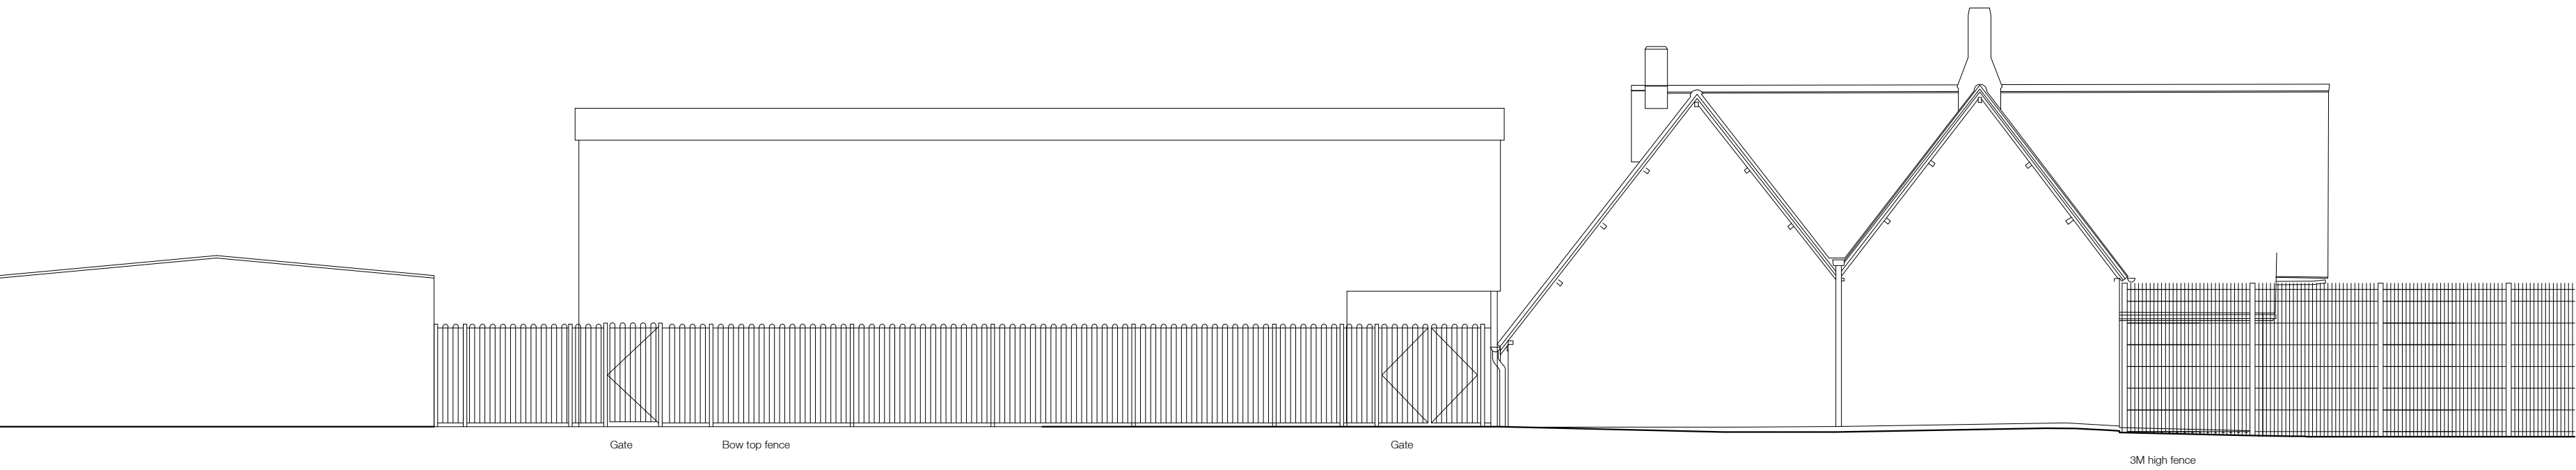

PROPOSED SOUTH EAST ELEVATION showing fence
1:100

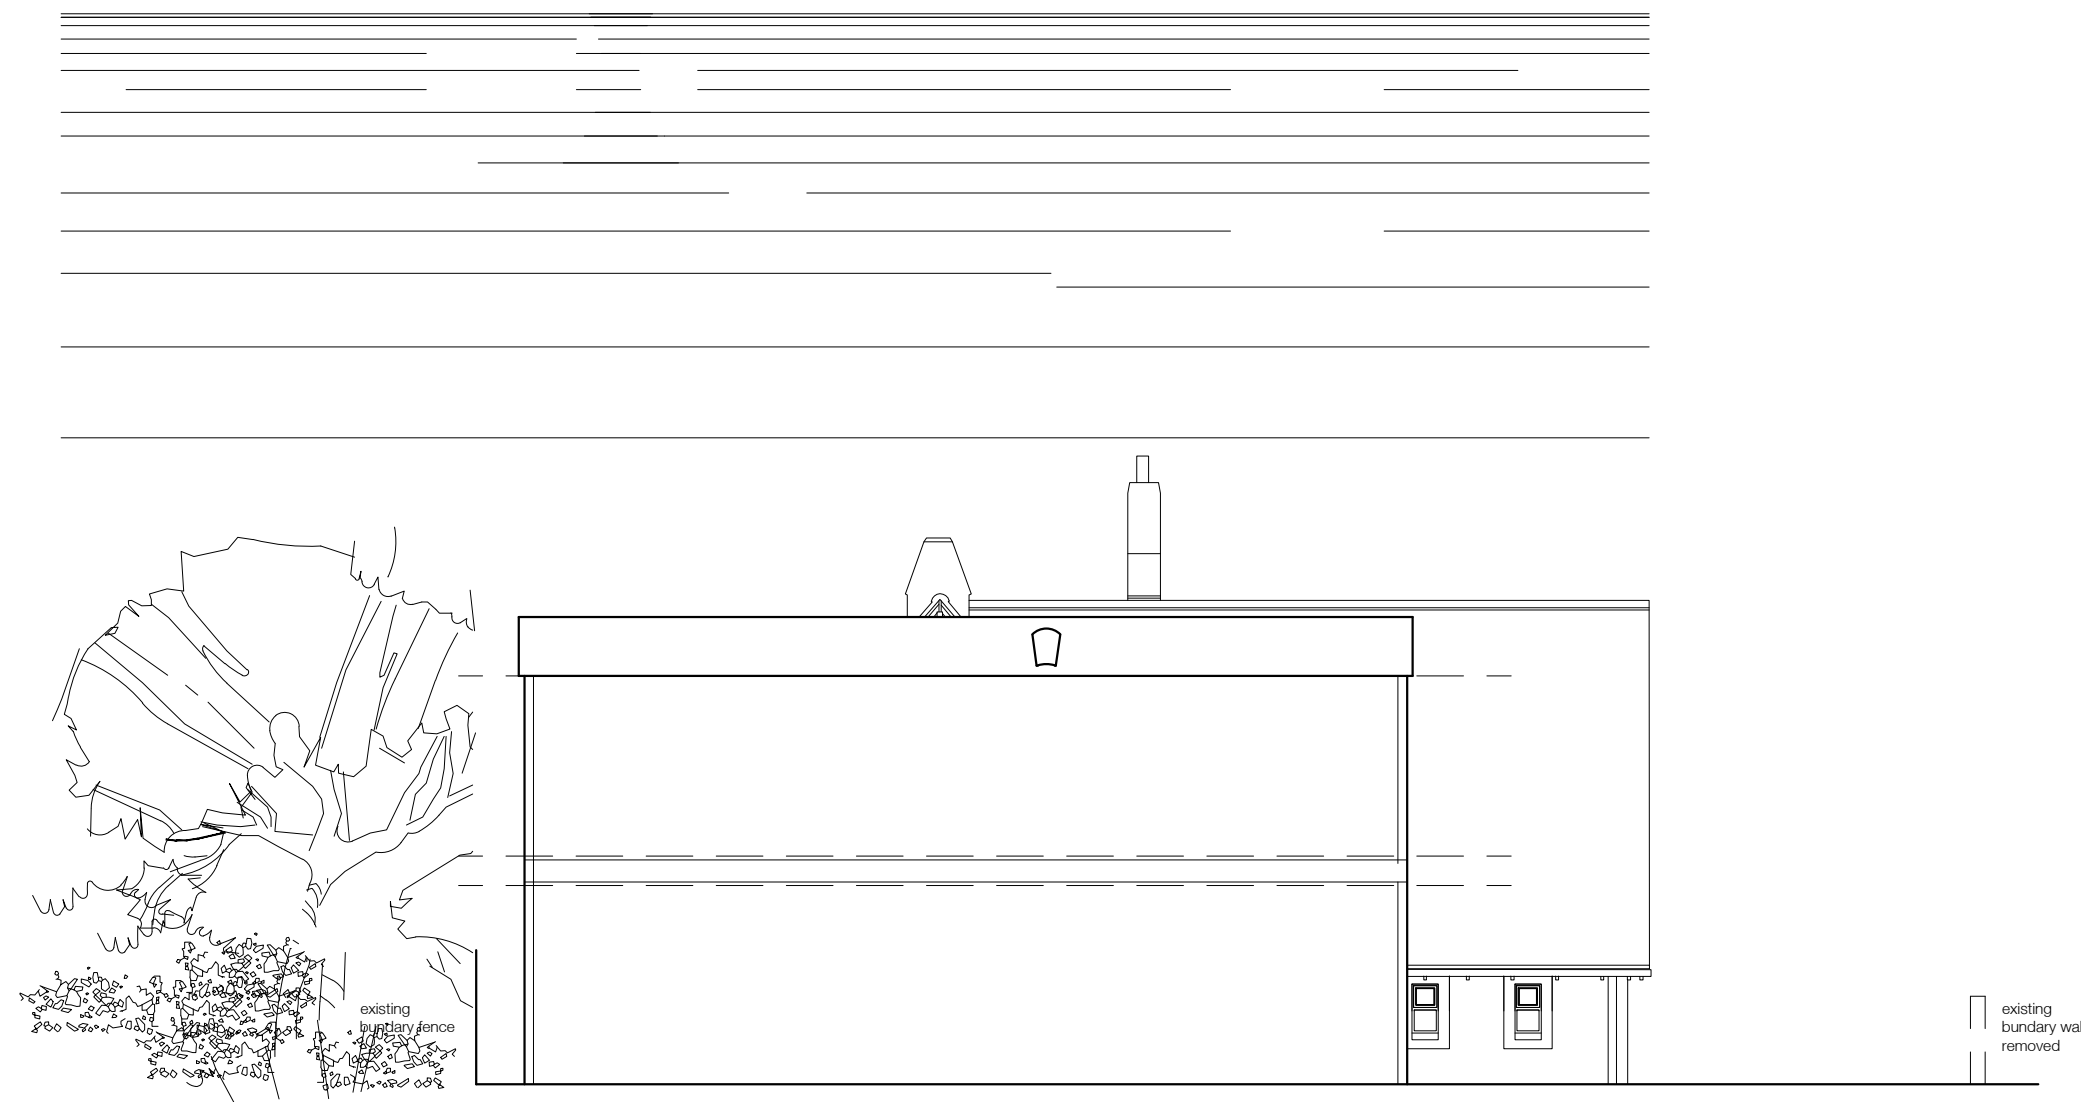

PROPOSED SOUTH WEST ELEVATION (fence omitted for clarity)
1:100

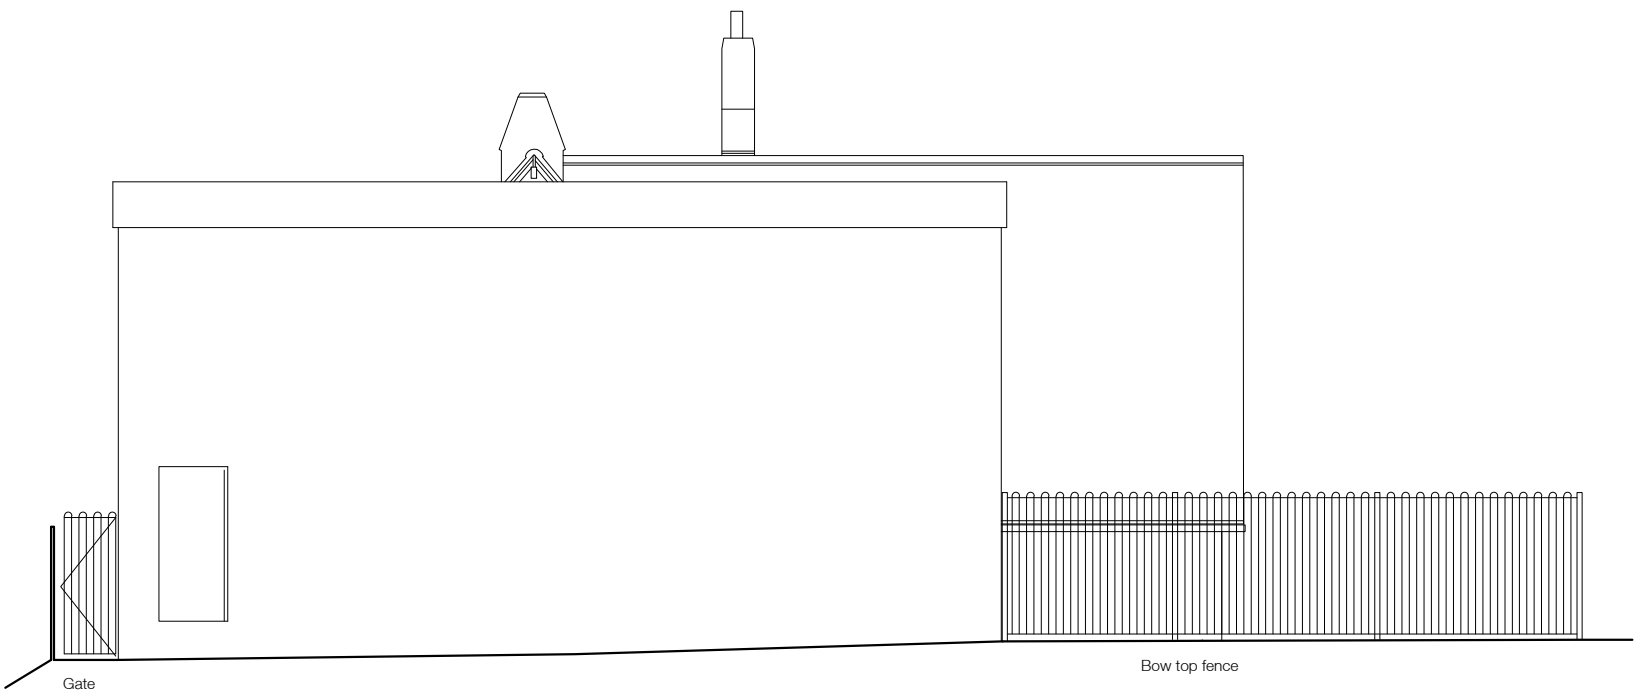

PROPOSED SOUTH WEST ELEVATION showing fence
1:100

PLANNING APPLICATION

project Proposed Extension to Emmaus School School Lane, Staverton, Wiltshire, BA14 6NZ		
drawing title Proposed Elevations (1)		
date Dec 2025	scale 1:100 at A1	number 23-06-22
for EMMAUS SCHOOL		
CH ARCHITECH LTD 52 Walsh Avenue, Warfield, Berks RG42 3XZ e-mail: cuscakhaman@yahoo.co.uk Tel: 01344 303075 Mobile: 01344 169 2002		
All dimensions to be verified before work is commenced All work is to comply with statutory requirements		