



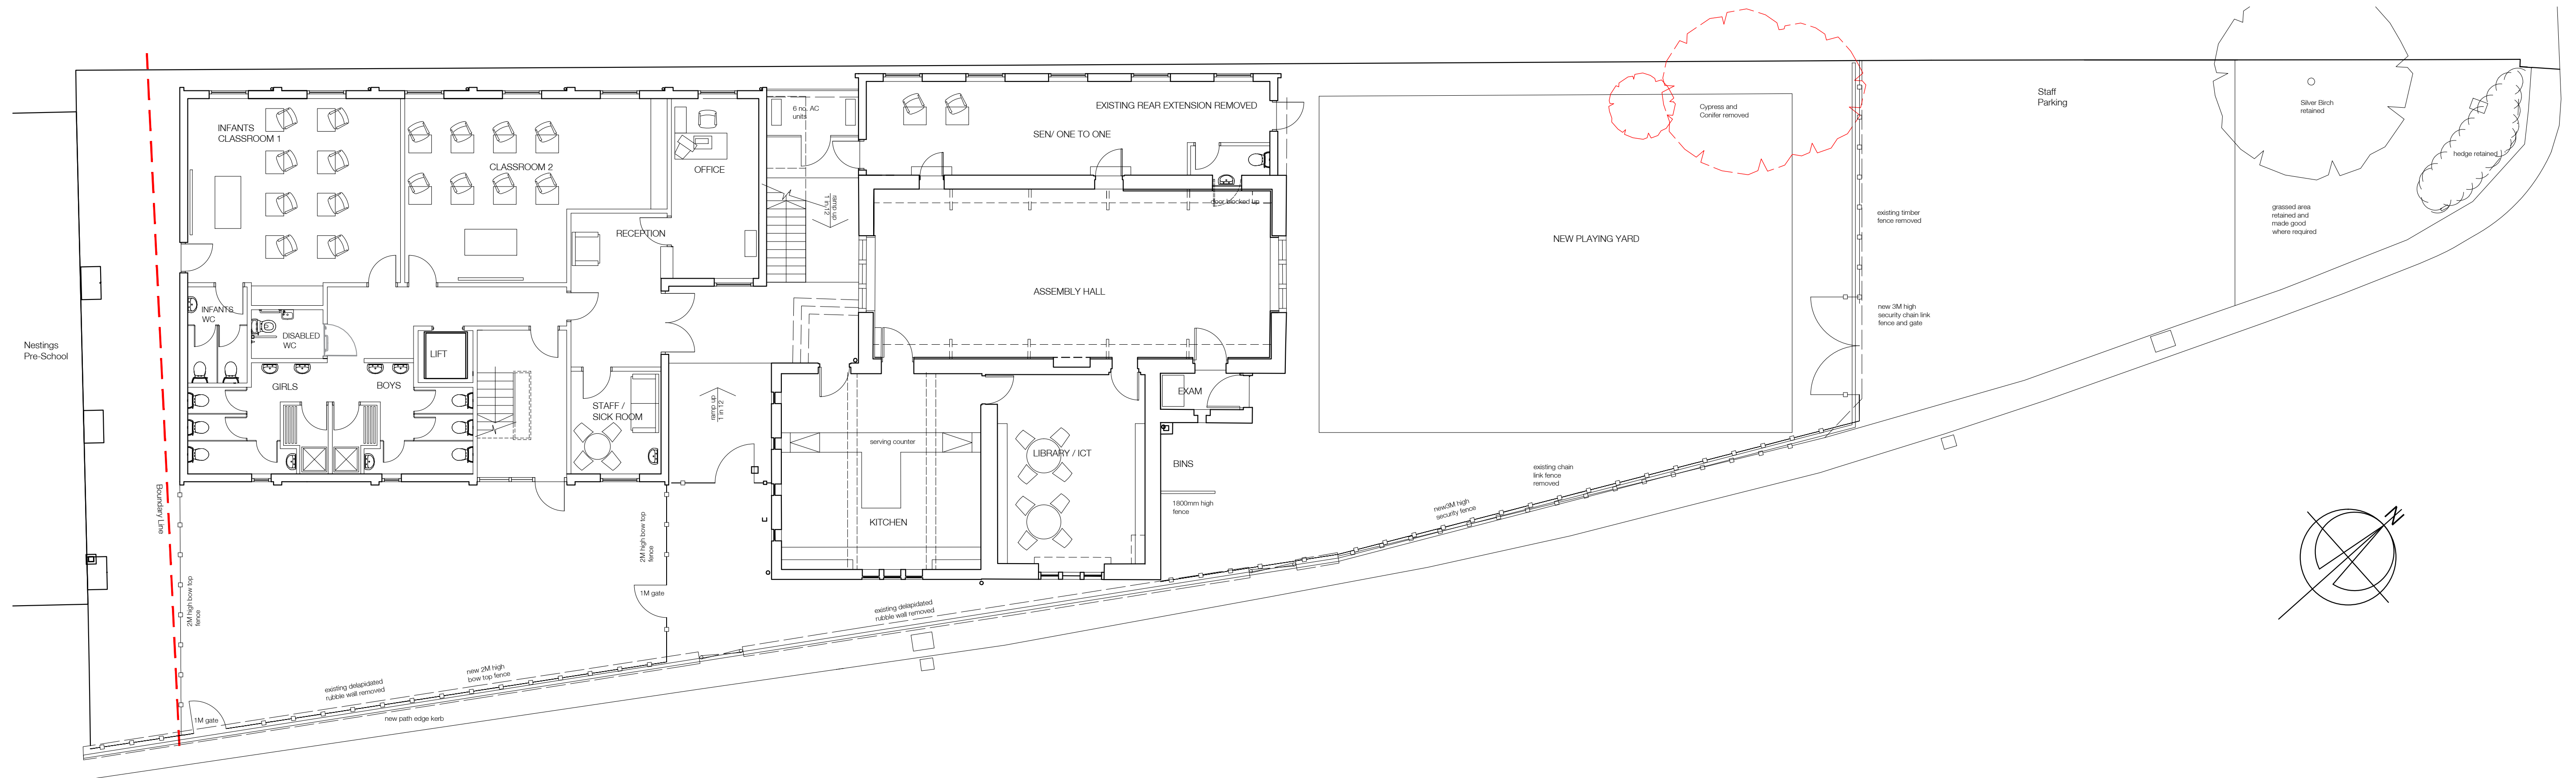

GROUND FLOOR & SITE PLAN
1:100

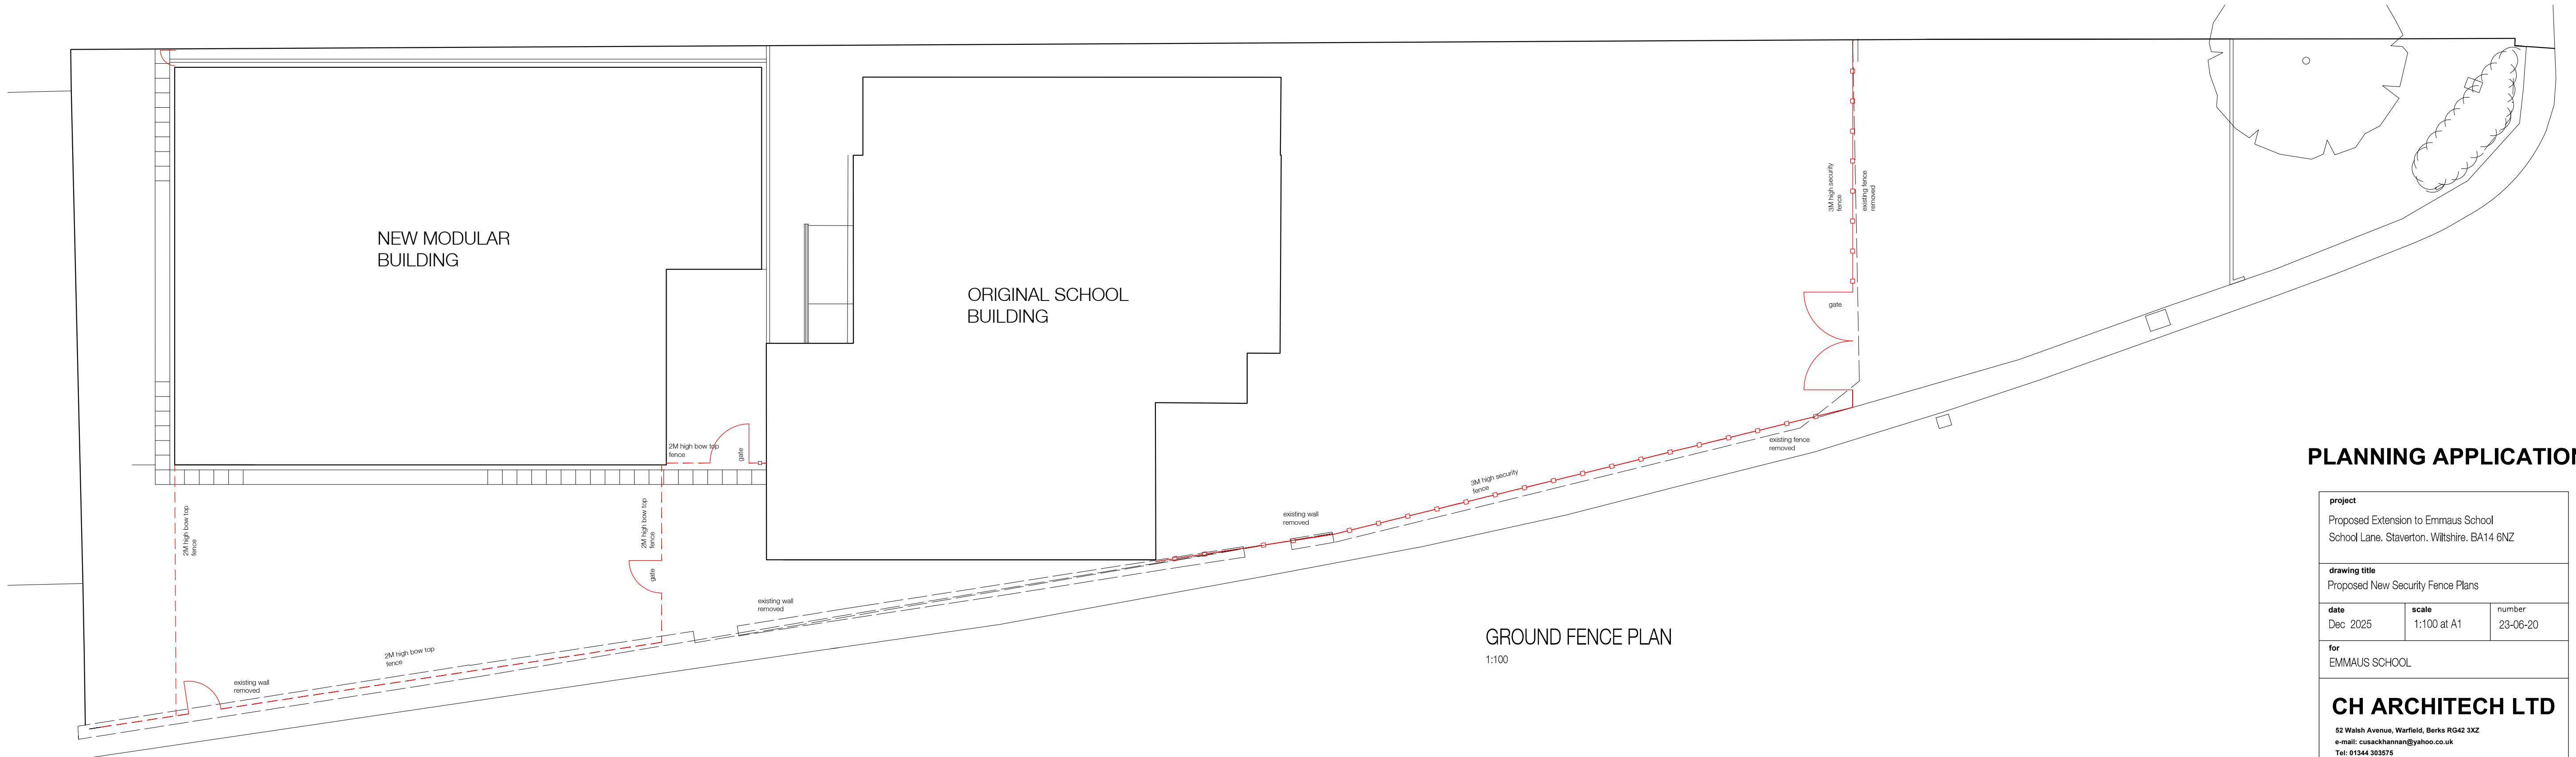

GROUND FENCE PLAN
1:100

PLANNING APPLICATION

project Proposed Extension to Emmaus School School Lane, Staverton, Wiltshire, BA14 6NZ		
drawing title Proposed New Security Fence Plans		
date Dec 2025	scale 1:100 at A1	number 23-06-20
for EMMAUS SCHOOL		
CH ARCHITECH LTD 62 Walsh Avenue, Warfield, Berks RG42 3XZ e-mail: cuscakhaman@yahoo.co.uk Tel: 01344 303575 Mobile: 0754 169 3602		
All dimensions to be verified before work is commenced All work is to comply with statutory requirements		