


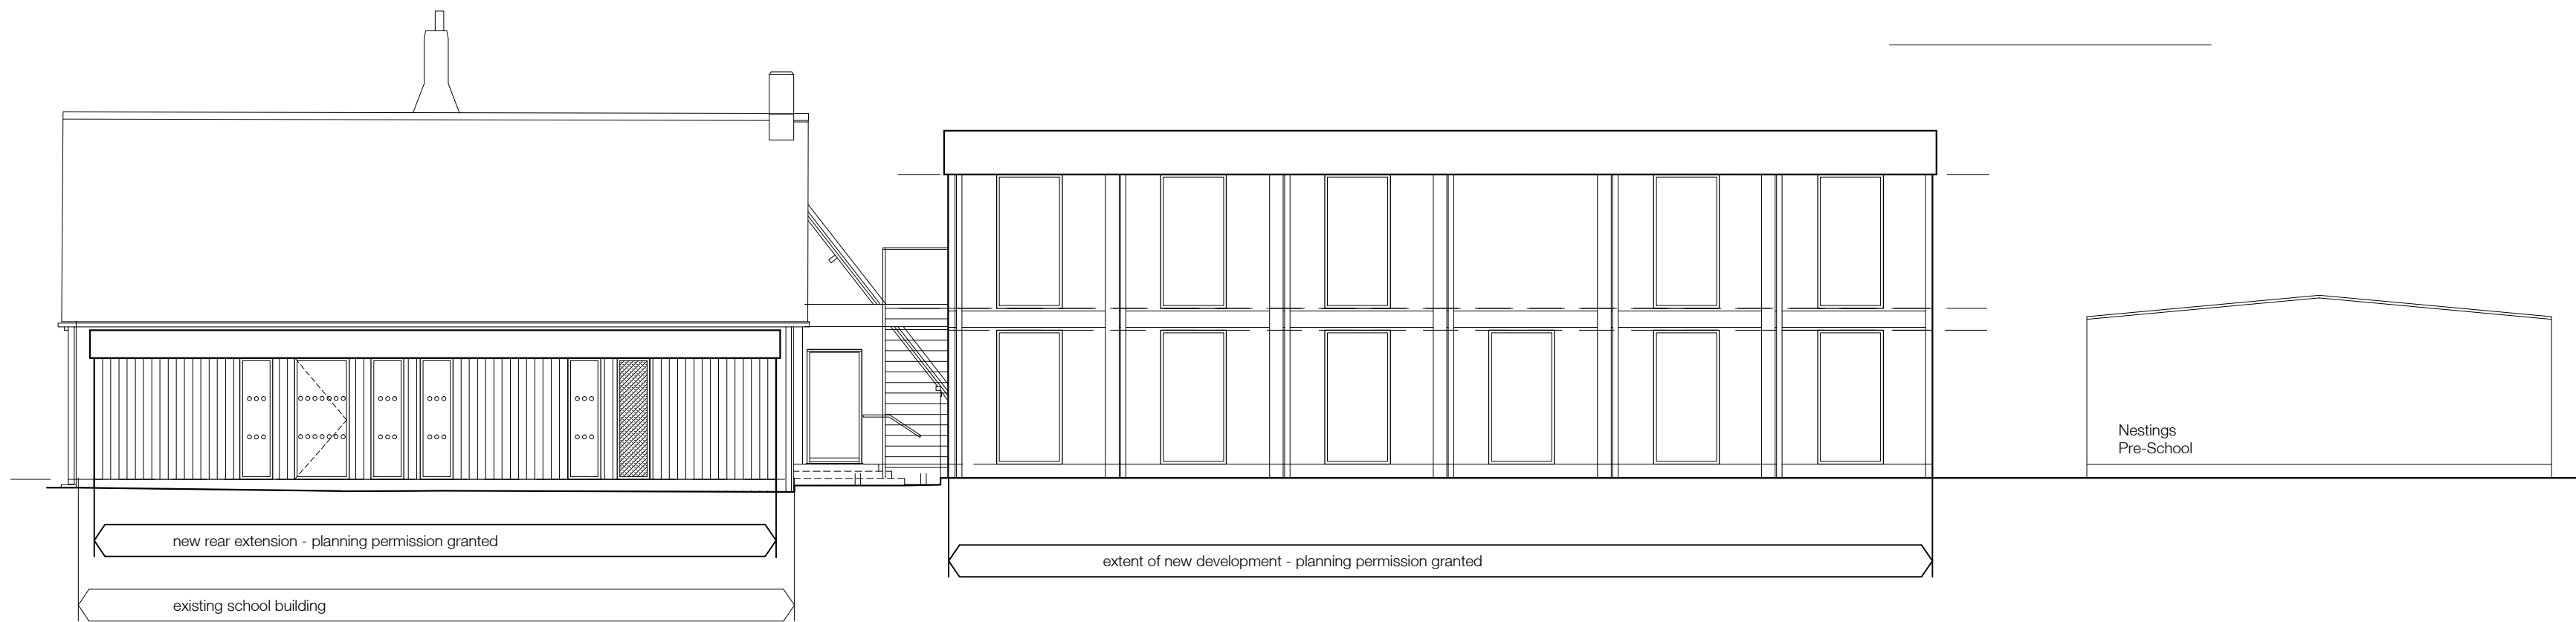
 


 



PROPOSED NORTH WEST ELEVATION
1:100

 


PROPOSED NORTH EAST ELEVATION (fence omitted for clarity)
1:100

 

PROPOSED NORTH EAST ELEVATION (fence omitted for clarity)
1:100

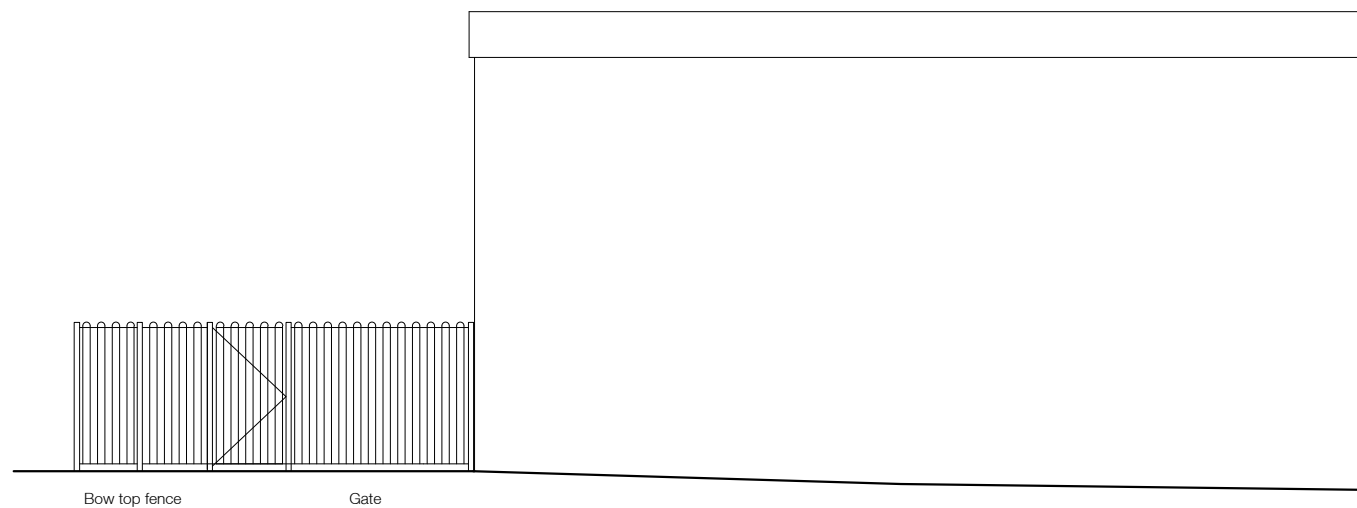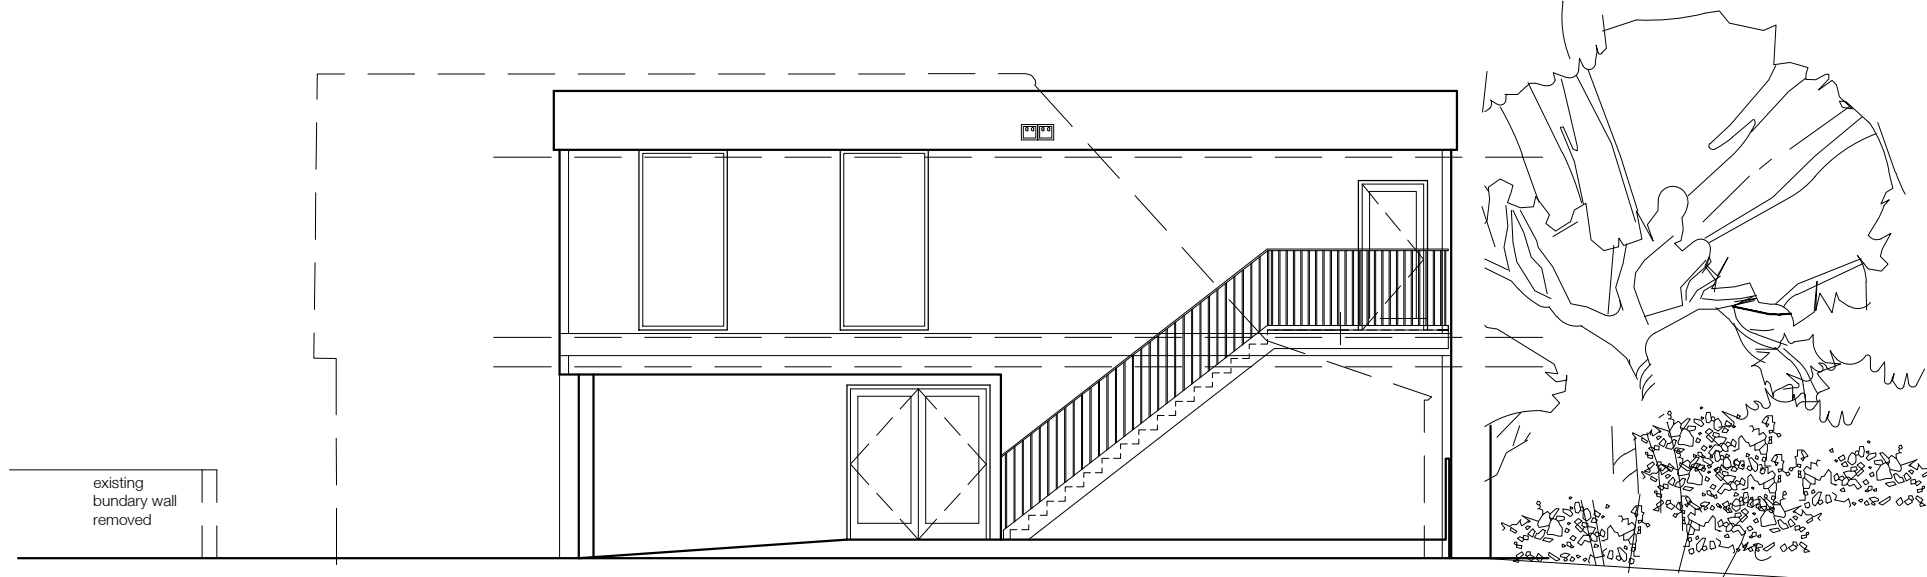

PROPOSED NORTH EAST ELEVATION showing fence
1:100

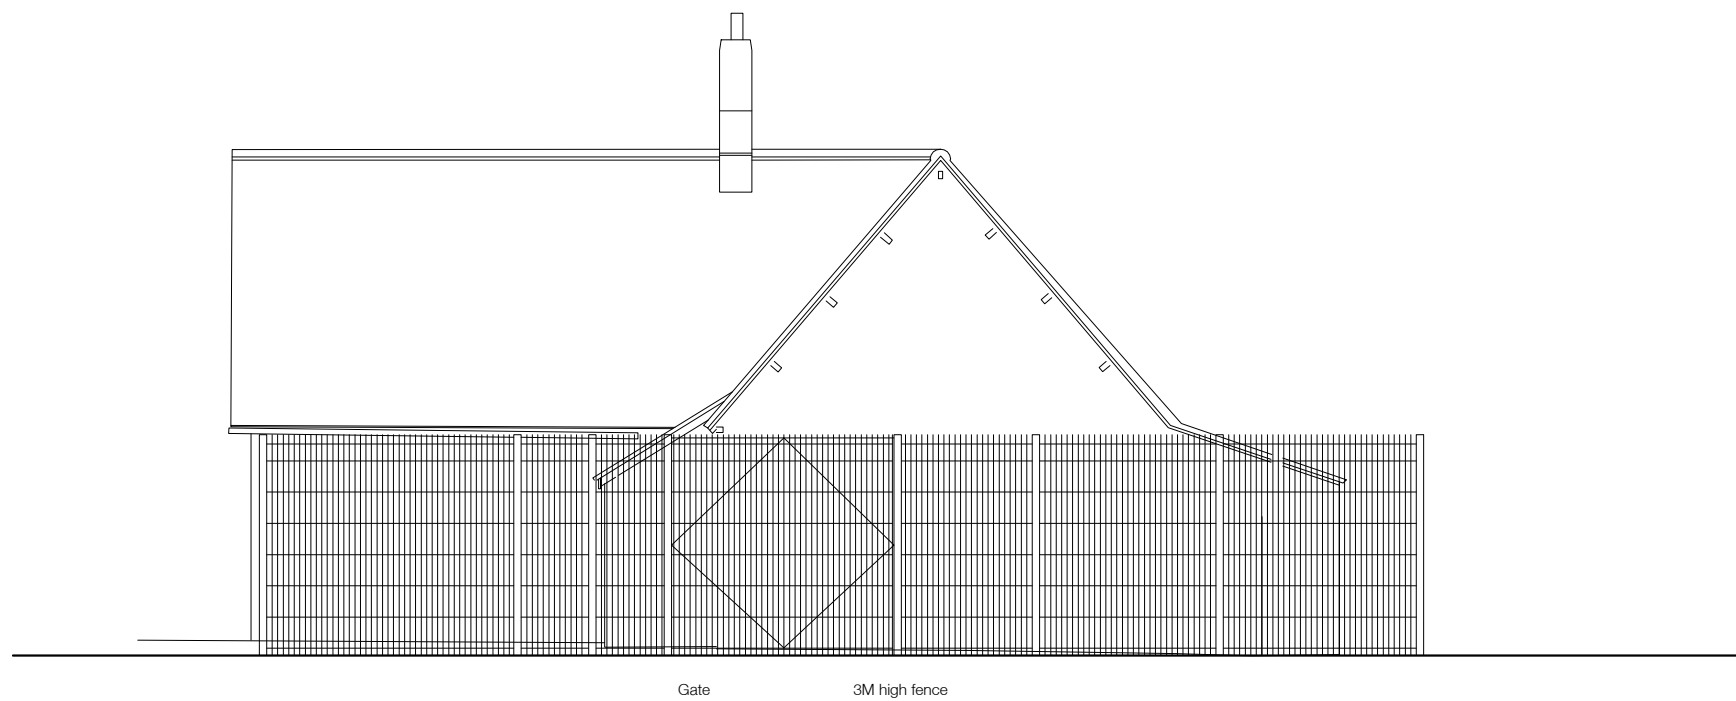

PROPOSED NORTH EAST ELEVATION showing fence
1:100

PLANNING APPLICATION

project Proposed Extension to Emmaus School School Lane, Staverton, Wiltshire, BA14 6NZ		
drawing title Proposed Elevations (2)		
date Dec 2025	scale 1:100 at A1	number 23-06-24
for EMMAUS SCHOOL		
CH ARCHITECH LTD 52 Walsh Avenue, Warfield, Berks RG42 3XZ e-mail: cuscakhanan@yahoo.co.uk Tel: 01344 303075 Mobile: 01344 169 3002		
All dimensions to be verified before work is commenced All work is to comply with statutory requirements		