




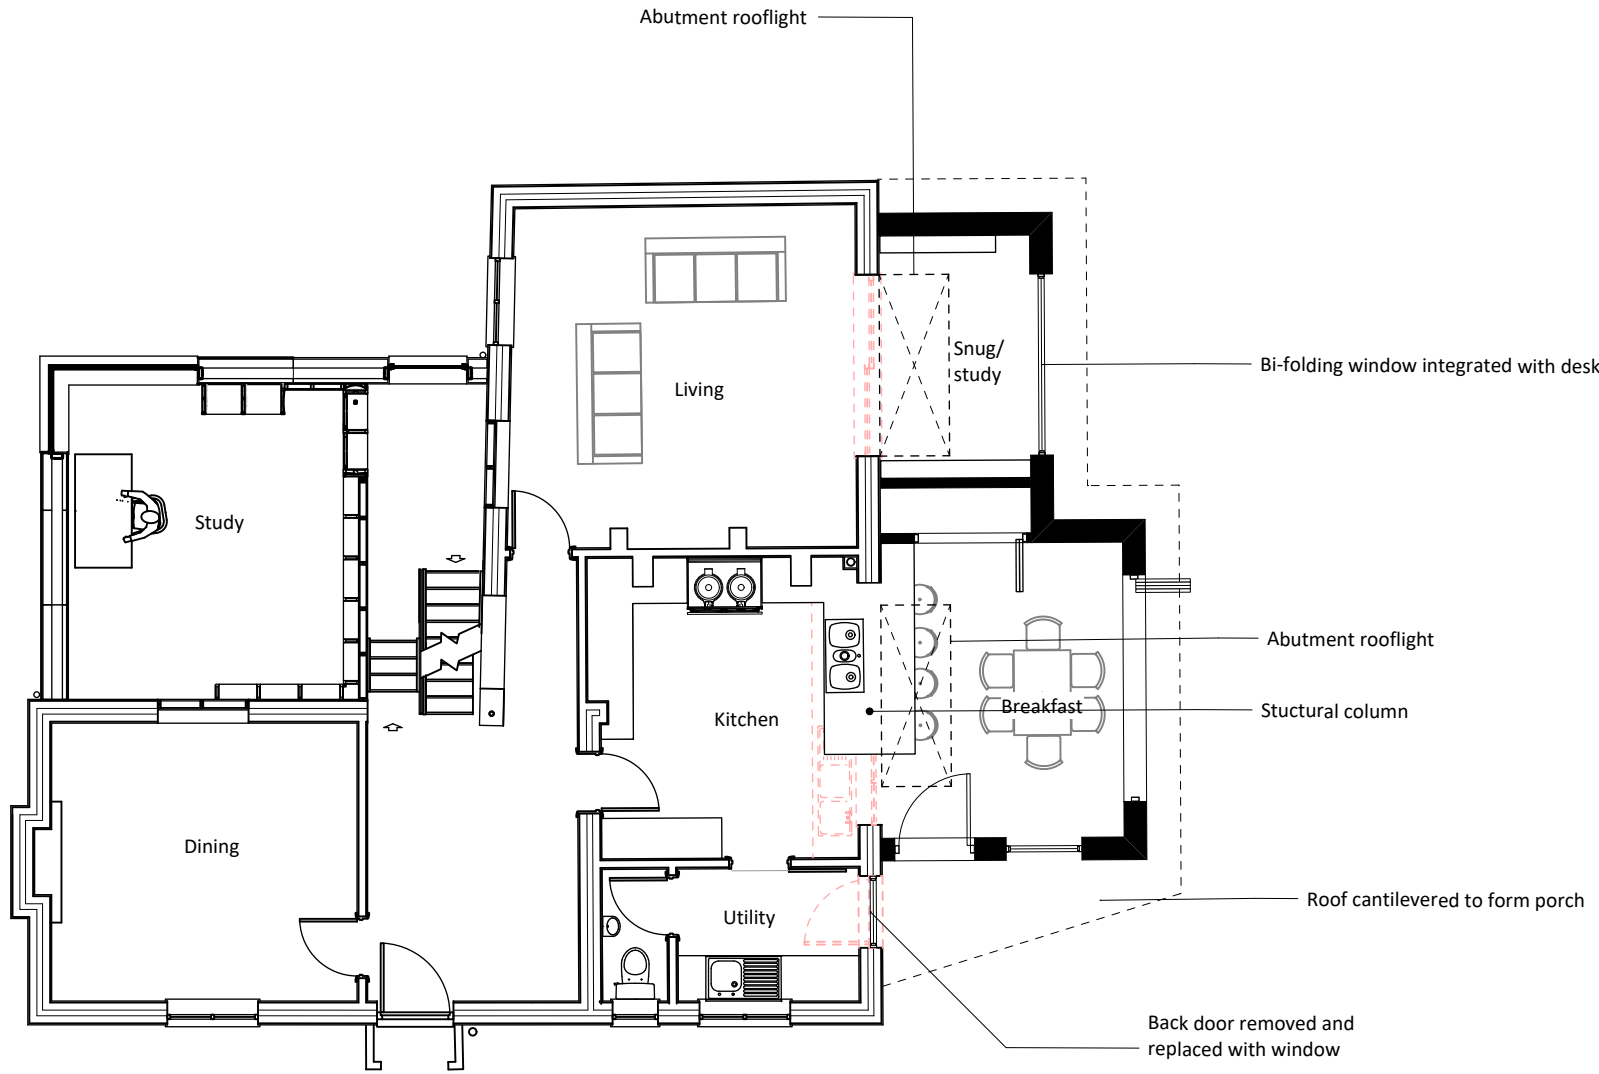

House Extension - Ground Floor Plan

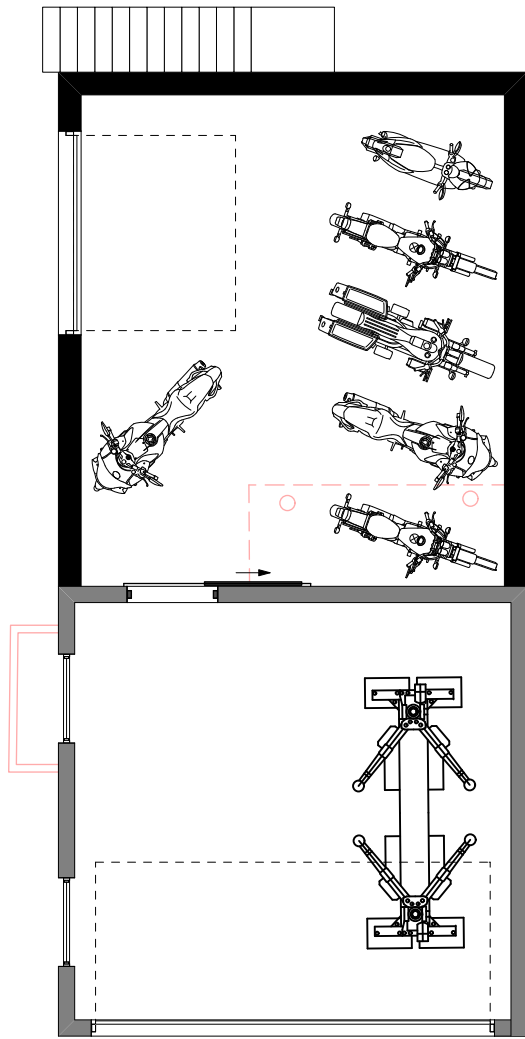

Garage Extension - Ground Floor Plan

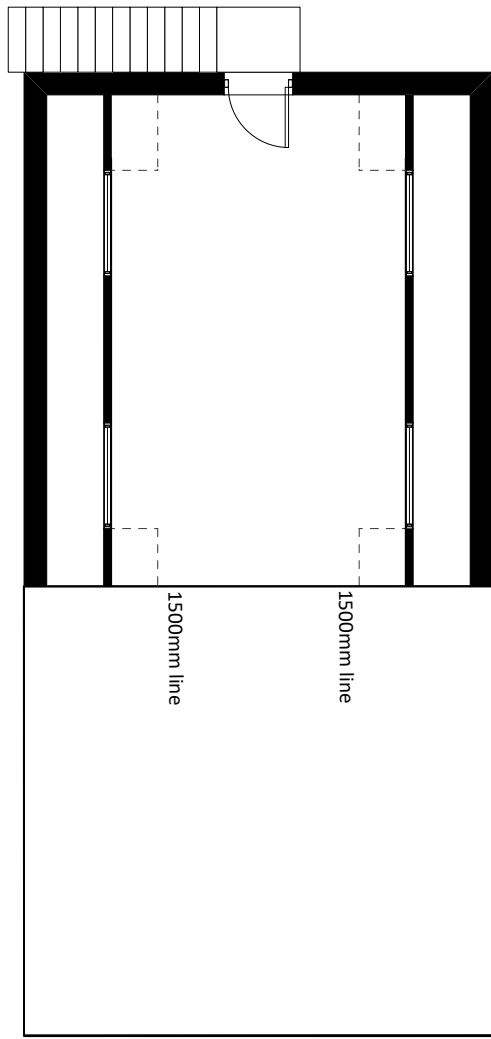

Garage Extension - First Floor Plan

This drawing is the copyright of PKA Architects Ltd.
Registered in England and Wales No 8605083.
Do not rely on Scaled Dimensions - work to figured
dimensions only. If in doubt - ASK.
All dimensions to be checked on site by contractor
Work to existing building features where appropriate
Any OS copyright data on this drawing is reproduced
under license

Date	No.	Revision Notes
------	-----	----------------



PKA Architects Ltd
Featherbrook, Whitley Road, Potterne, Devizes, Wiltshire. SN10 5TD
tel 01380-725688 tom@pka-architects.com www.pka-architects.com

Project Title
Extensions to House and Garage

Address
Browfort Cottage, Dunkirk Hill,
Devizes

Client
Mr and Mrs Walton

Sheet Title
Proposed Floor Plans

Scale 1:100 @A2	Drawn By tk	Date 22/01/2026
--------------------	----------------	--------------------

Project ID.	Stage.	Sheet No.	Revision.
2162	-	PL-003	-

Status PLANNING ISSUE	Stage Key. EX - Existing SK - Sketch PL - Planning WD - Working Drawings BR - Building Regulations TN - Tender CN - Construction AB - As Built
File Name 2162 - DESIGN 2.vwx	