


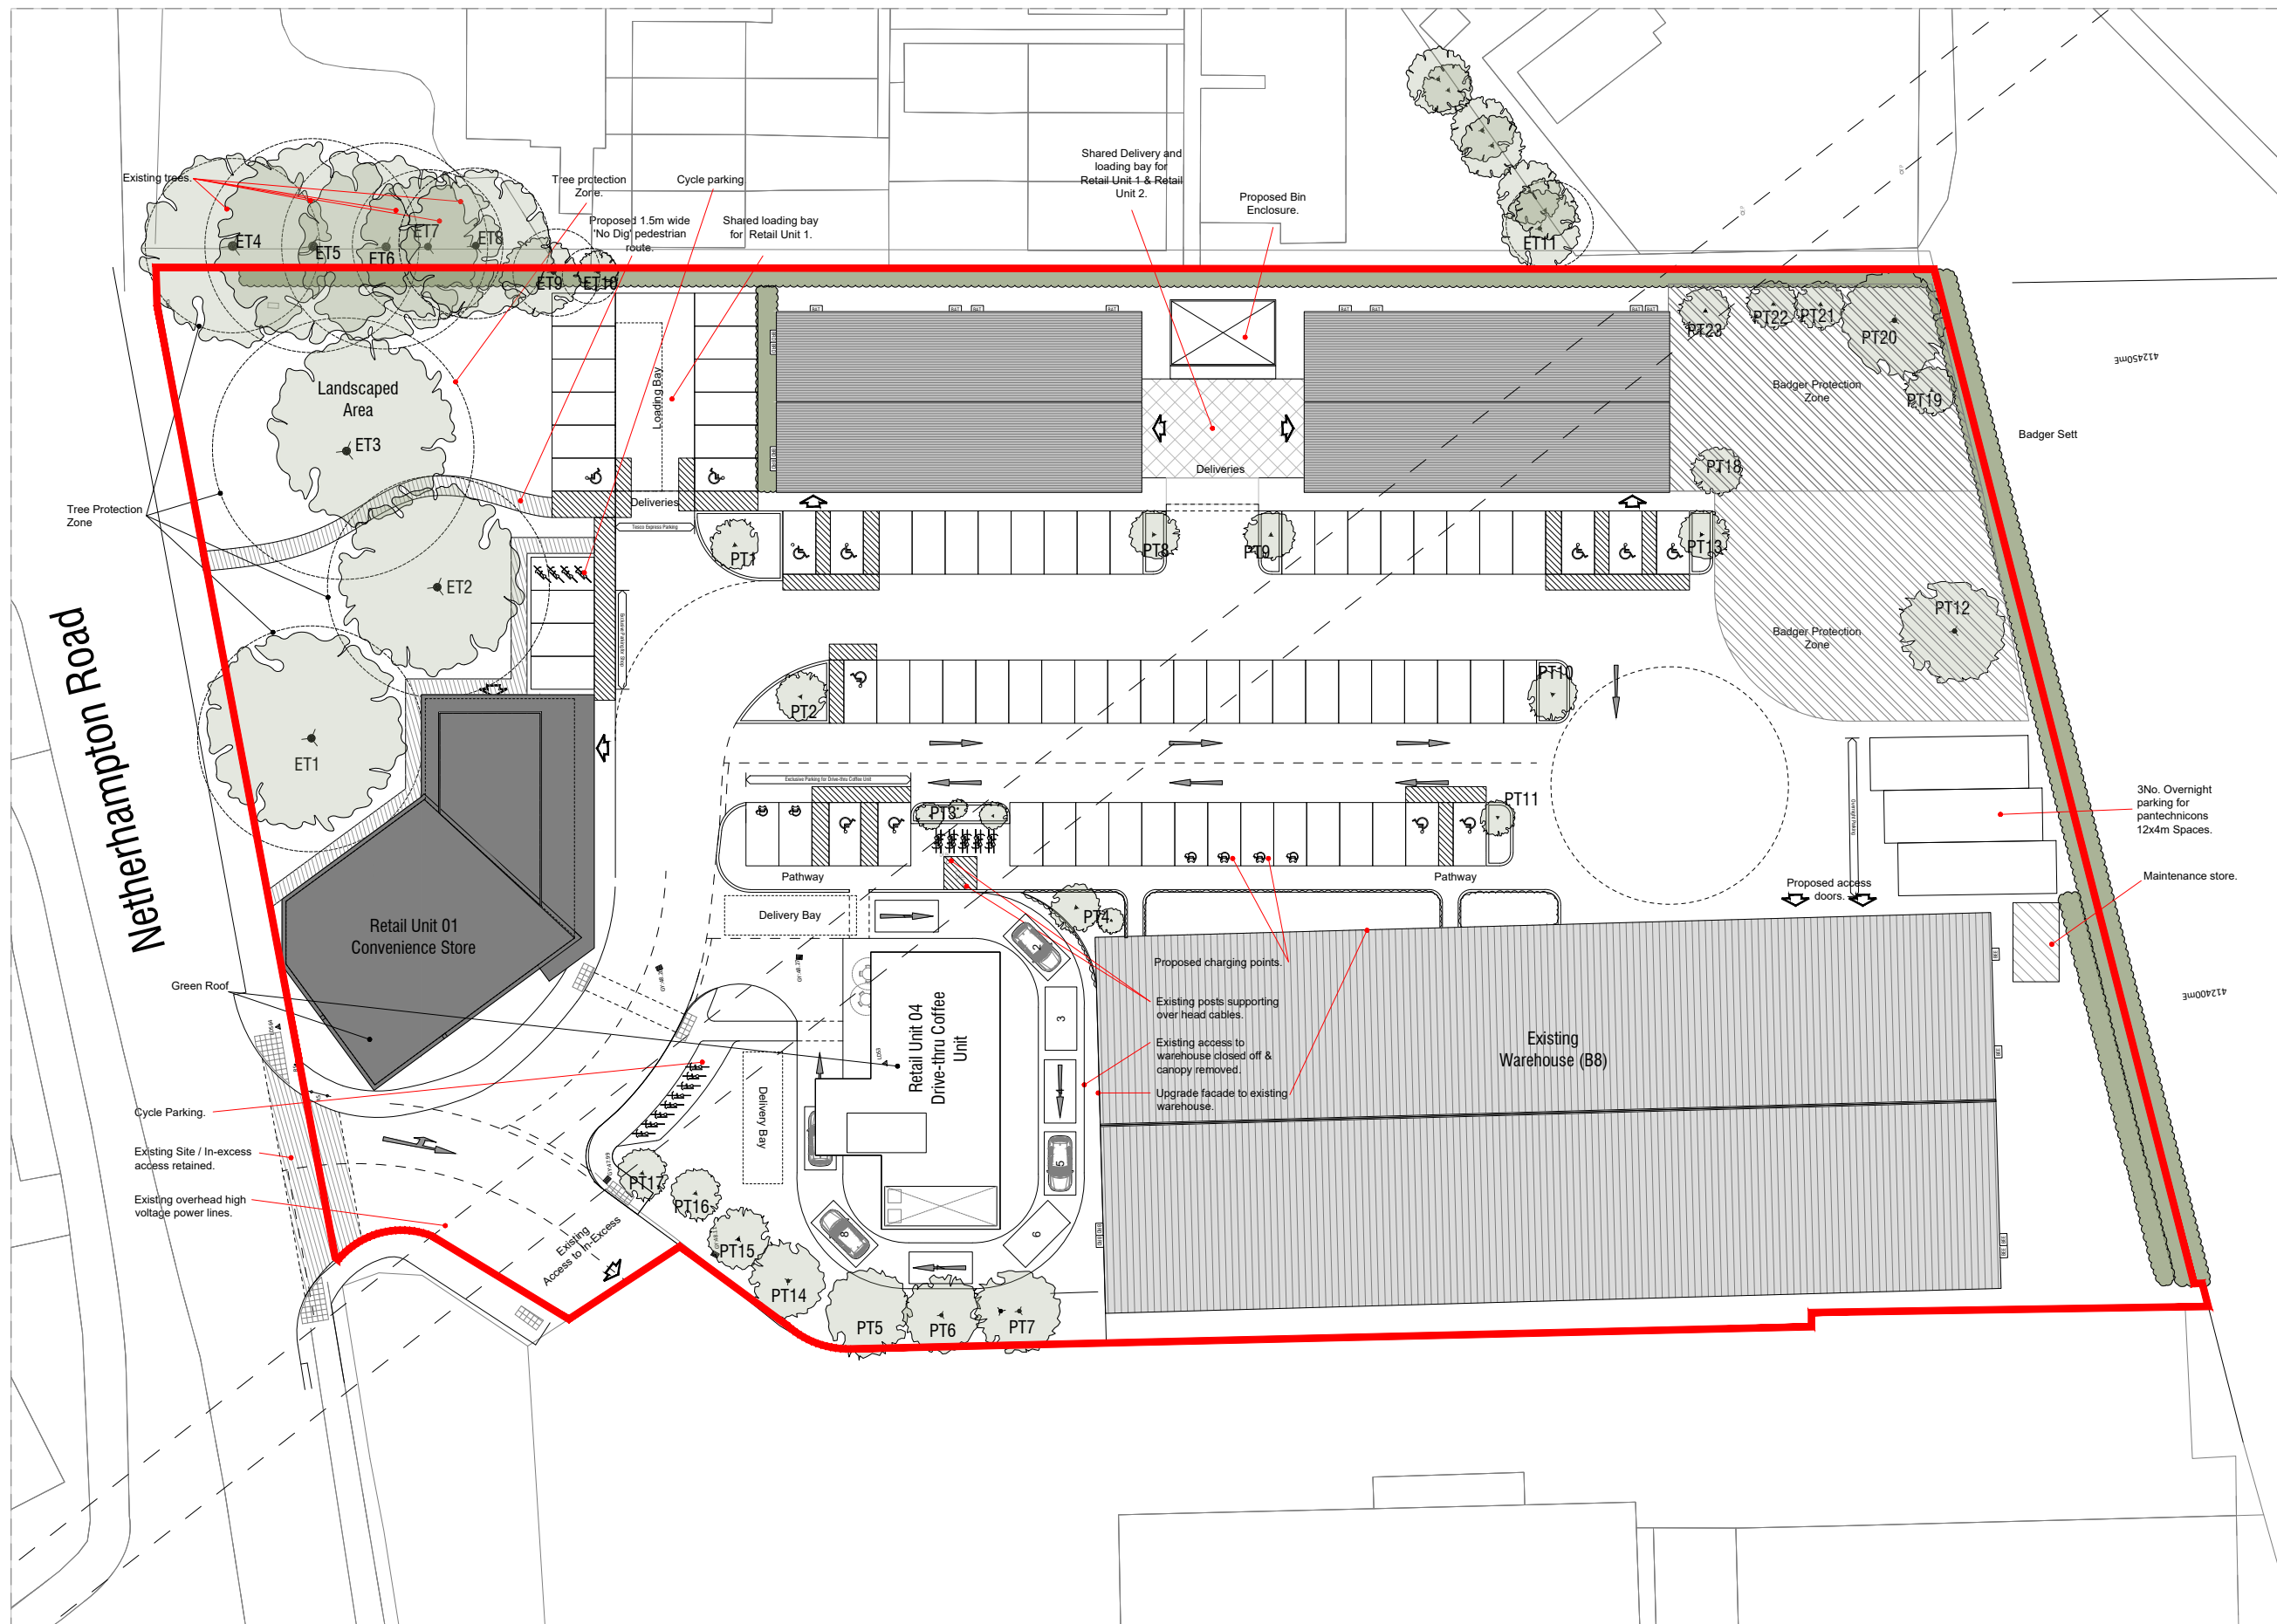

01 - Proposed Site Plan

- General Notes:**
- Do not scale drawings other than for planning purposes and refer only to figured dimensions.
 - Contractor is to raise any concerns of discrepancies in this drawing and that of what is noted on site to the architect before building works commence.
 - In the circumstance that the drawing relates to an existing building or setting, the contractor is to confirm there is no conflict between this drawings dimensions and the actual building/settings dimensions.
 - Refer to all other project consultants and specialists relevant drawings and specifications.
 - It is the contractor responsibility to ensure all site dimensions, levels and setting out is in line with the architects drawings.
 - Refer to the Structural Engineers drawings for full details on structure where necessary

P5	25.11.25	New convenience store design.
P4	02.07.25	Site Vehicle Tracking Improvements
P3	20.06.25	Planning Issue
P2	10.06.25	Planning Issue
P1	10.04.25	Planning Issue
Rev:	Date:	Revision History:



T: 01722 680 419
W: info@esdon-architecture.com

Project:
25-020
Armishaws

Designed by:	EE	Date:	EE	Checked:	EE	Name:	Date:
Drawn By:	EE			Approved:	EE		

A3
1:500
Status:
Planning

Drawing Title:
Proposed Site Plan

Drawing No: 10-002	Rev: P5
------------------------------	-------------------