



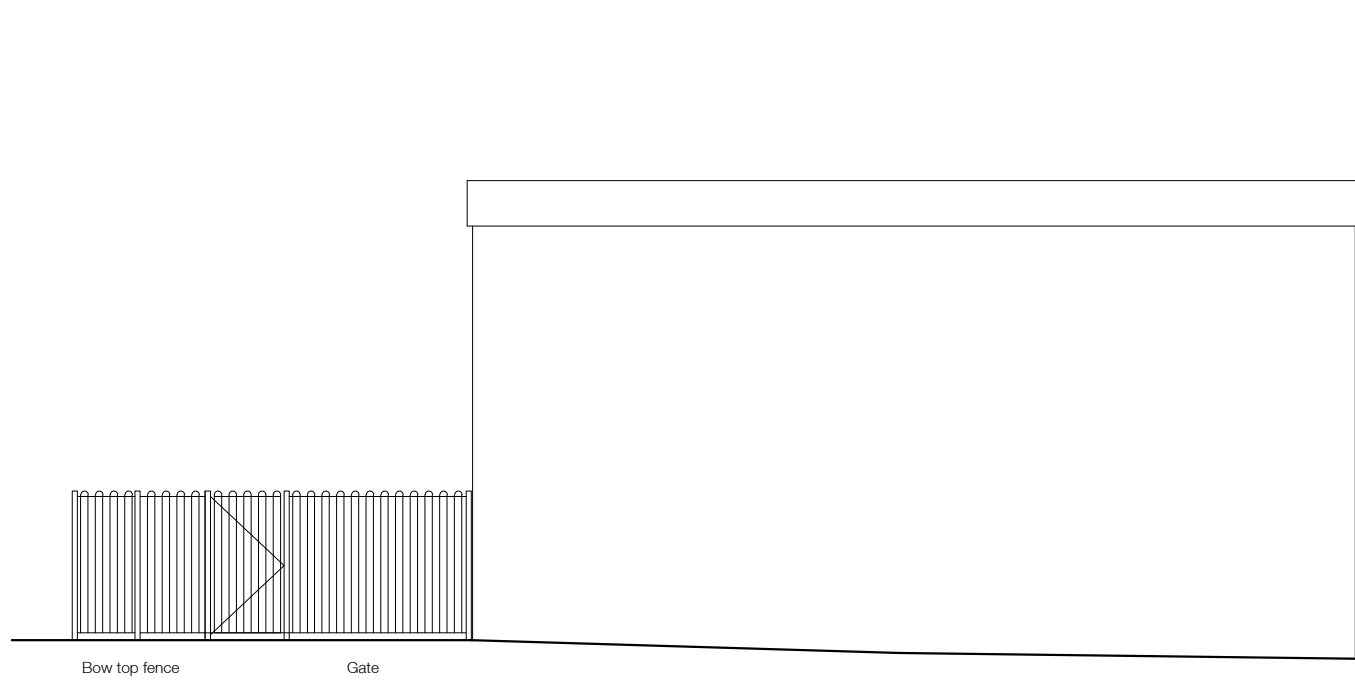


SIDE ELEVATION TO ENTRANCE

1:100

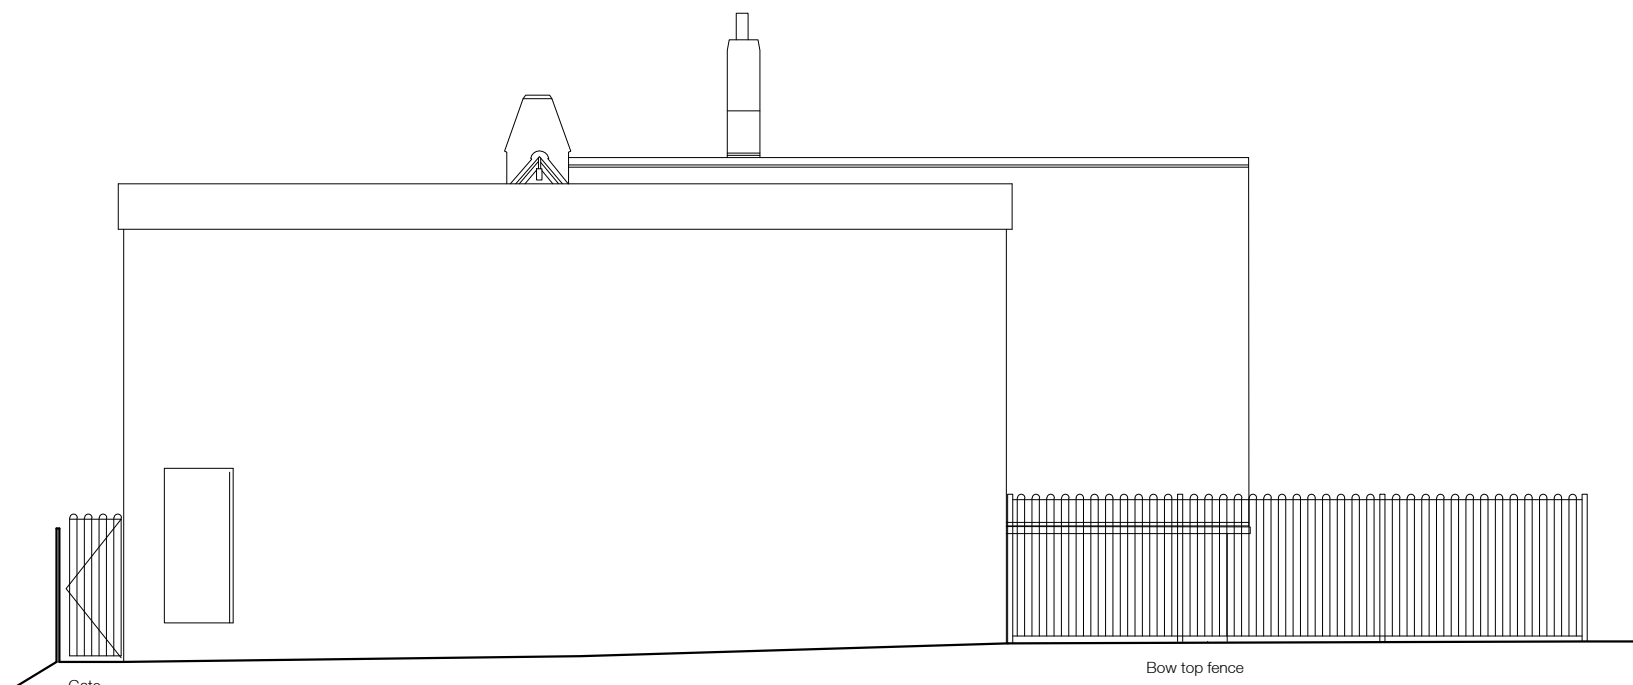


SIDE ELEVATION TO NURSERY

1:100

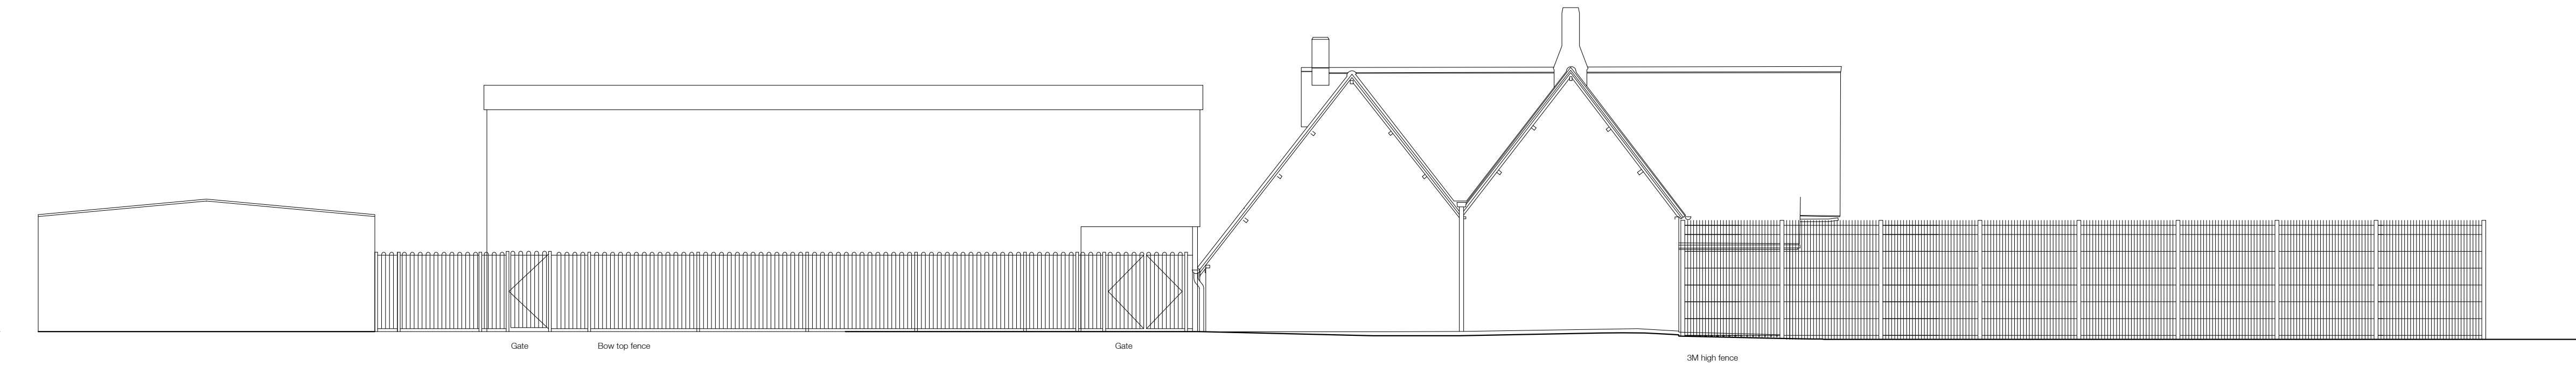


MAIN FRONT ELEVATION

1:100

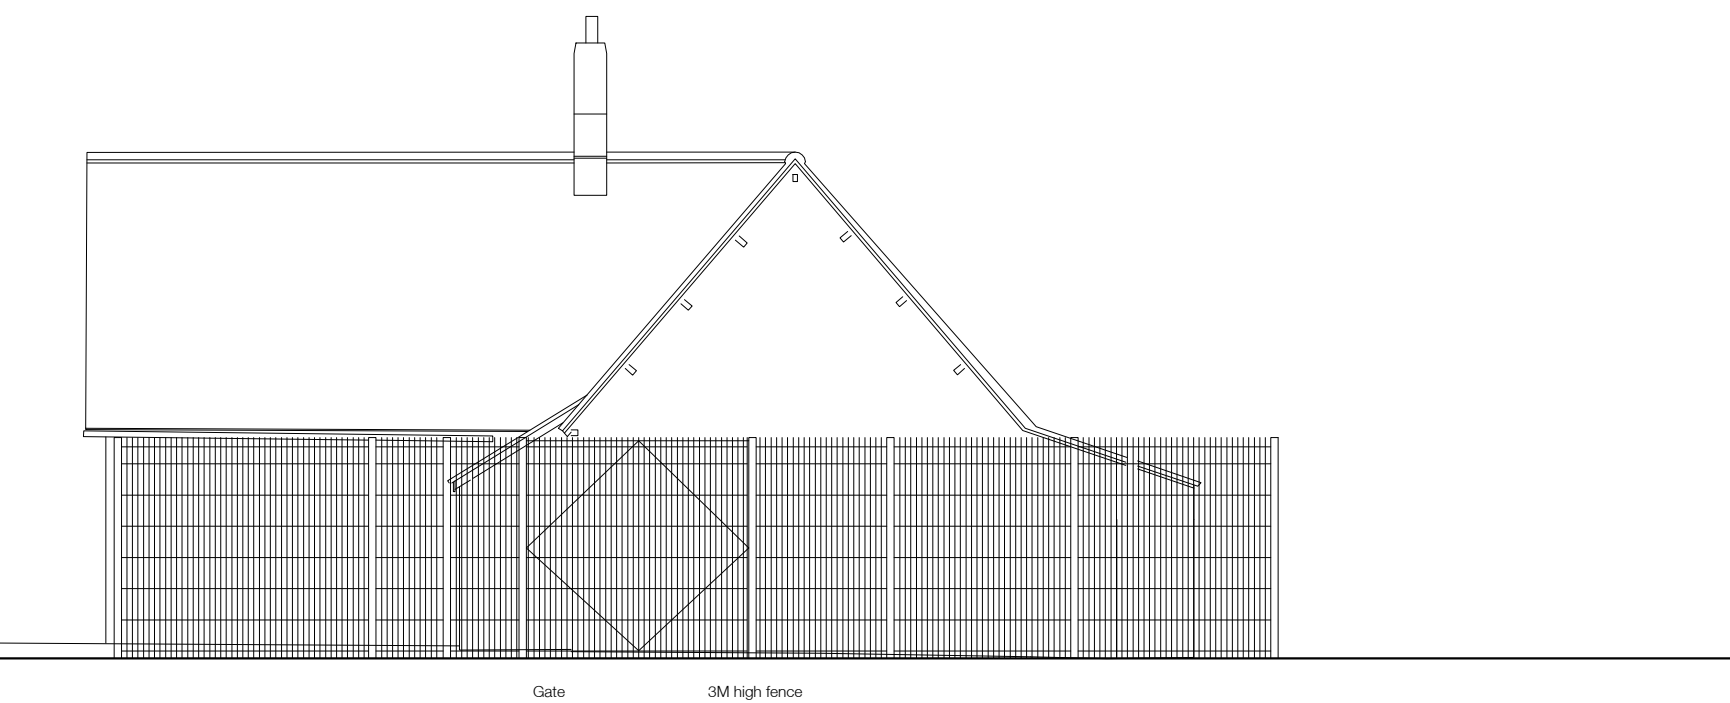

SIDE ELEVATION TO CAR PARK

1:100

 

PLANNING APPLICATION

project Proposed Extension to Emmaus School School Lane, Staverton, Wiltshire, BA14 6NZ		
drawing title Proposed New Security Fencing		
date Dec 2025	scale 1:100 at A1	number 23-06-25
for EMMAUS SCHOOL		
CH ARCHITECH LTD 62 Walsh Avenue, Warfield, Berks RG42 3XZ e-mail: cuscakhanan@yahoo.co.uk Tel: 01344 303075 Mobile: 0784 169 2002		
All dimensions to be verified before work is commenced All work to be in compliance with industry requirements		