



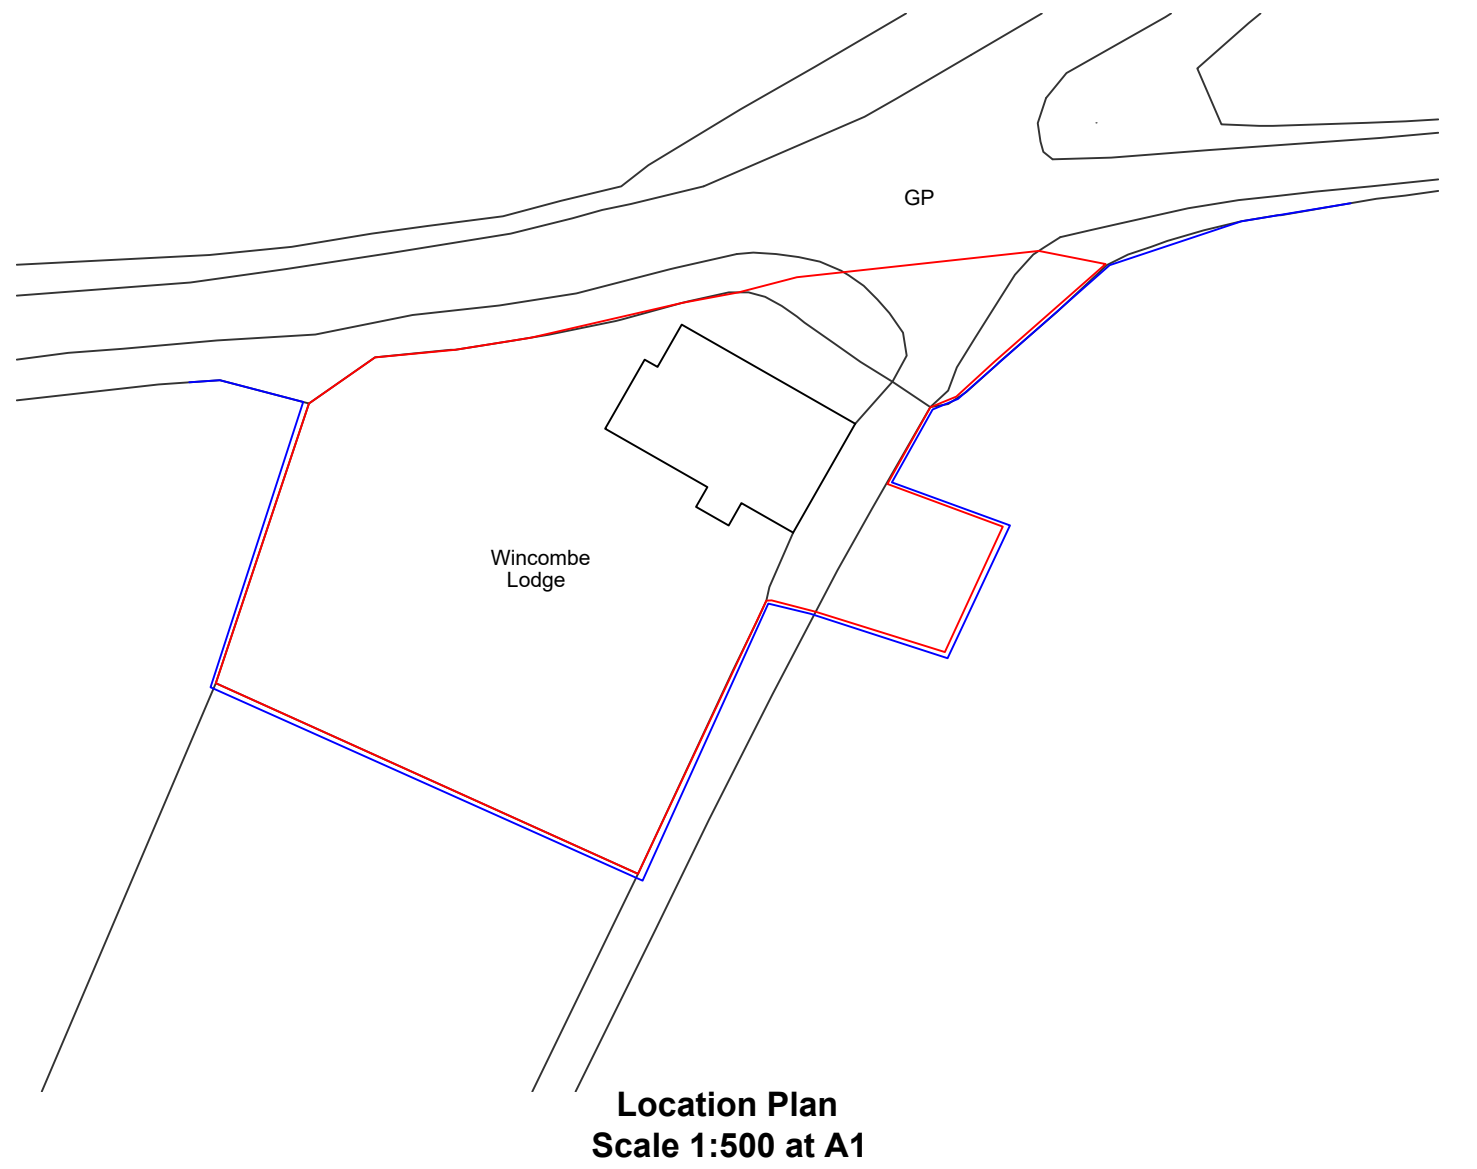

© THIS DRAWING IS THE COPYRIGHT OF
MICHAEL LYONS ARCHITECTURE AND
MUST NOT BE COPIED, USED OR
DISCLOSED WITHOUT PRIOR PERMISSION.

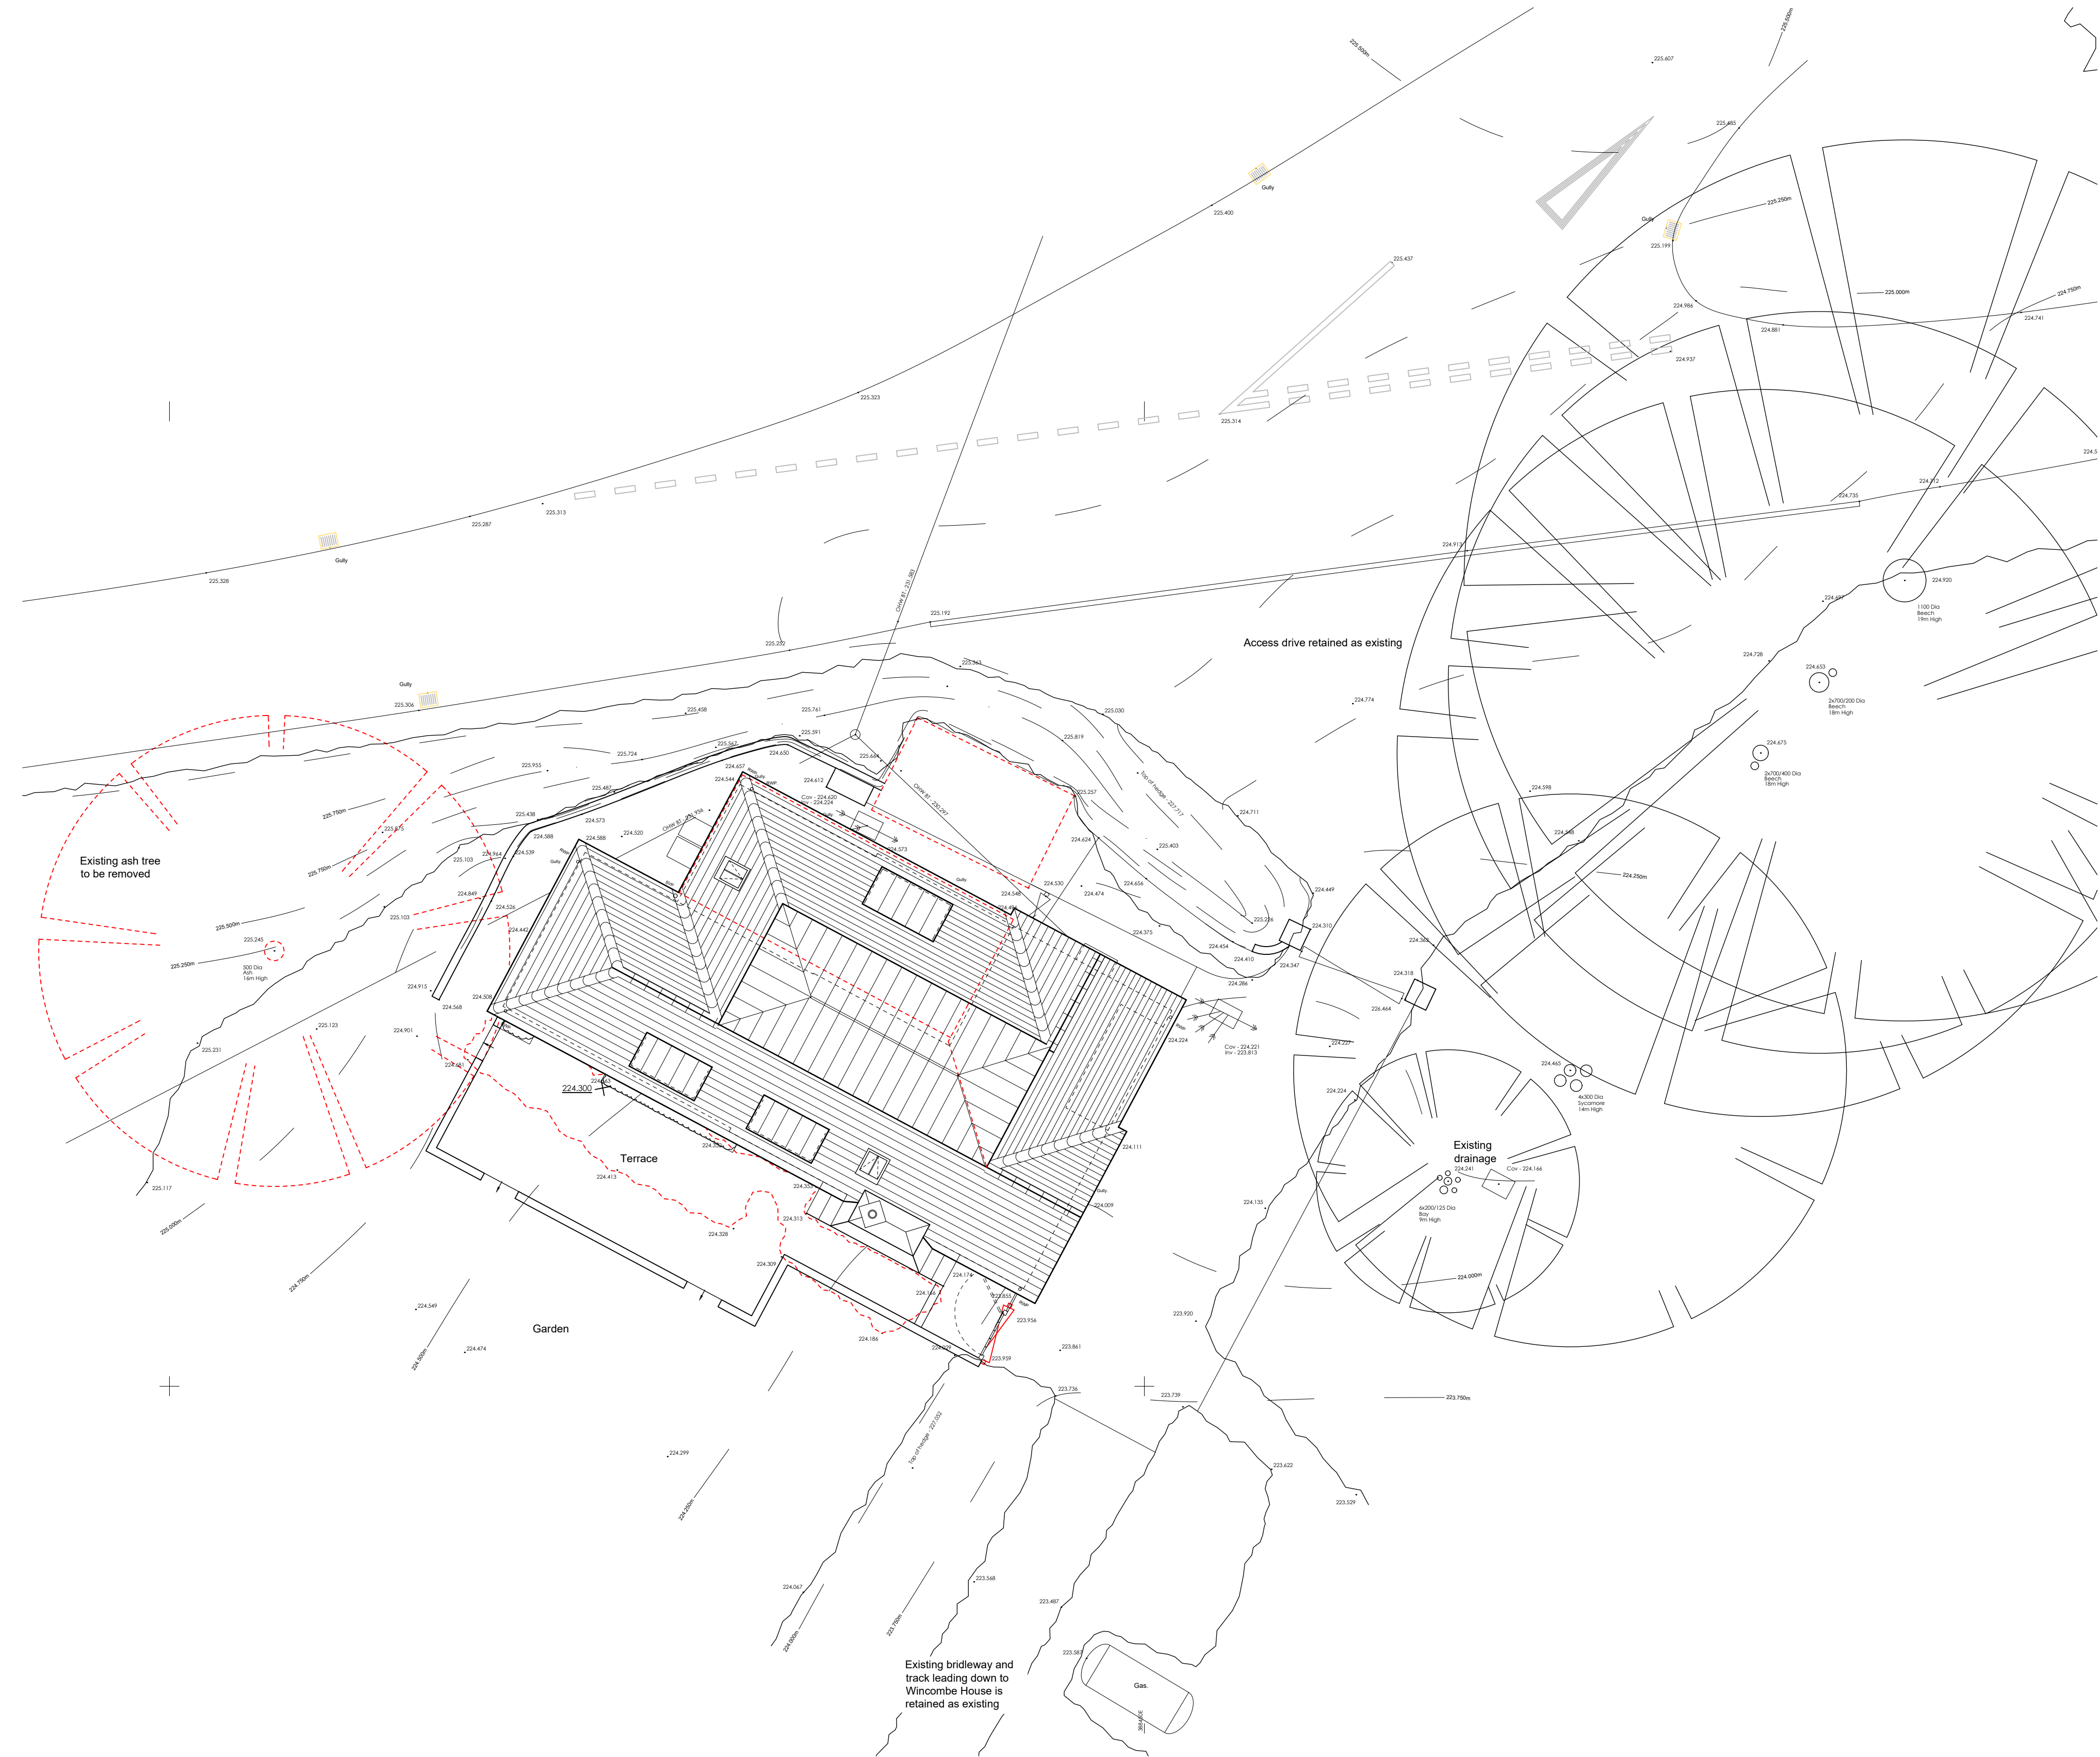

A	Car parking amended	14-01-26
-	Planning issue	24-11-25

Revisions

Michael Lyons Architecture

1 Manor Farm Barns
Burcombe Lane, Burcombe
Salisbury, SP2 0EJ
Tel: 01722 743186
info@mlarchitecture.co.uk

Project:
Wincombe Lodge
Donhead St Mary

Drawing:
Proposed Location & Site Plans

Drawing No: **643/P.02A**

Scale:
1:100 @ A1
1:200 @ A3

Origination Date: October 2025

Drawn by: MLx
Issued by: MLx
Approved by: ML

☒ For Approval	☐ For Comment
☐ For Information	☐ Tender
☐ Construction	☐ As Built

SCALE IN METRES (1:100 @ A1 & 1:200 @ A3)