



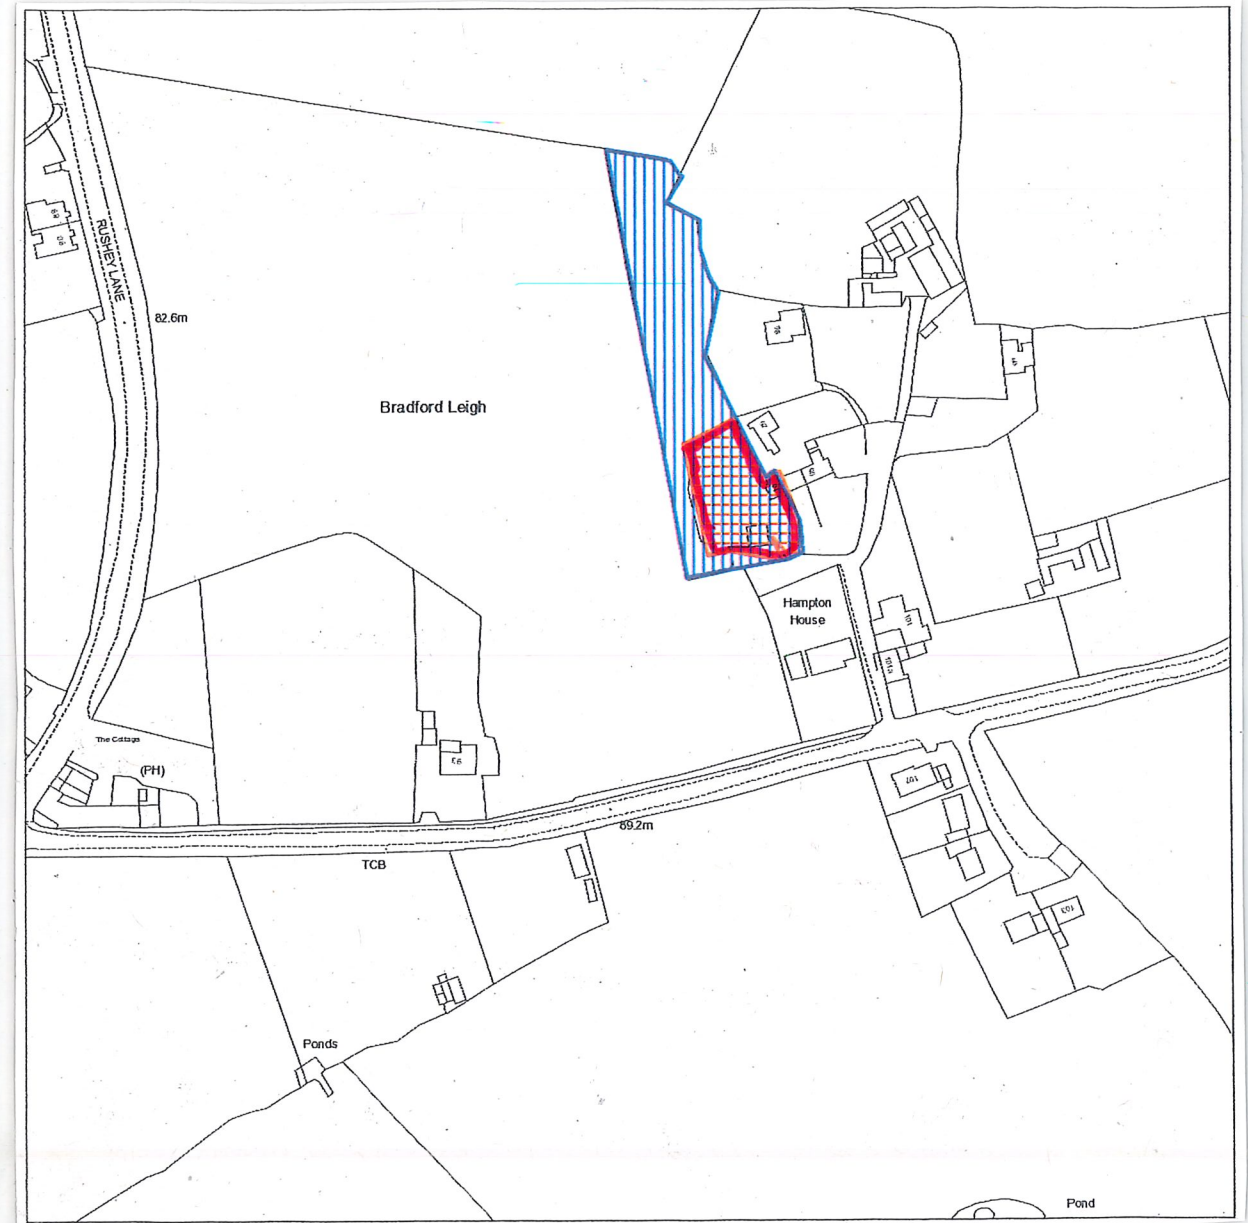


SITE LOCATION PLAN 1:2500

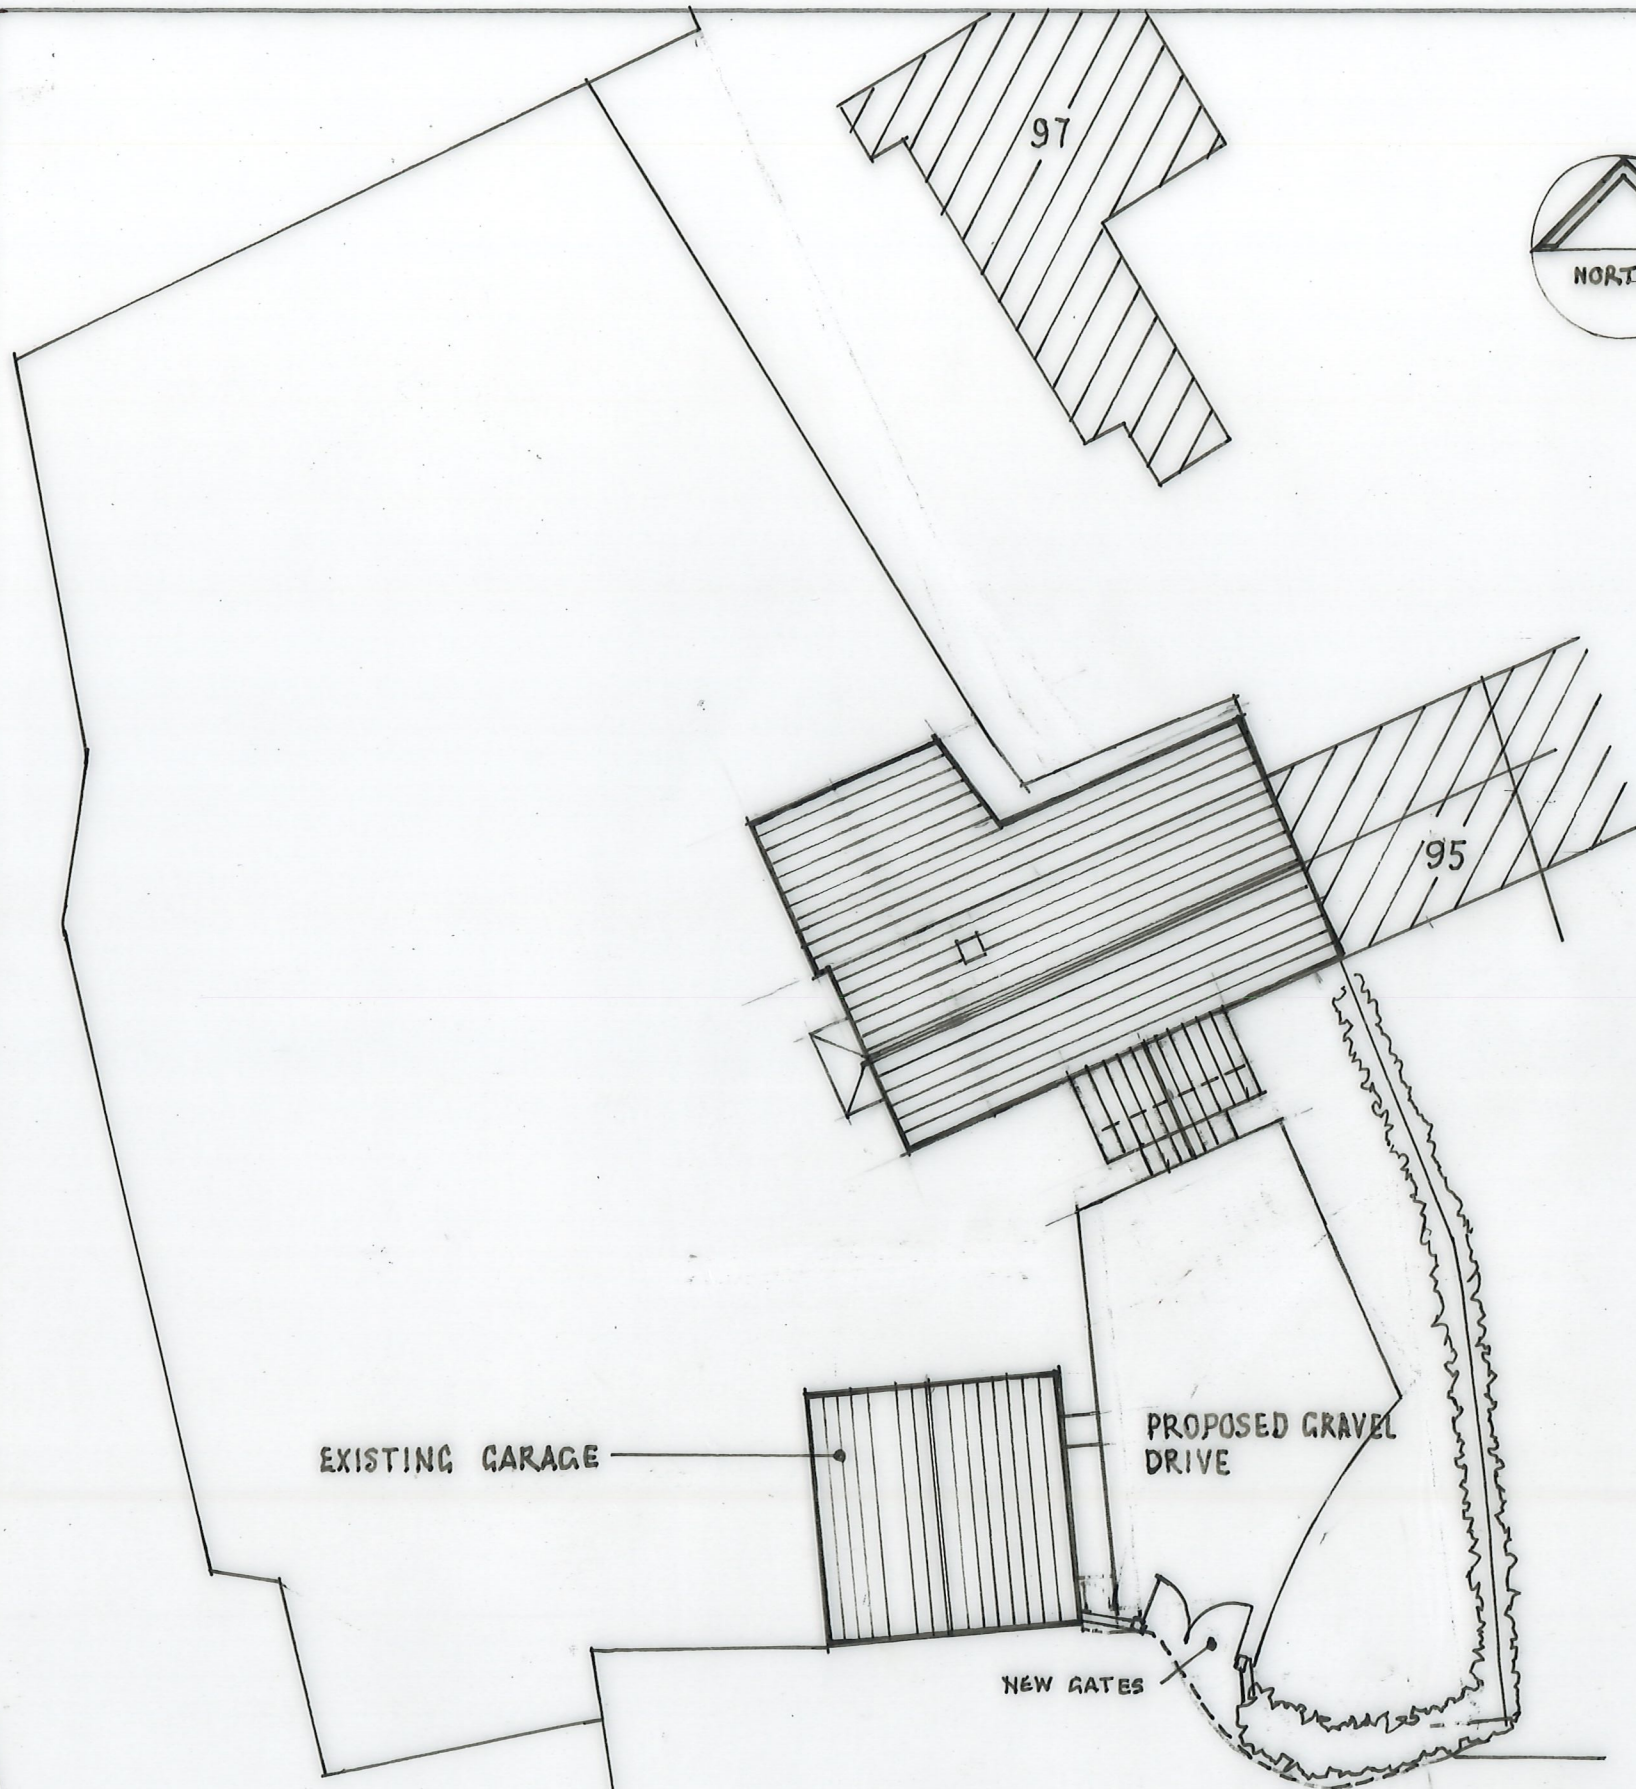

BLOCK SITE PLAN 1:200



The Old Ride
Bath Road
Bradford on Avon
Wiltshire
Tel 01225 865220
Fax 01225 866086

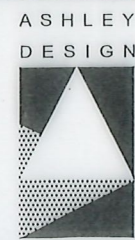

CLIENT

DOMINIC HIBBERD

PROJECT

94 BRADFORD LEIGH, BRADFORD ON AVON BA15 2RW

DRAWING TITLE

LOCATION & BLOCK SITE PLANS

SCALE

1:100

DRAWN

RMS

DATE

OCTOBER 2025

DRAWING NUMBER

1025-03

REVISIONS

A B C

All rights described in Chapter IV of the Copyright, Designs and Patents Act 1988 has been generally asserted © 2011 Ashley Design Associates. Contractors must check all dimensions on site. Only figured dimensions are to be worked from.