




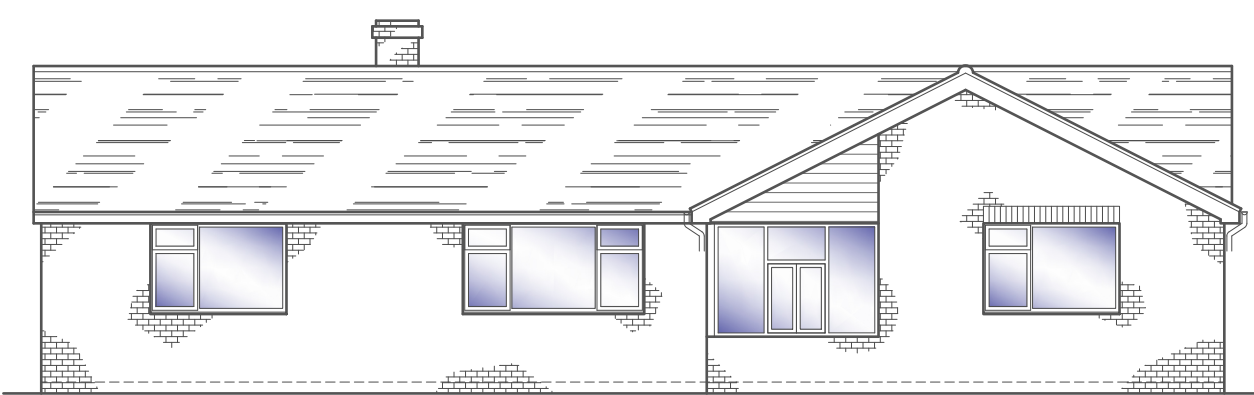


FRONT ELEVATION
Scale 1:100

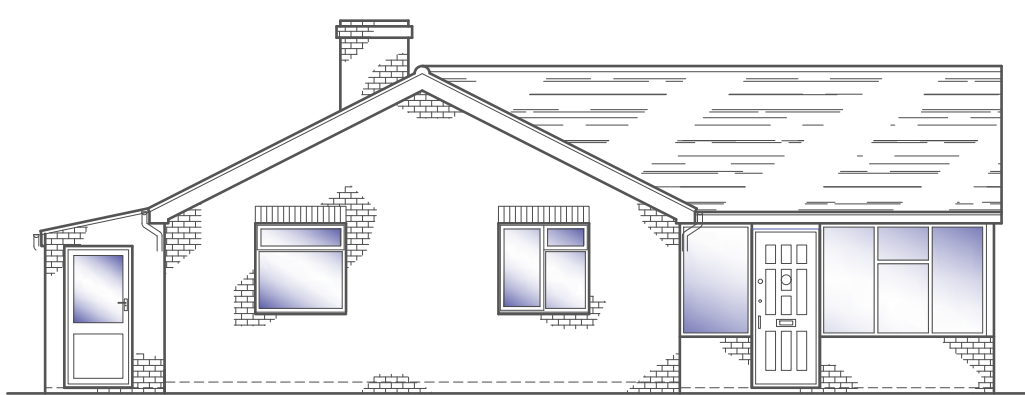


SIDE ELEVATION
Scale 1:100

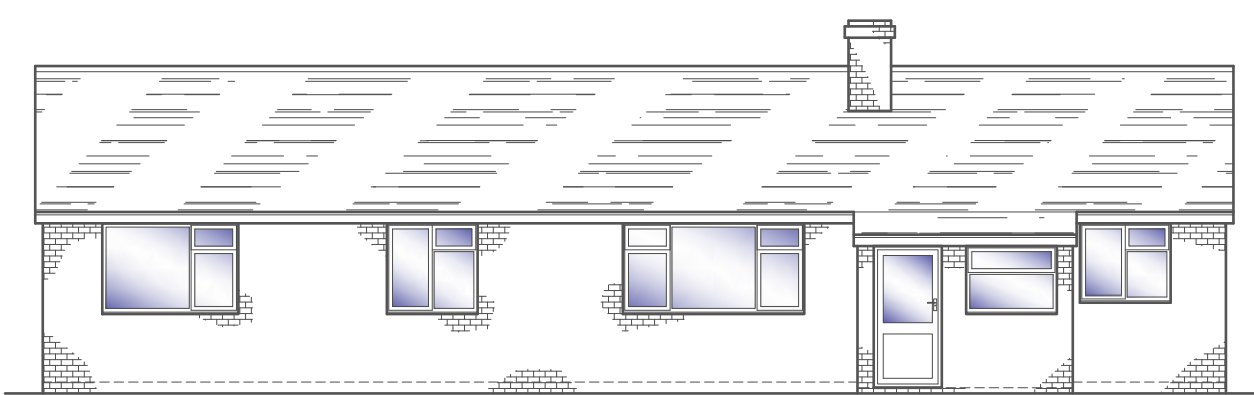


REAR ELEVATION
Scale 1:100

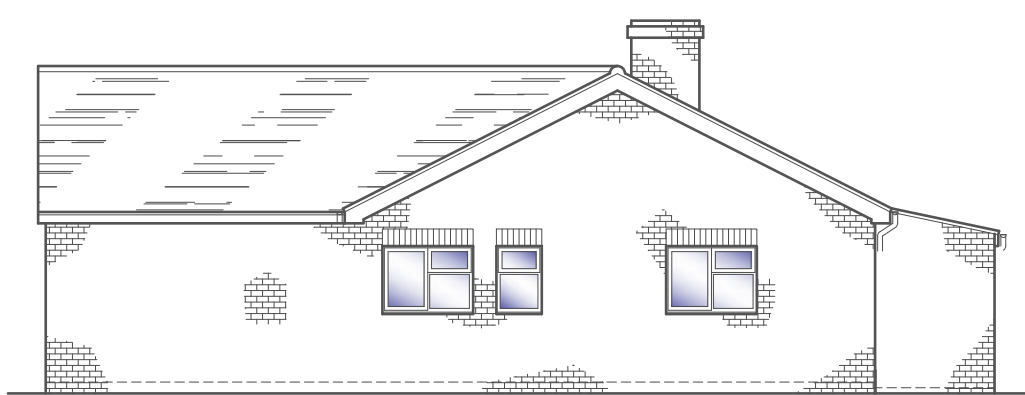


SIDE ELEVATION
Scale 1:100

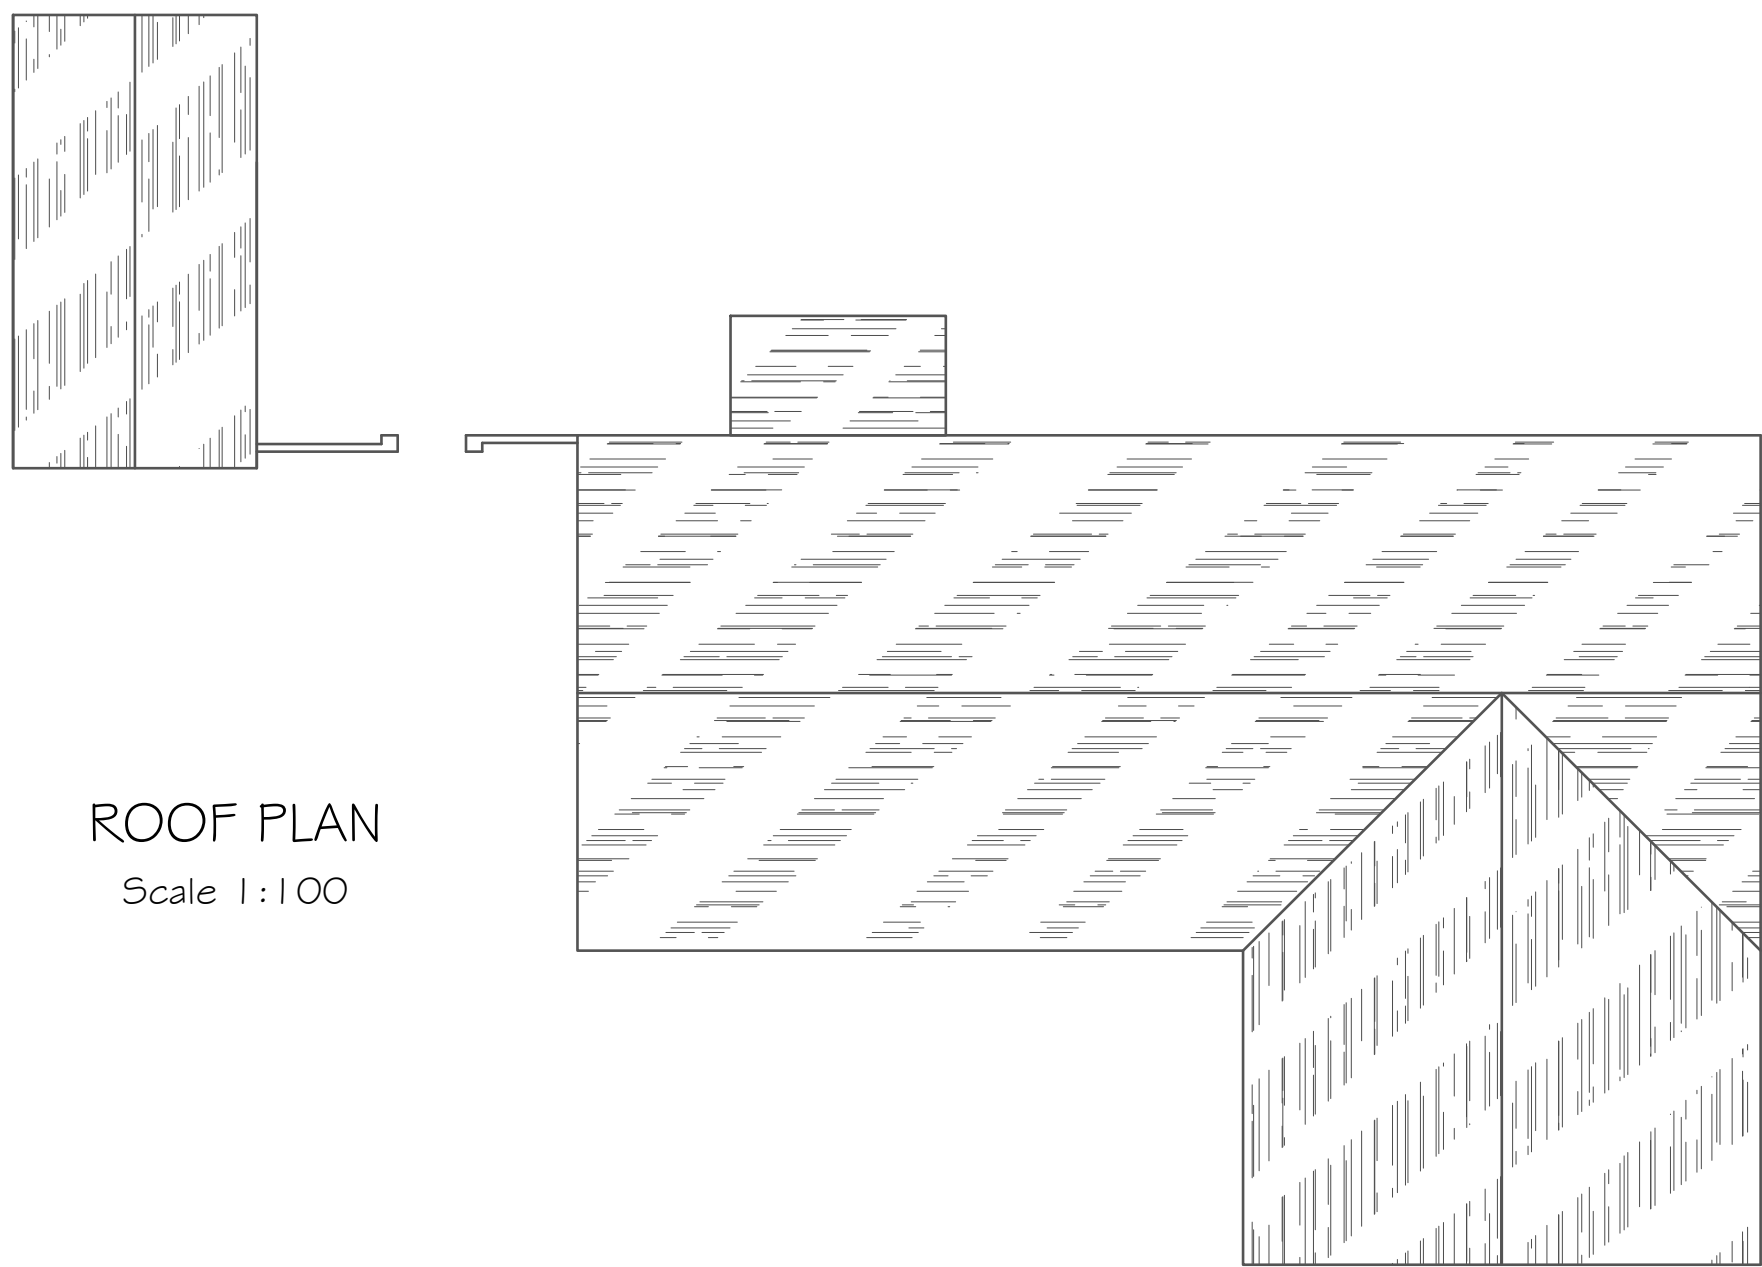


ROOF PLAN
Scale 1:100

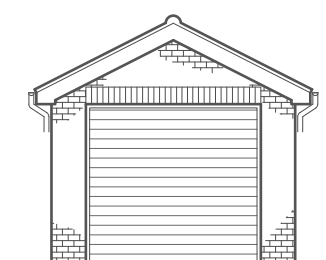


FRONT

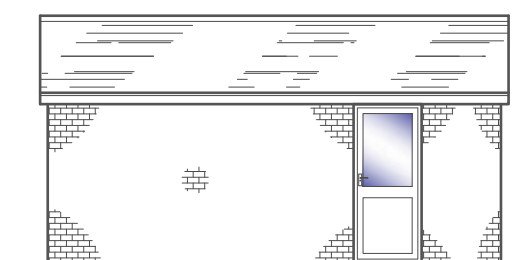

SIDE

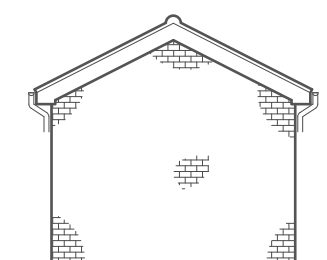


REAR


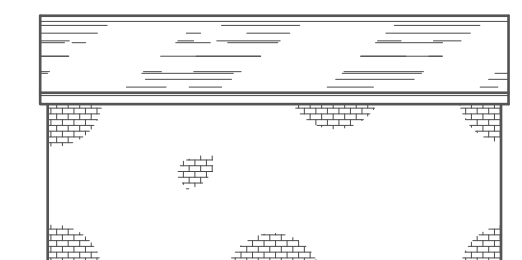


SIDE


GARAGE ELEVATIONS
Scale 1:100

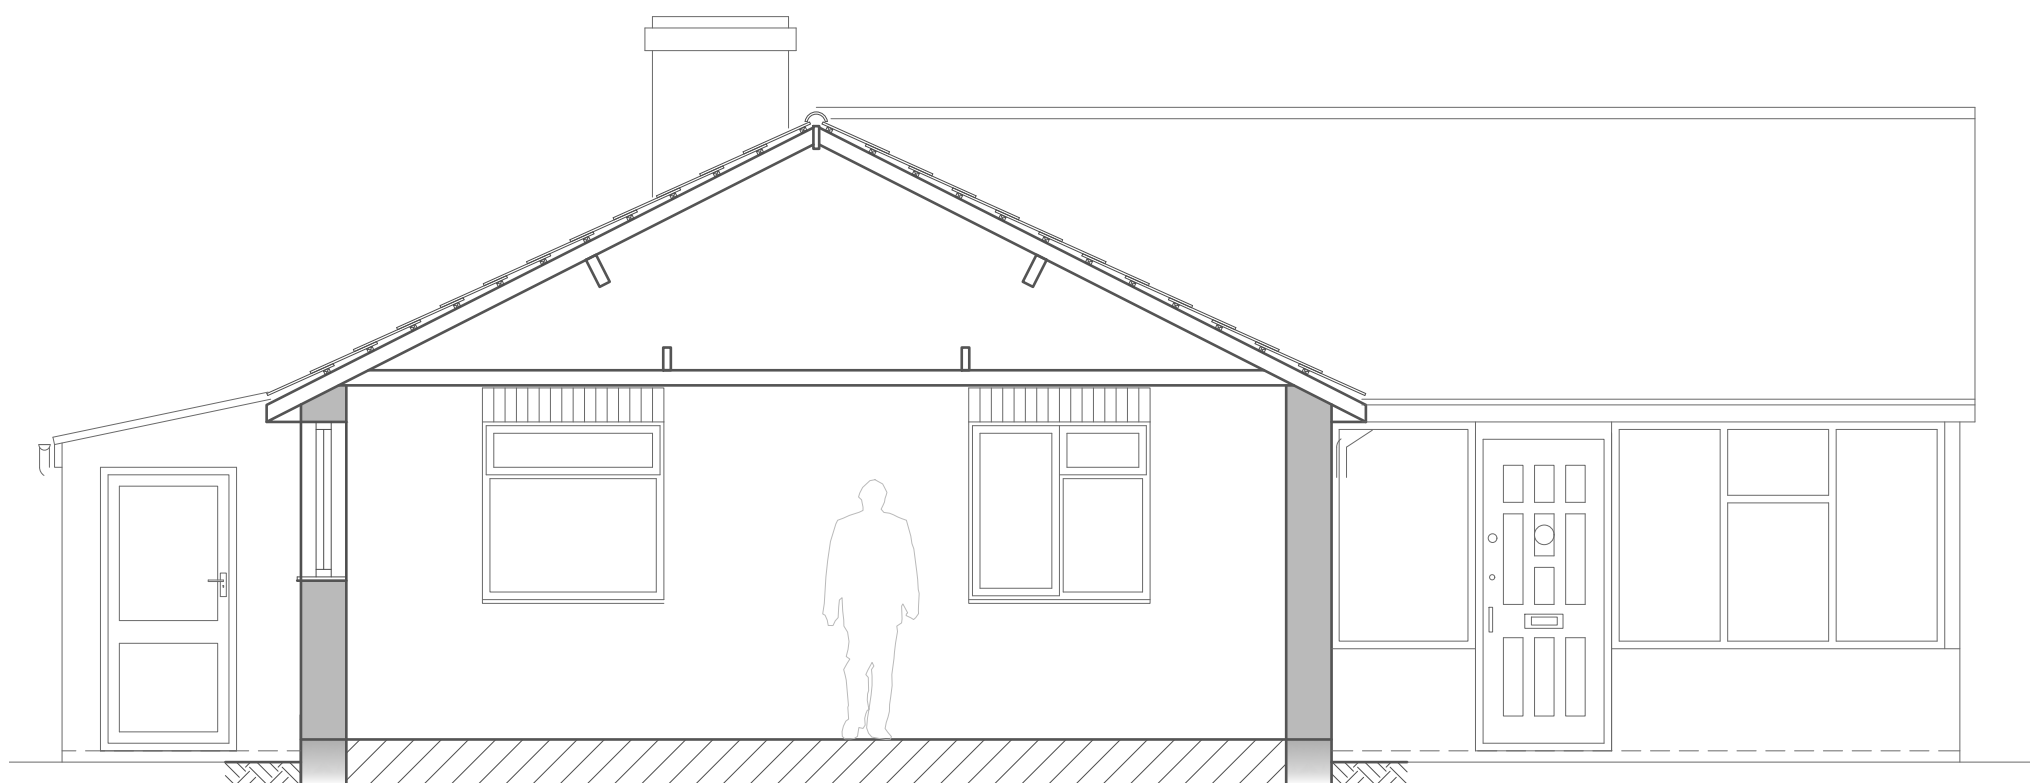


SECTION A-A
Scale 1:50

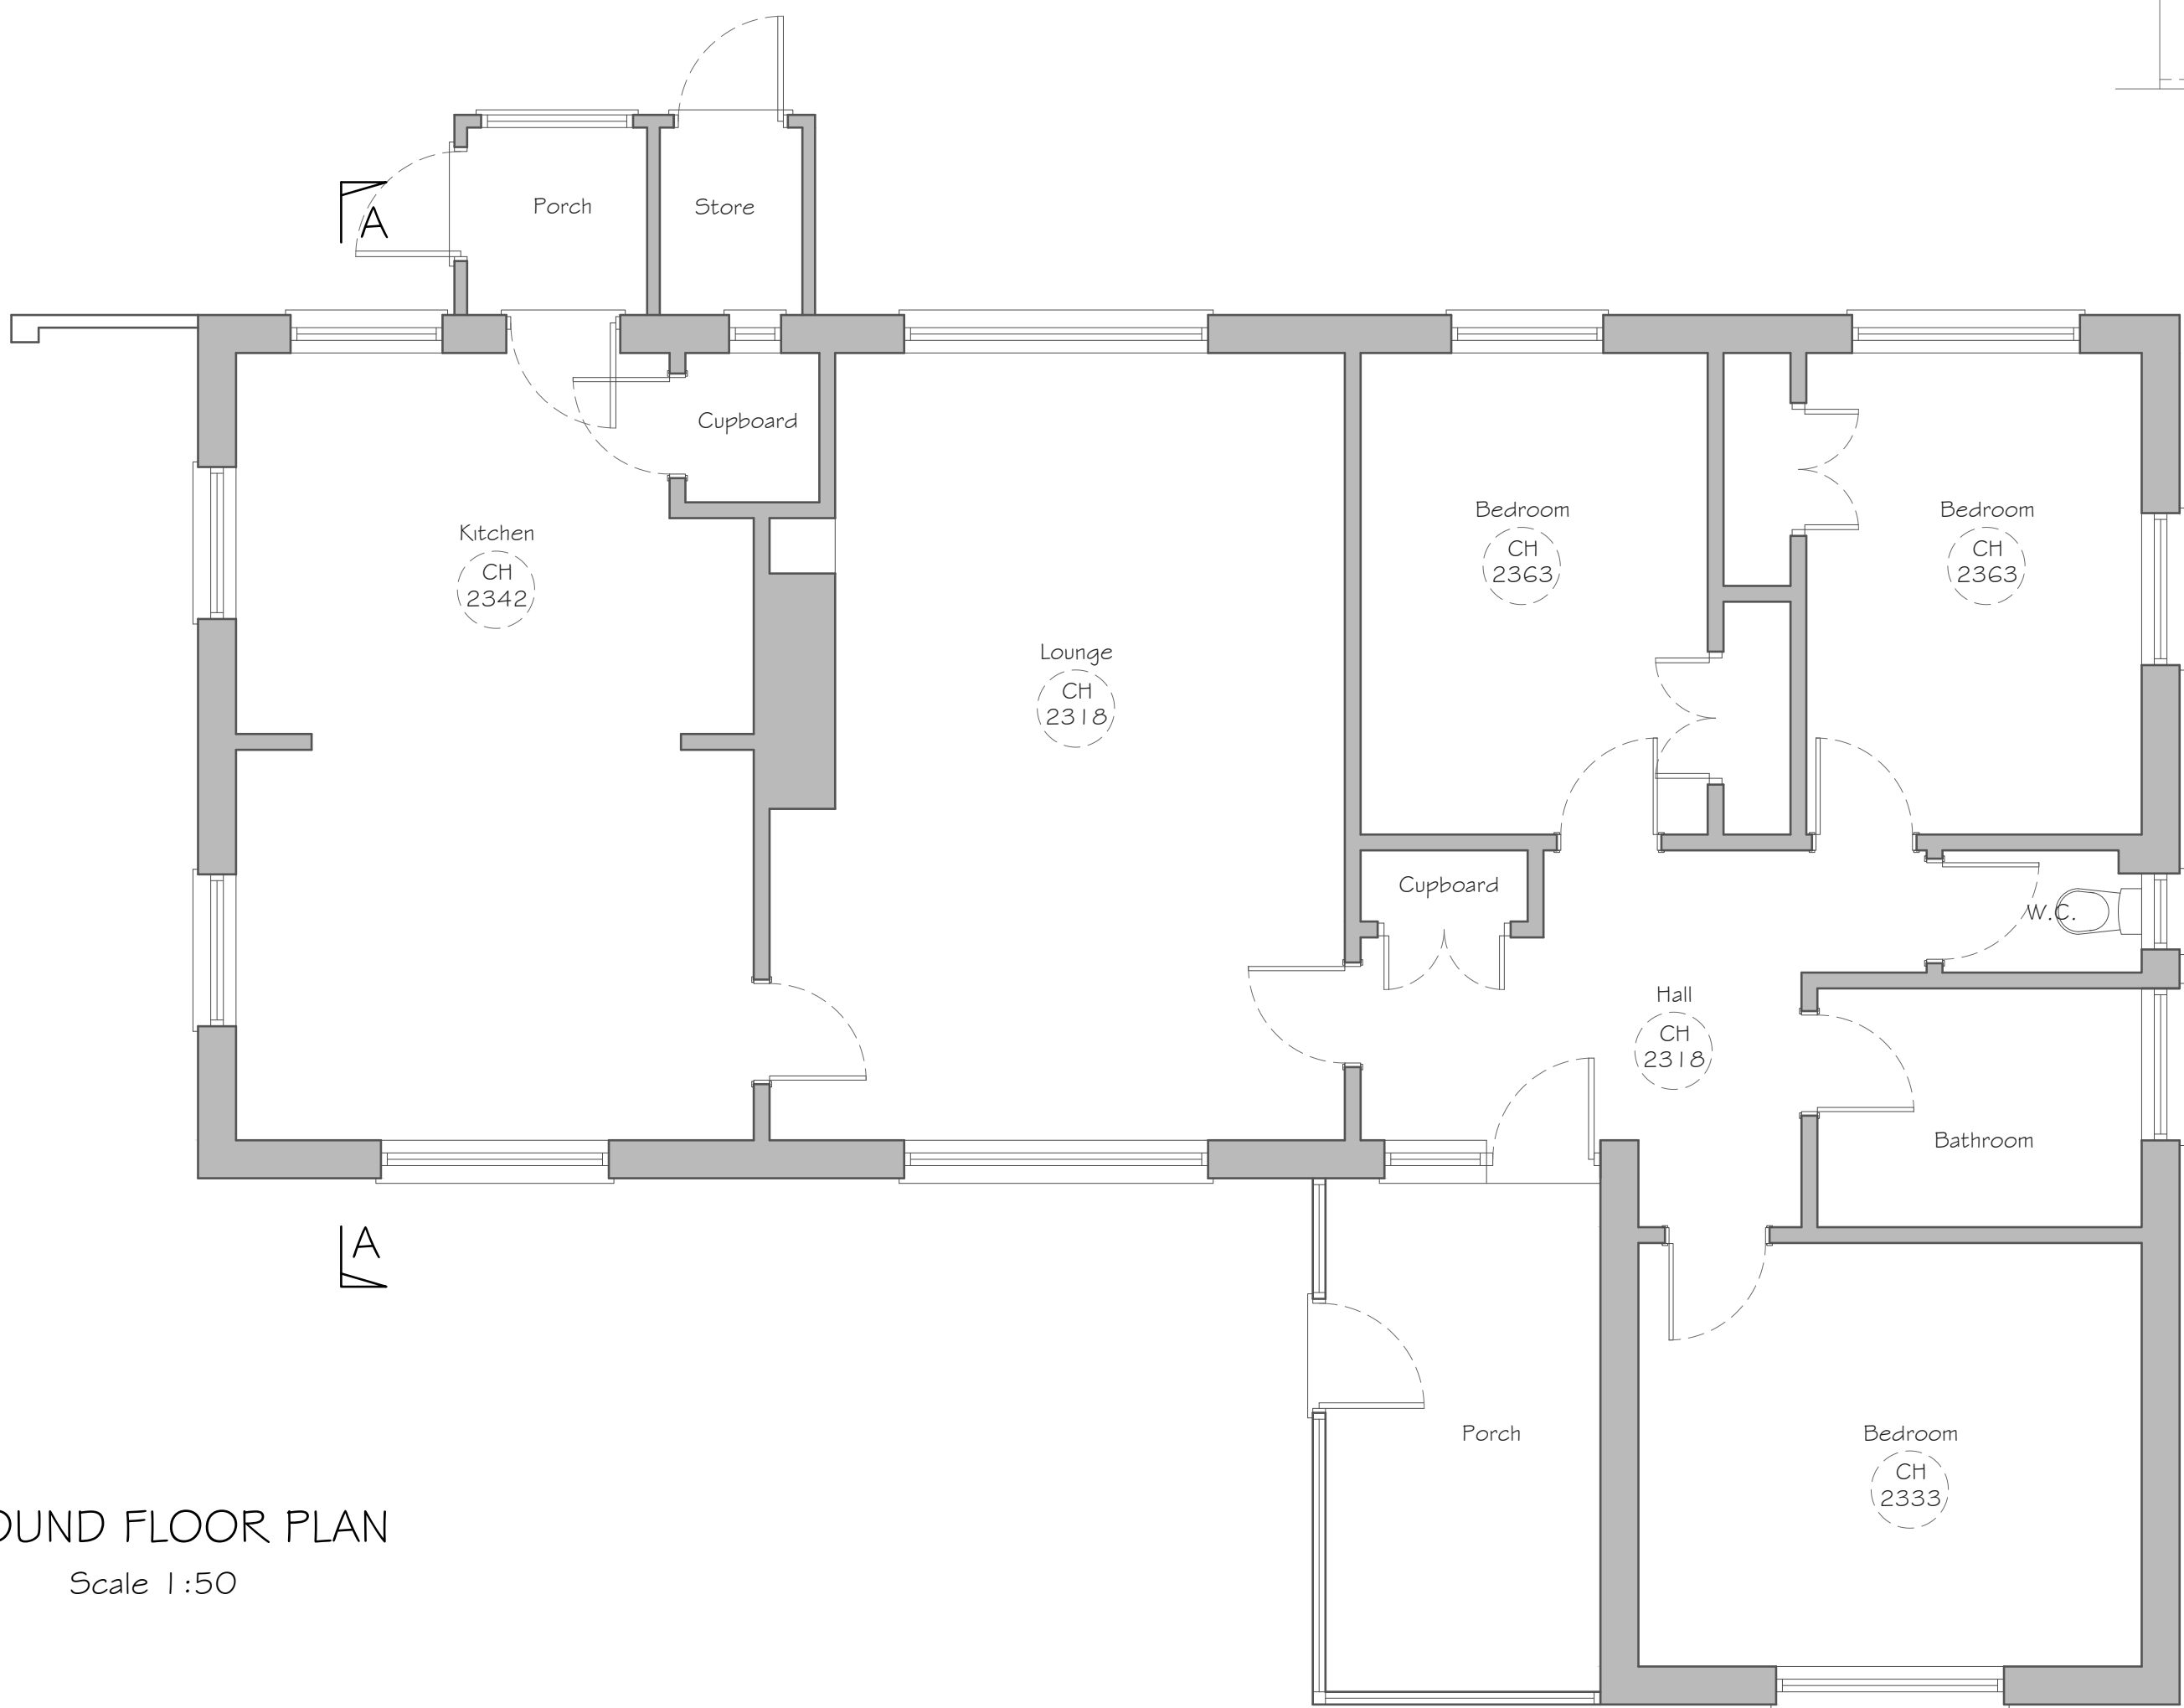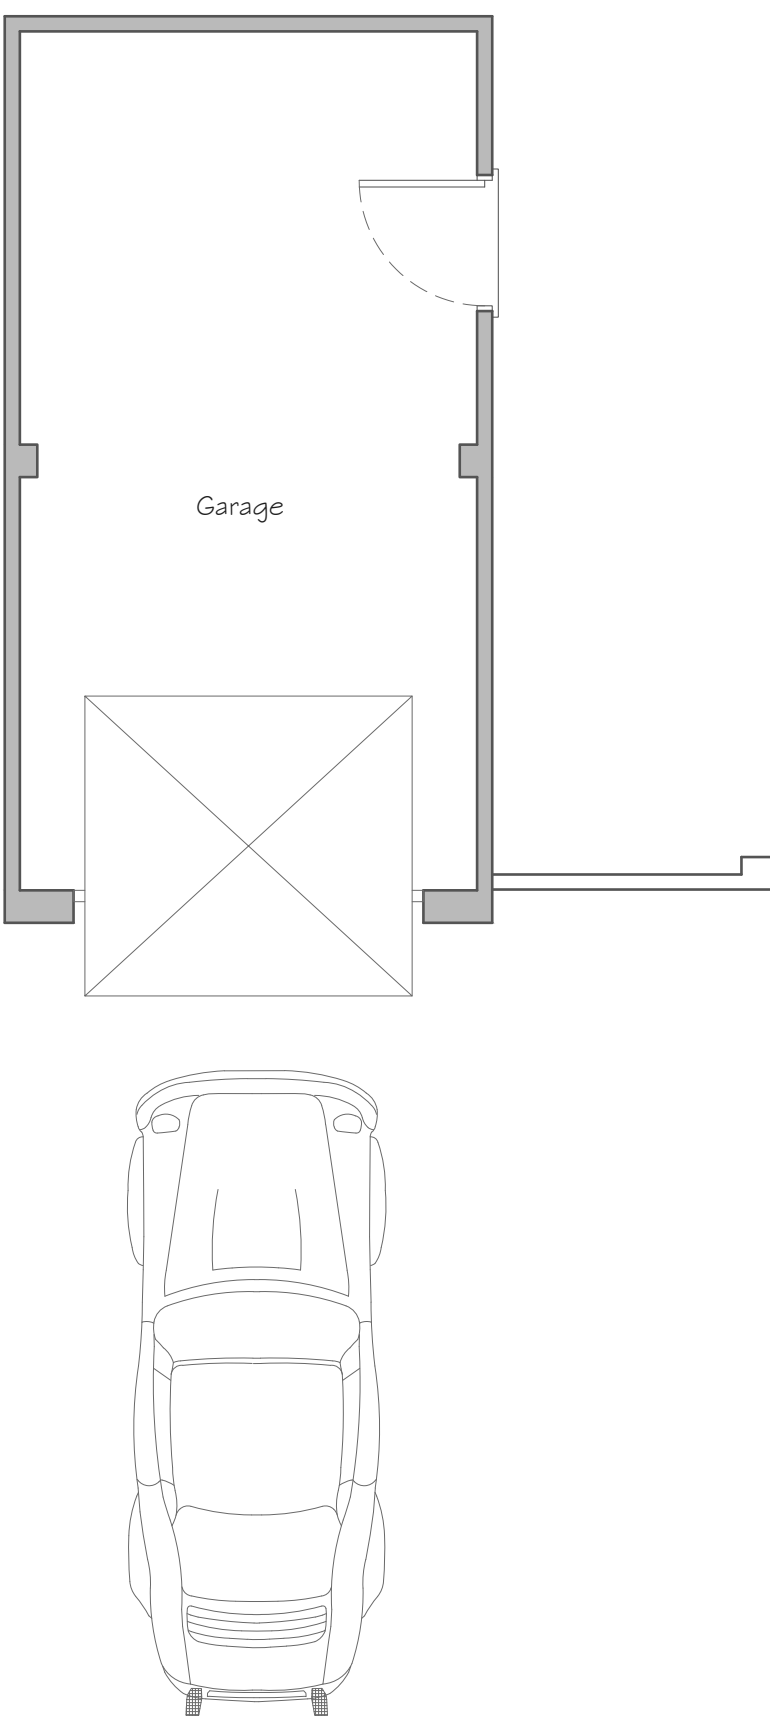


GROUND FLOOR PLAN
Scale 1:50

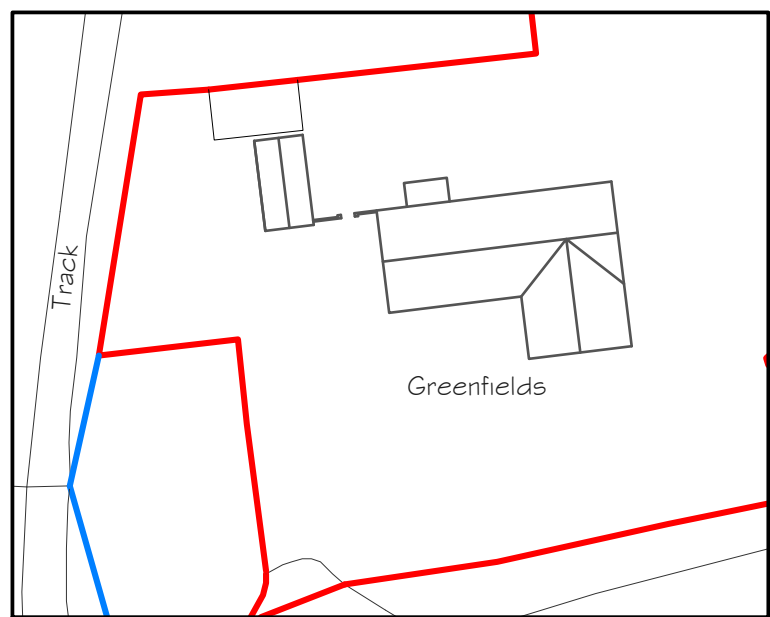

BLOCK PLAN
Scale 1:500

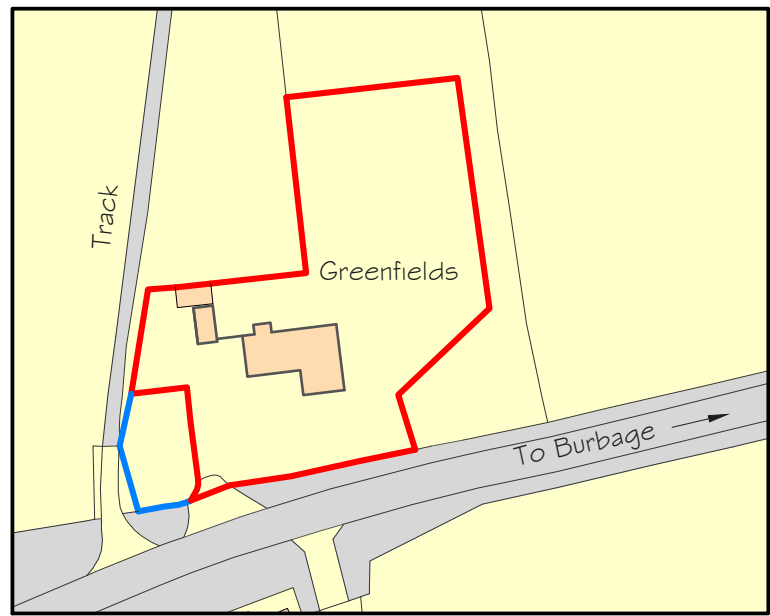

LOCATION PLAN
Scale 1:1250

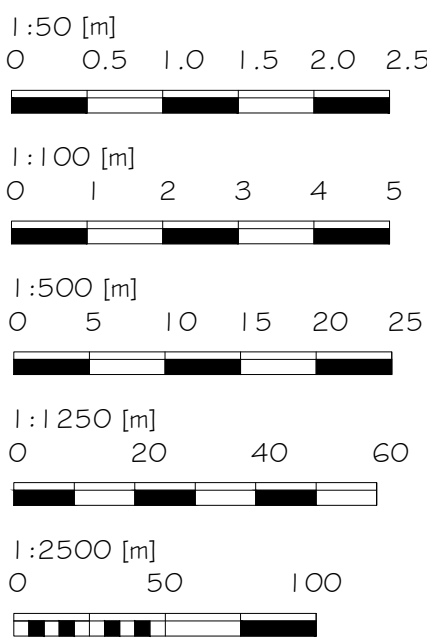

Alex Dawson www.addraughting.co.uk alex@addraughting.co.uk 01672 511412 07791 341698 59 Barrow Close Marlborough Wiltshire SN8 2BE AD DRAUGHTING ARCHITECTURAL SERVICES	
Client MR HINES	
Job Title GARAGE & EXTENSION AT: GREENFIELD, WESTCOURT, BURBAGE, MARLBOROUGH, SN8 3BN.	
Drawing Title EXISTING ELEVATIONS AND PLANS	
Scale AS SHOWN	
Date 22/01/2026	Drawn AD
Drawing No. 1597-01	Rev A