




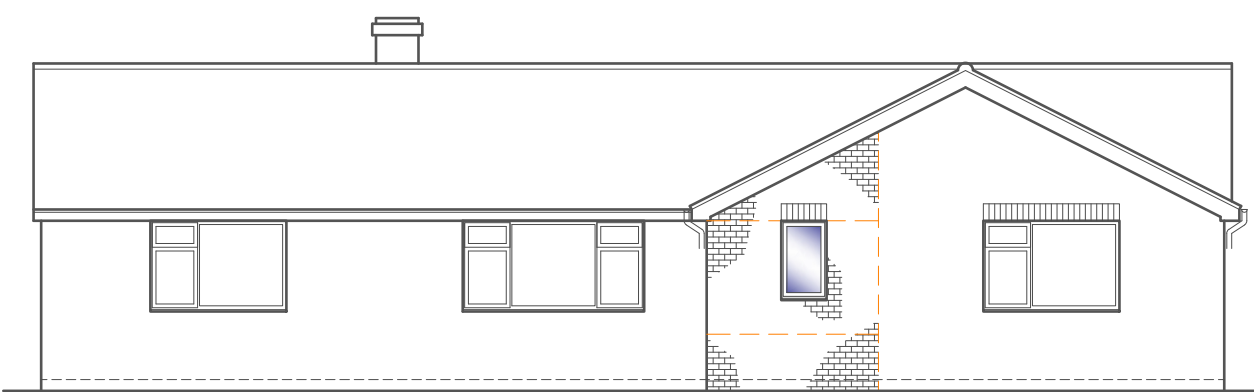


FRONT ELEVATION
Scale 1:100

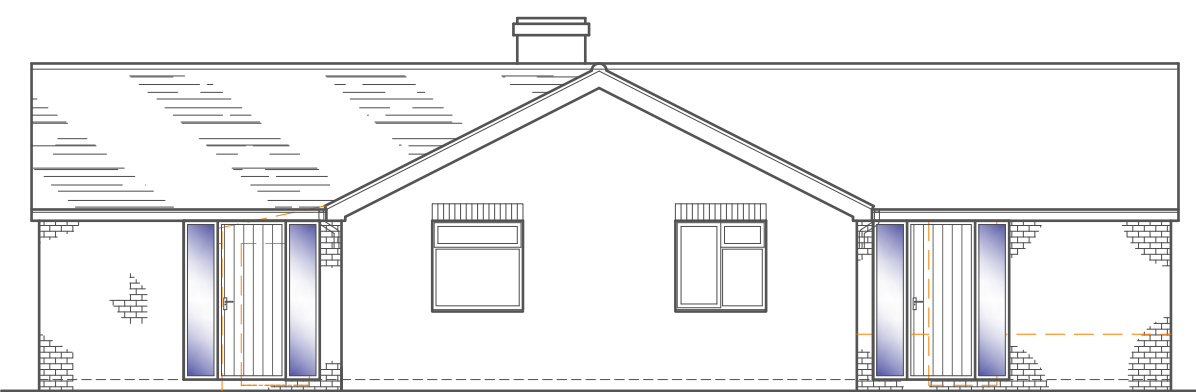


SIDE ELEVATION
Scale 1:100

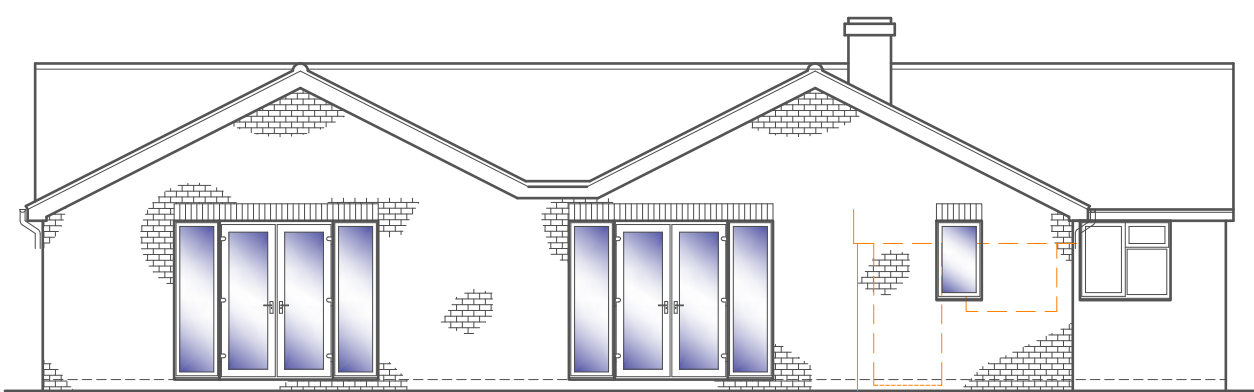


REAR ELEVATION
Scale 1:100

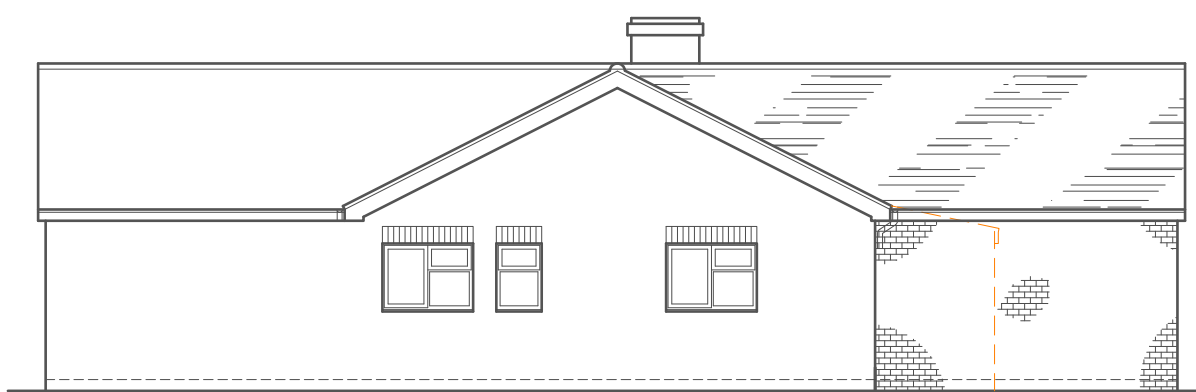


SIDE ELEVATION
Scale 1:100

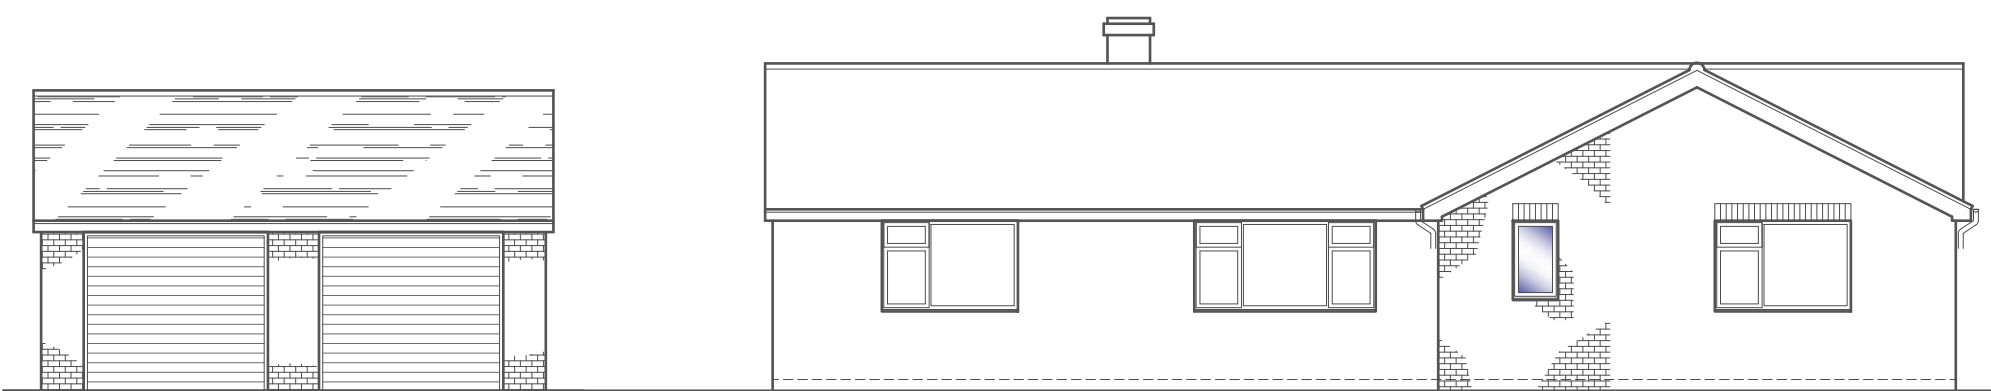

HOUSE & GARAGE FRONT ELEVATION
Scale 1:100

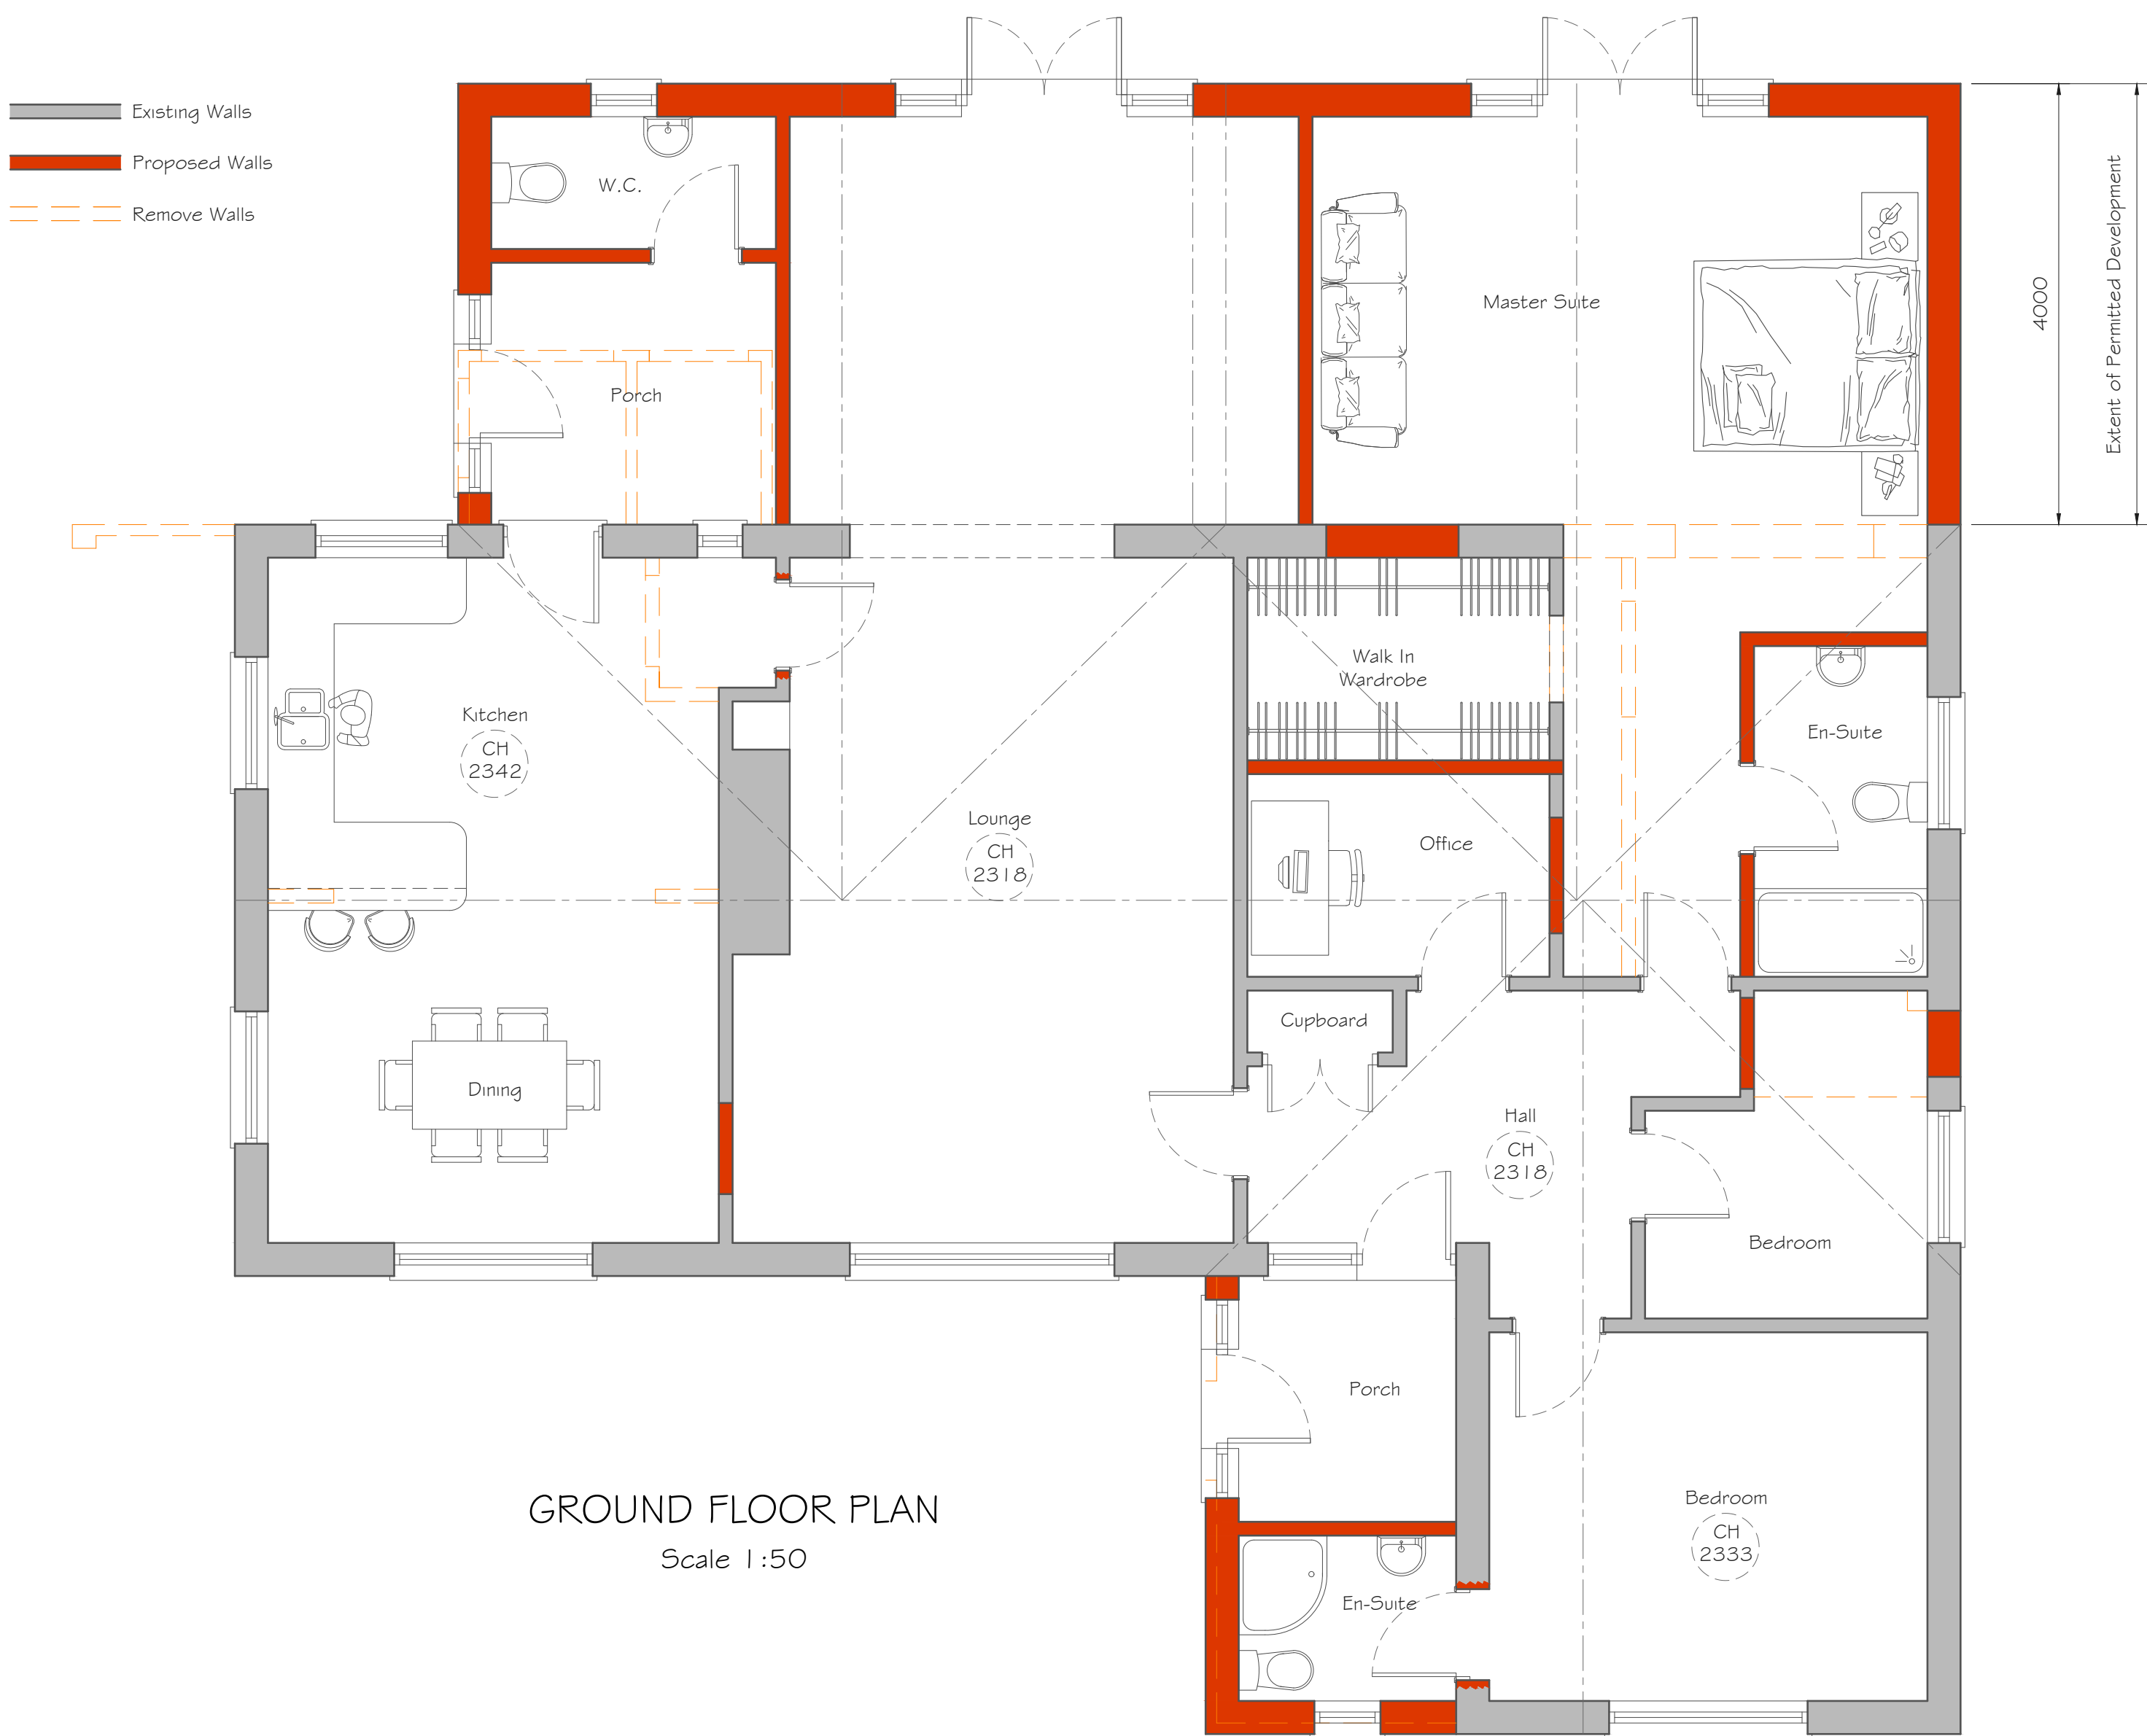


GROUND FLOOR PLAN
Scale 1:50

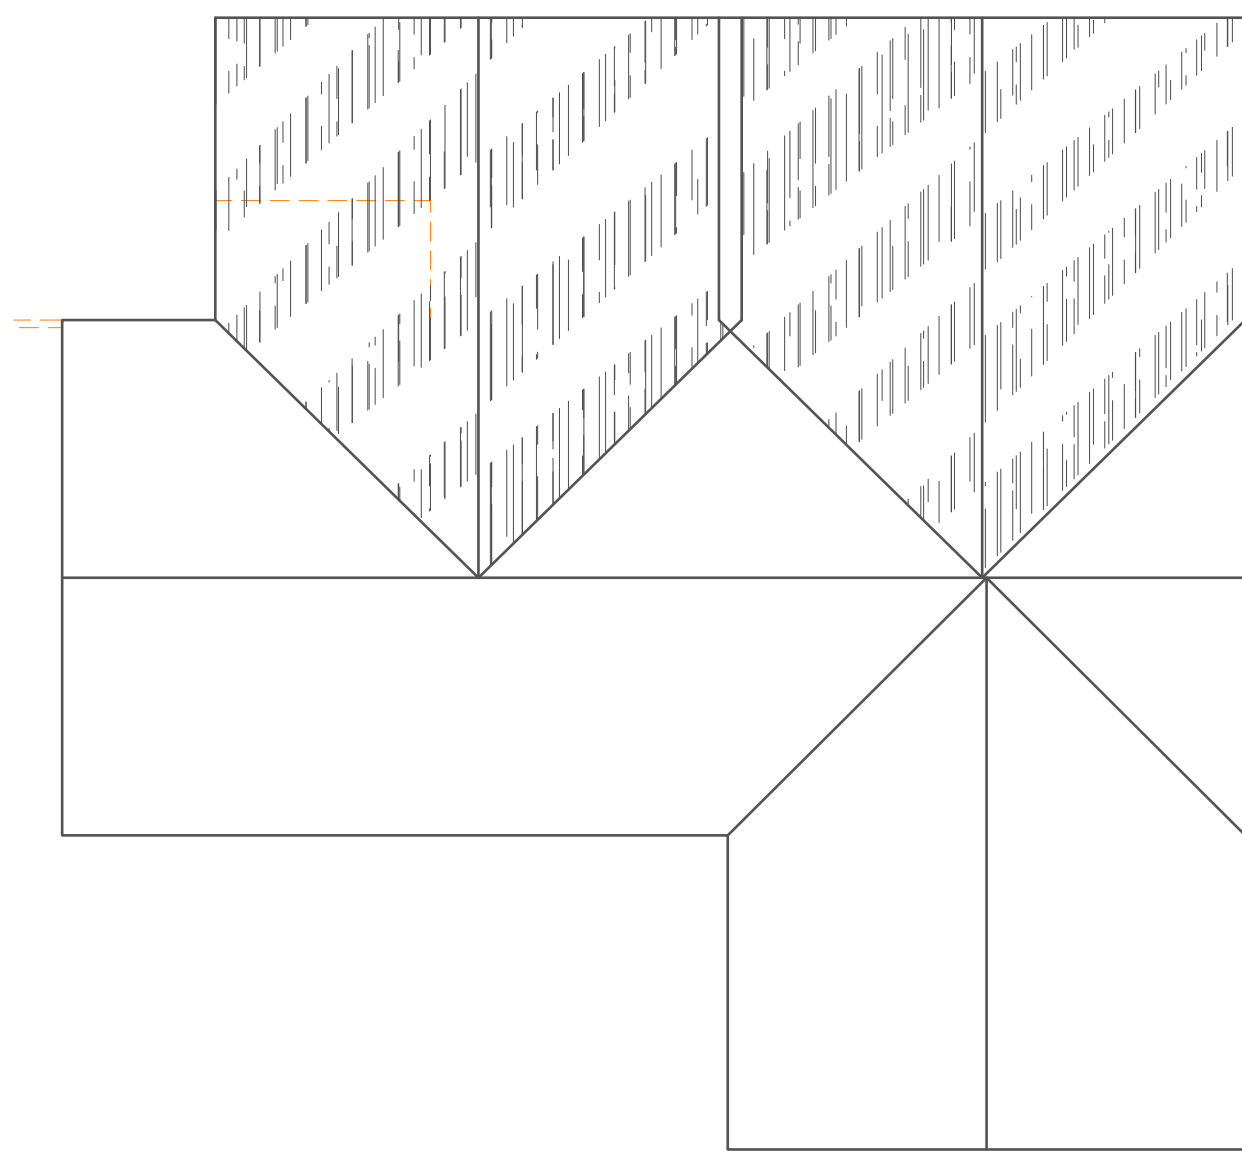

ROOF PLAN
Scale 1:100



BLOCK PLAN
Scale 1:500

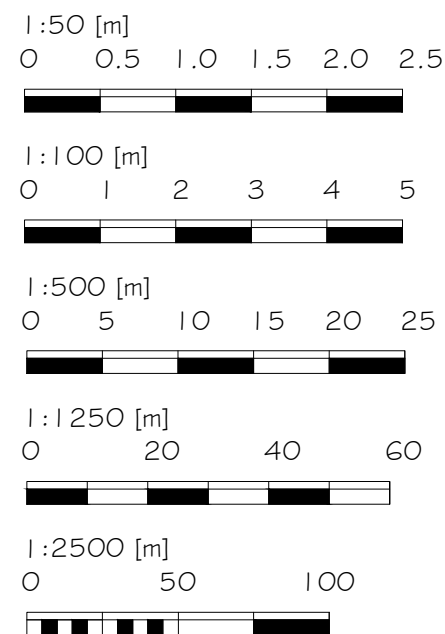

Alex Dawson
www.addraughting.co.uk
alex@addraughting.co.uk
01672 511412
07791 341698

59 Barrow Close
Marlborough
Wiltshire
SN8 2BE



Client
MR HINES

Job Title
EXTENSION AT:
GREENFIELD,
WESTCOURT,
BURBAGE,
MARLBOROUGH,
SN8 3BN.

Drawing Title
PROPOSED ELEVATIONS AND PLANS

Scale
A5 SHOWN

Date 22/01/2026 Drawn AD

Drawing No. 1597-02 Rev F