



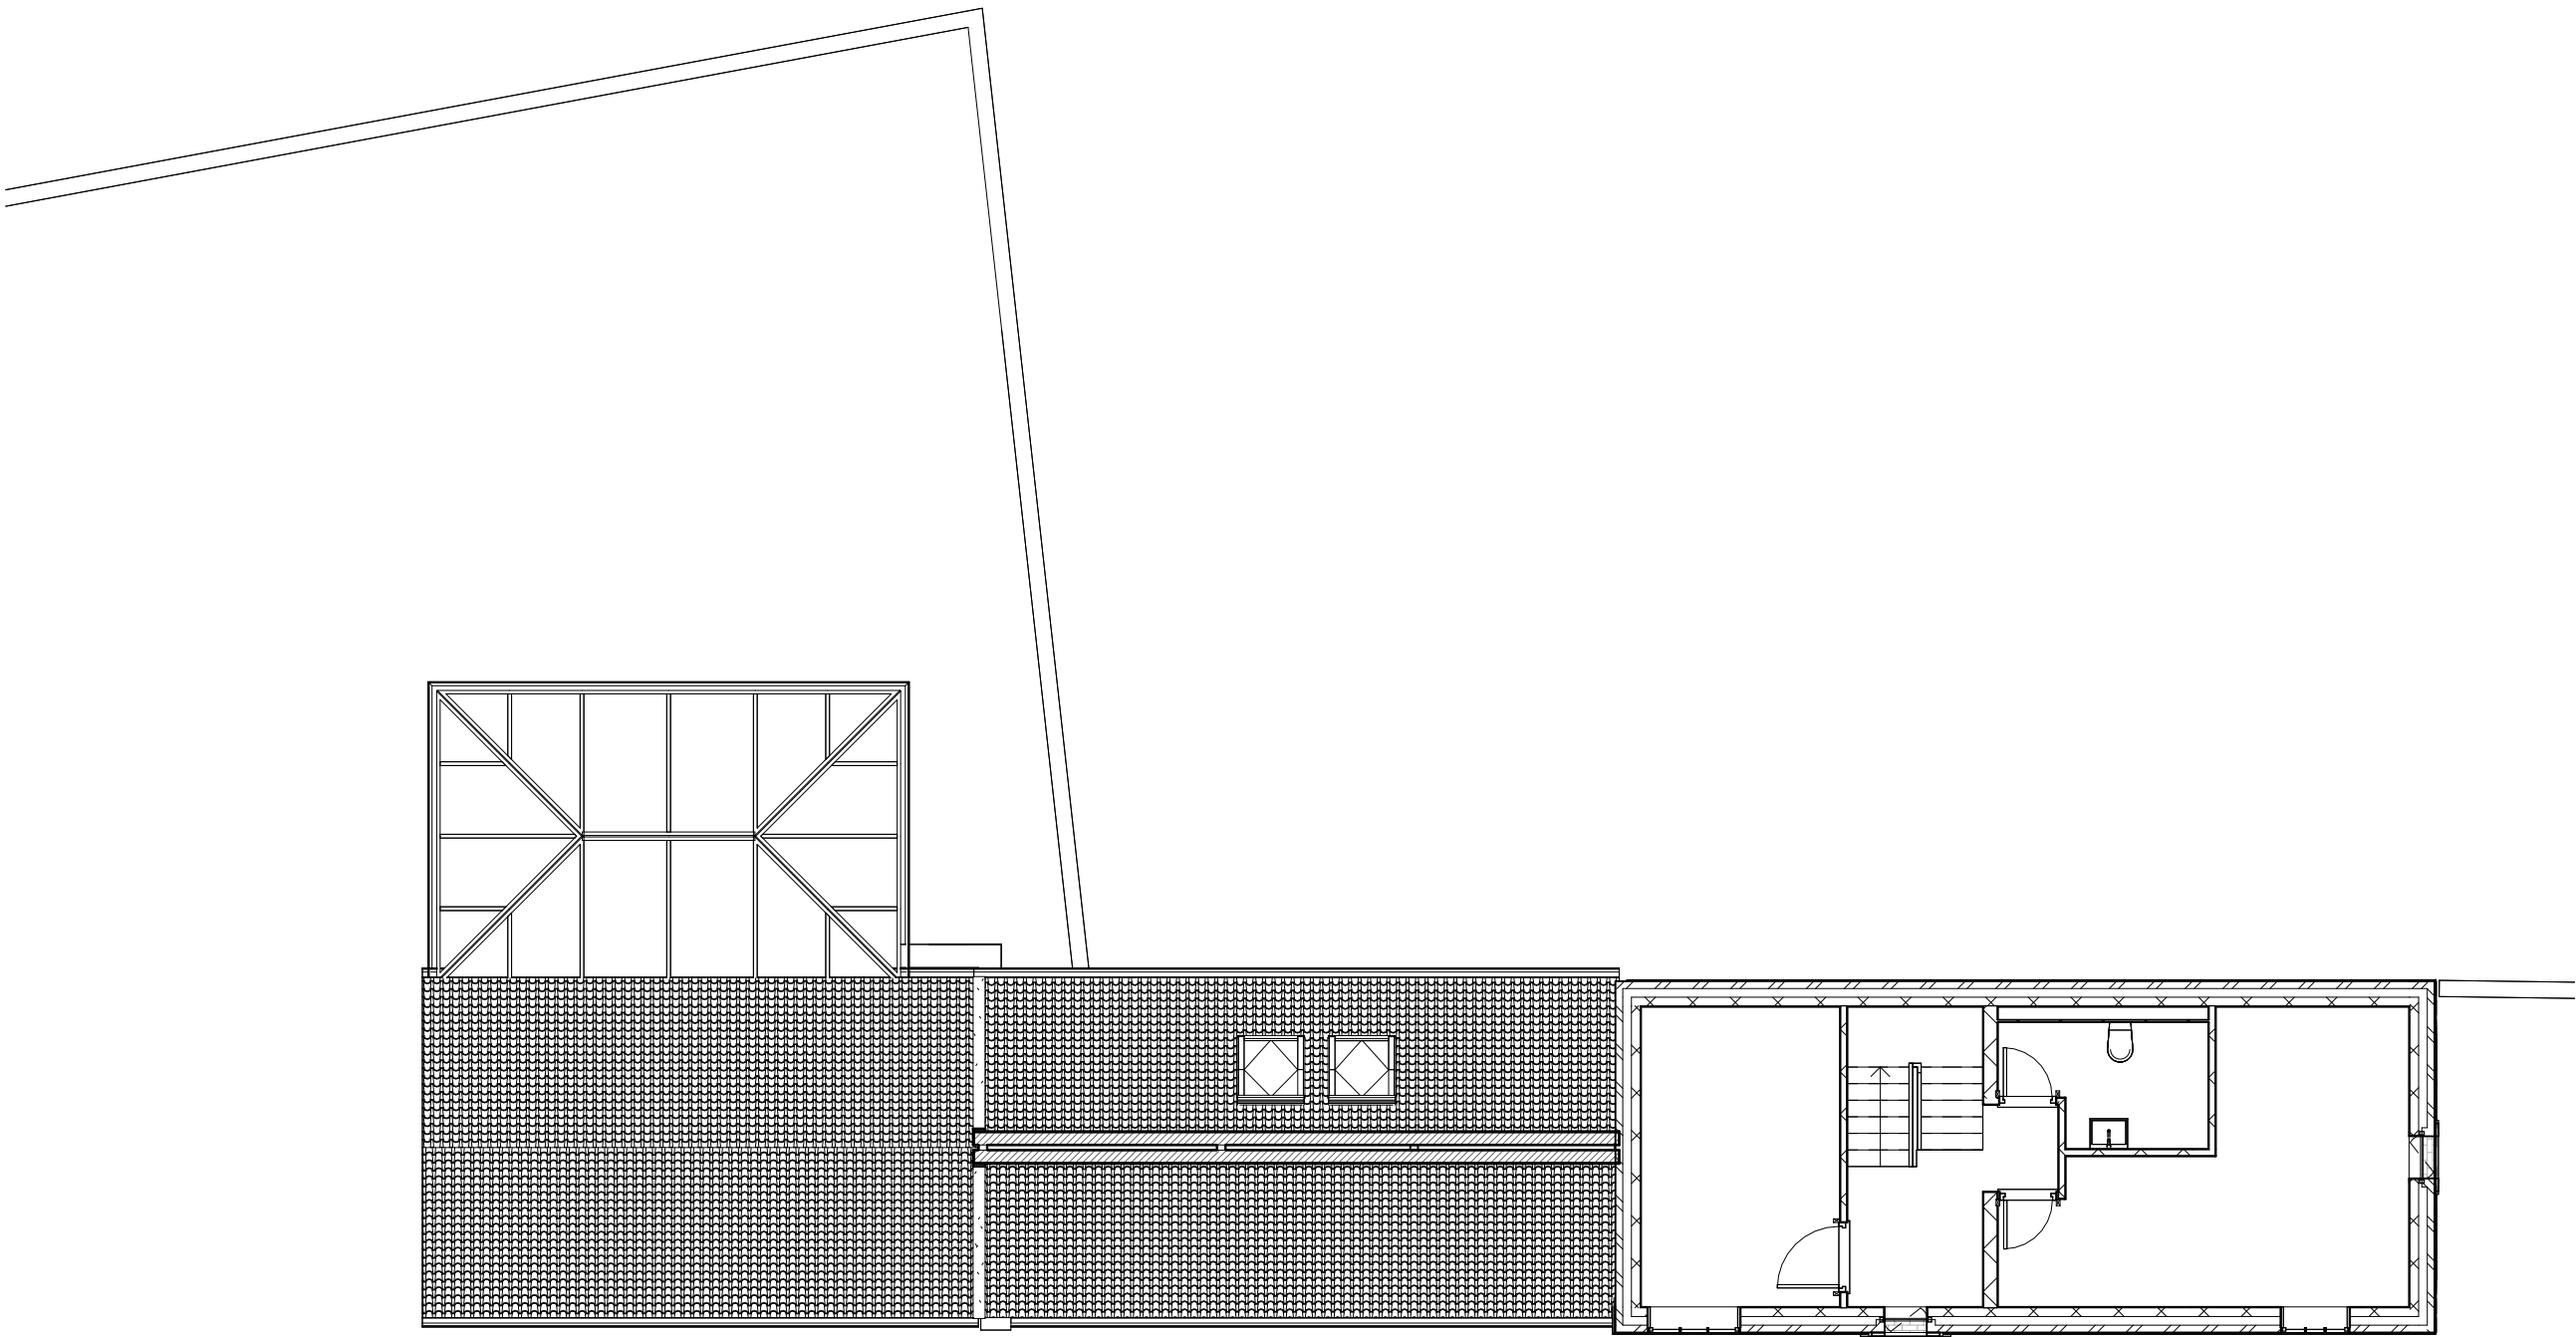


Existing First Floor Plan

1: 100

 

TERRA
FORMA
ARCHITECTURE + DESIGN

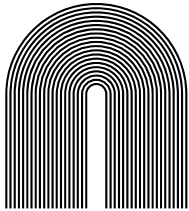

cdm & intellectual property			
This drawing identifies key hazards in accordance with the CDM Regulations 2015 and should be read in conjunction with the Designer's Risk Assessment Register.			
All information is the property of Terraforma Architecture + Design. Reproduction or distribution is prohibited without prior written consent.			
Do not scale from this drawing except for Planning purposes. All dimensions must be verified on site. The contractor is responsible for ensuring compliance with current Building Regulations.			
contact			
01225 688 444 www.TerraFormaArchitecture.com studio@terraformaarchitecture.com			

project		drawing		client		date	
112A Church St.		Existing First Floor Plan		Mr & Mrs Hinks		14.01.2026	
project No	origin	vol.	level	type	role	number	rev
1001	tf	00	01	dr	a	0202	
status		scale: 1 : 100@ a3					
PLANNING		meters1234					