





DRAWINGS BASED ON TOPOGRAPHY & SITE BOUNDARY LIMITS INFORMATION PROVIDED BY OTHERS, IF ONSITE DISCREPANCIES ARISE, BRING TO A HARLOW & SON ATTETNTION IMMEDIATELY

IF IN DOUBT,ASK - DO NOT SCALE - CHECK ON SITE DIMENSIONS.
SITE DIMENSIONS TO BE CHECKED PRIOR TO START - DISCREPANCIES TO BE RAISED WITH A HARLOW & SON


ALL DIMENSIONS ARE TO STRUCTURAL ELEMENTS & NOT TO APPLIED FINISHES

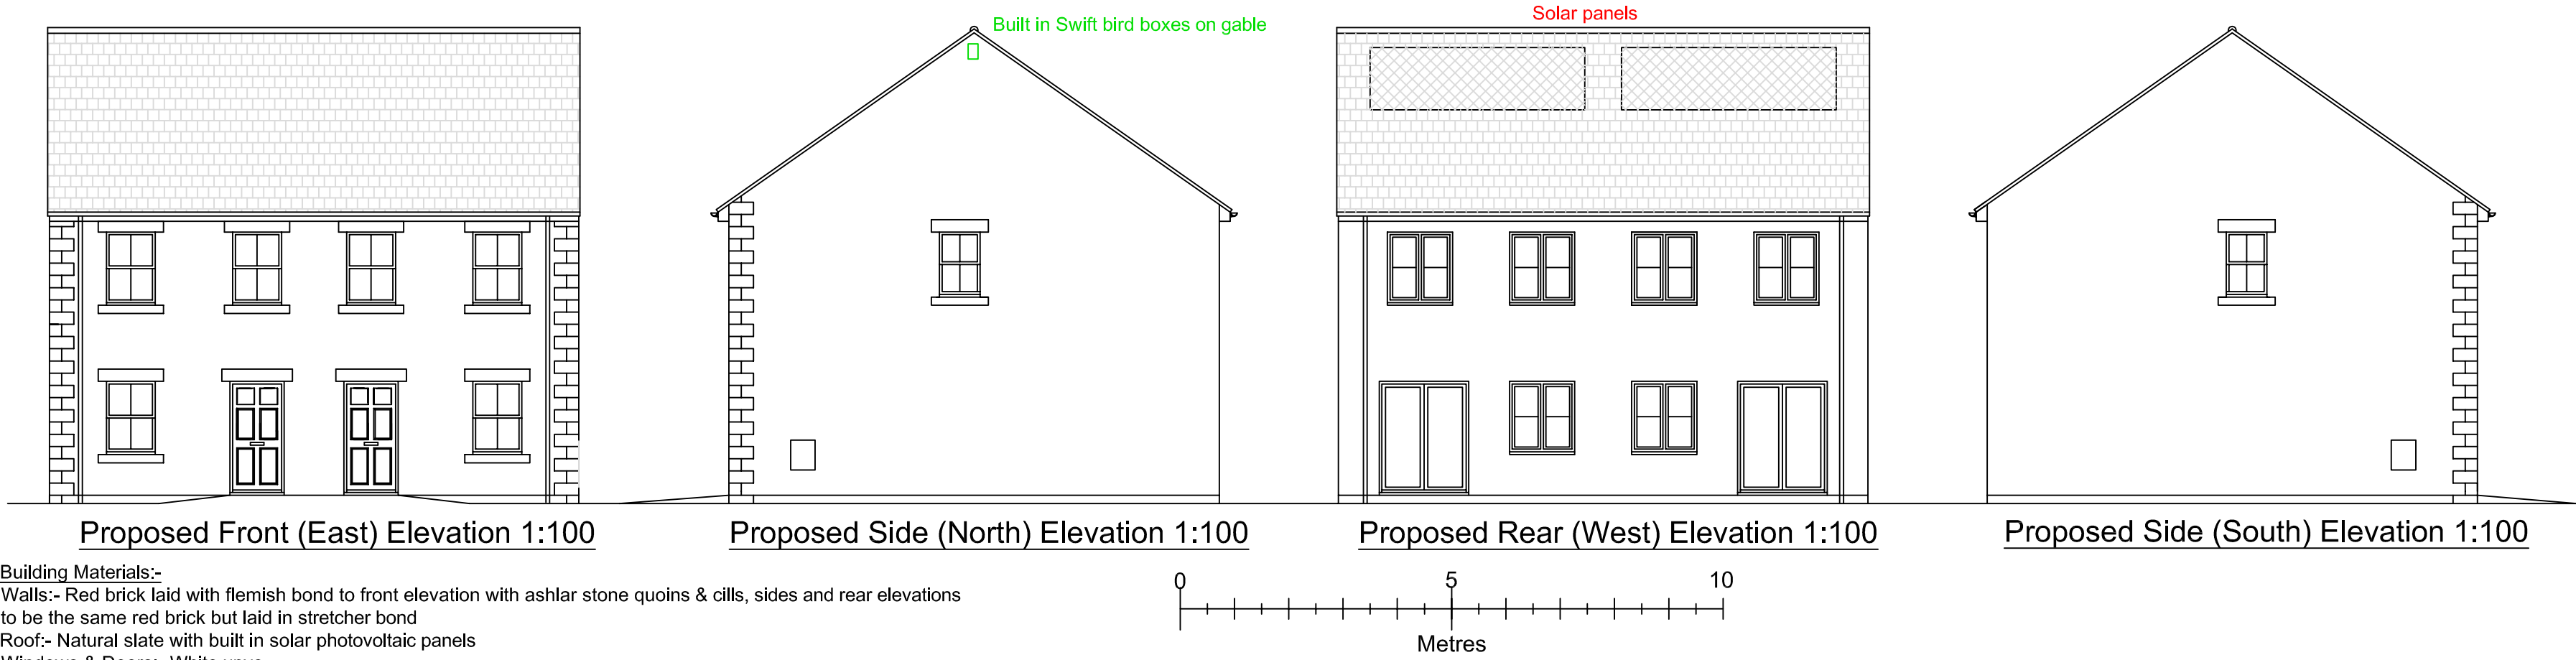


Building Materials:-
Walls:- Red brick laid with flemish bond to front elevation with ashlar stone quoins & cills, sides and rear elevations to be the same red brick but laid in stretcher bond
Roof:- Natural slate with built in solar photovoltaic panels
Windows & Doors:- White upvc
Rainwater Goods:- Upvc

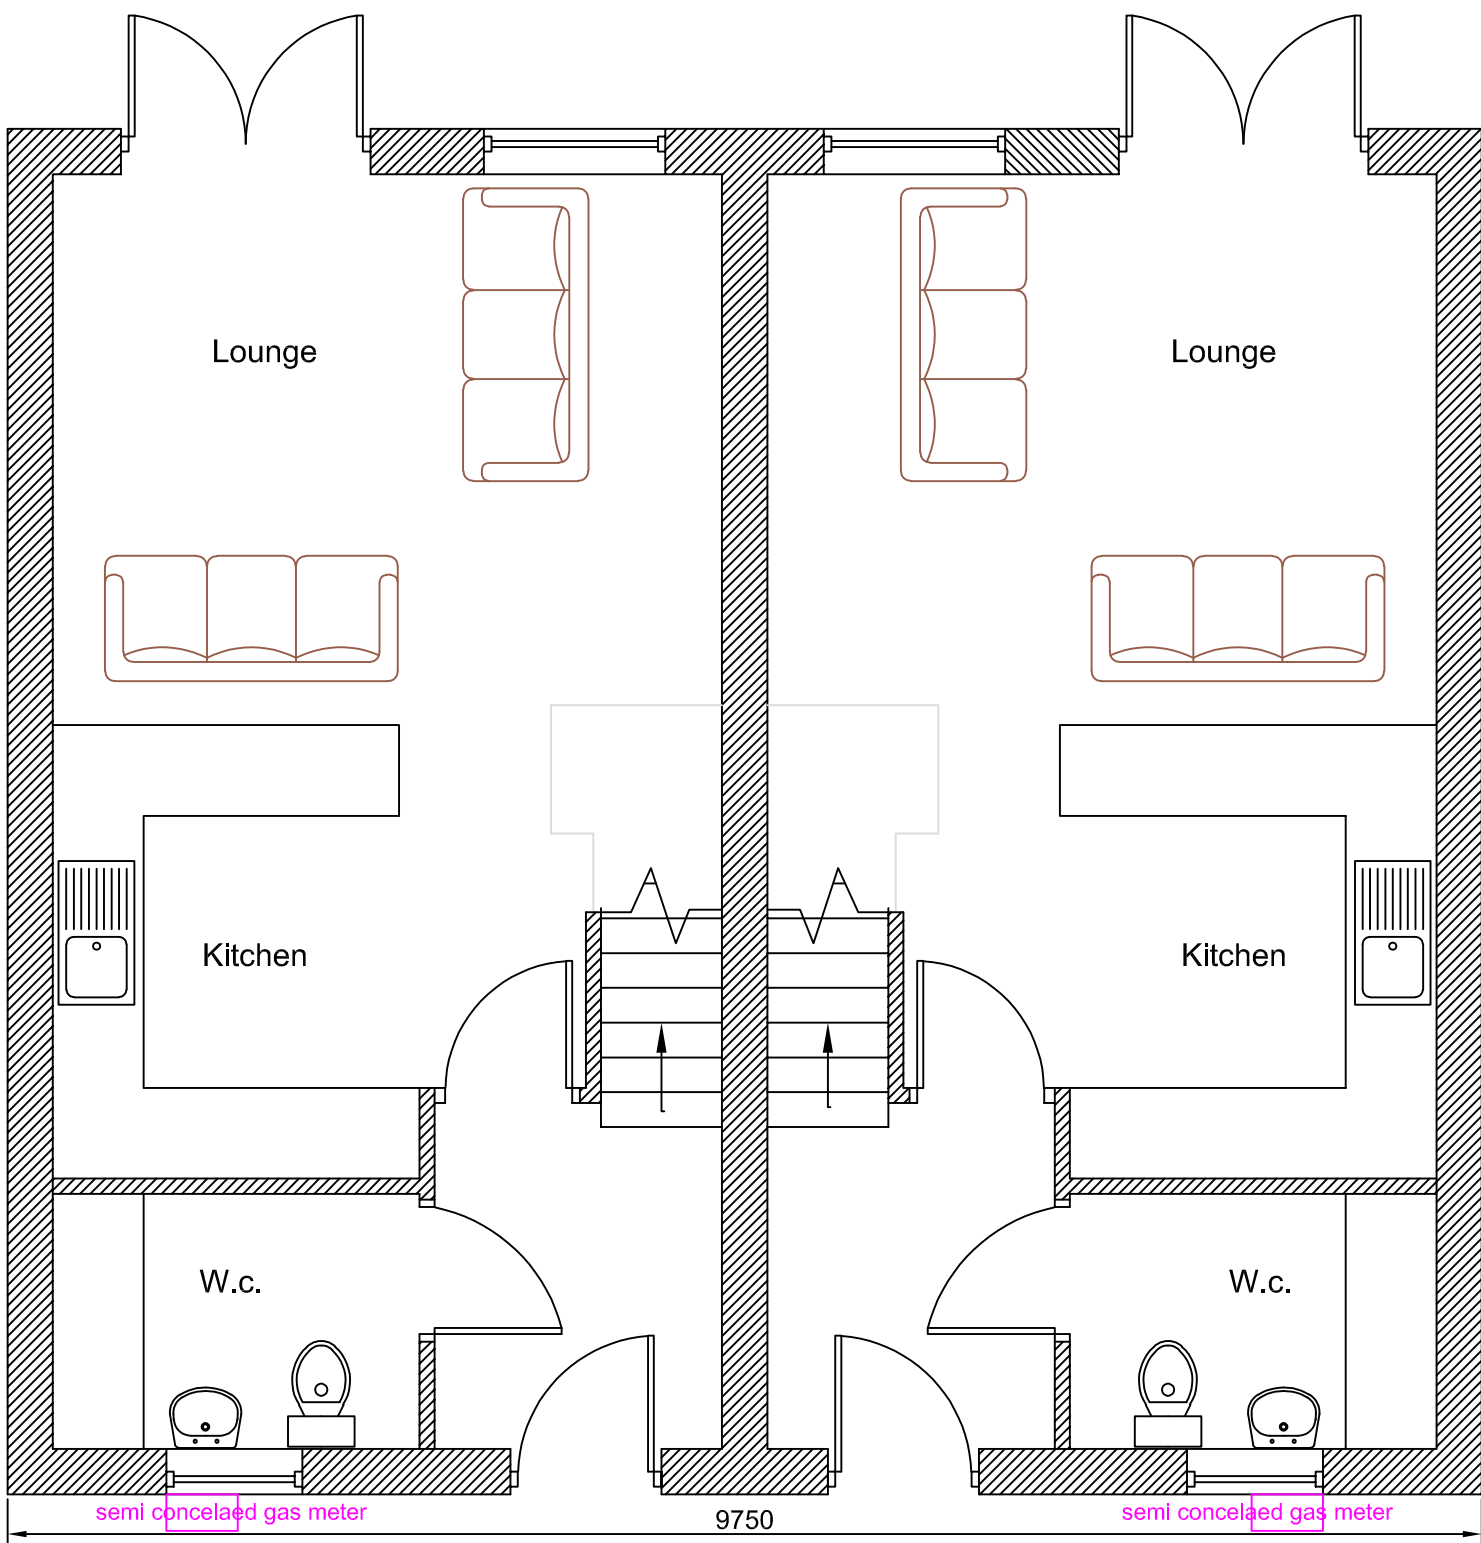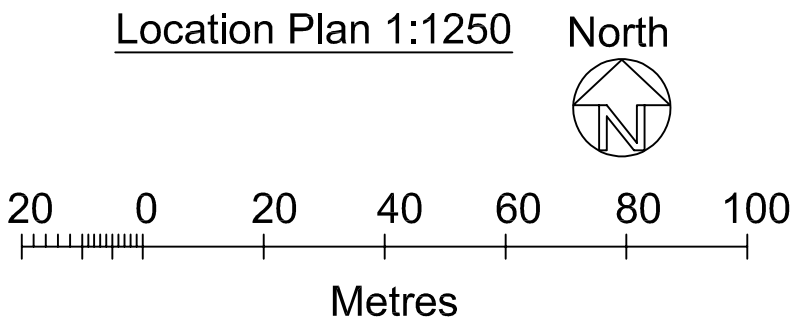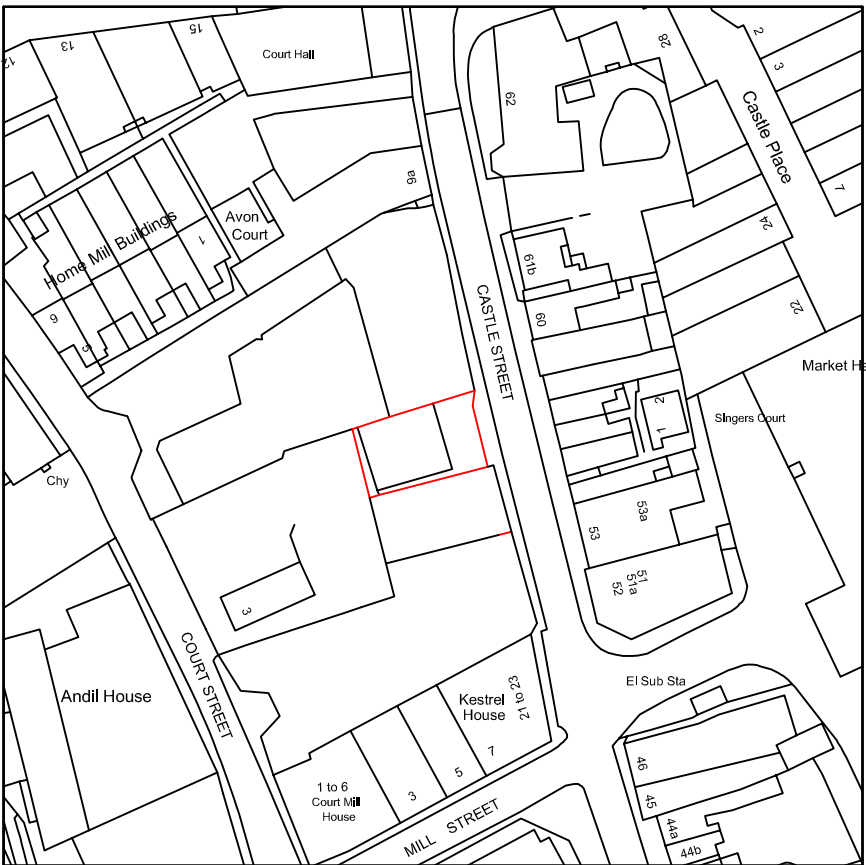


Proposed Ground Floor Plan 1:50

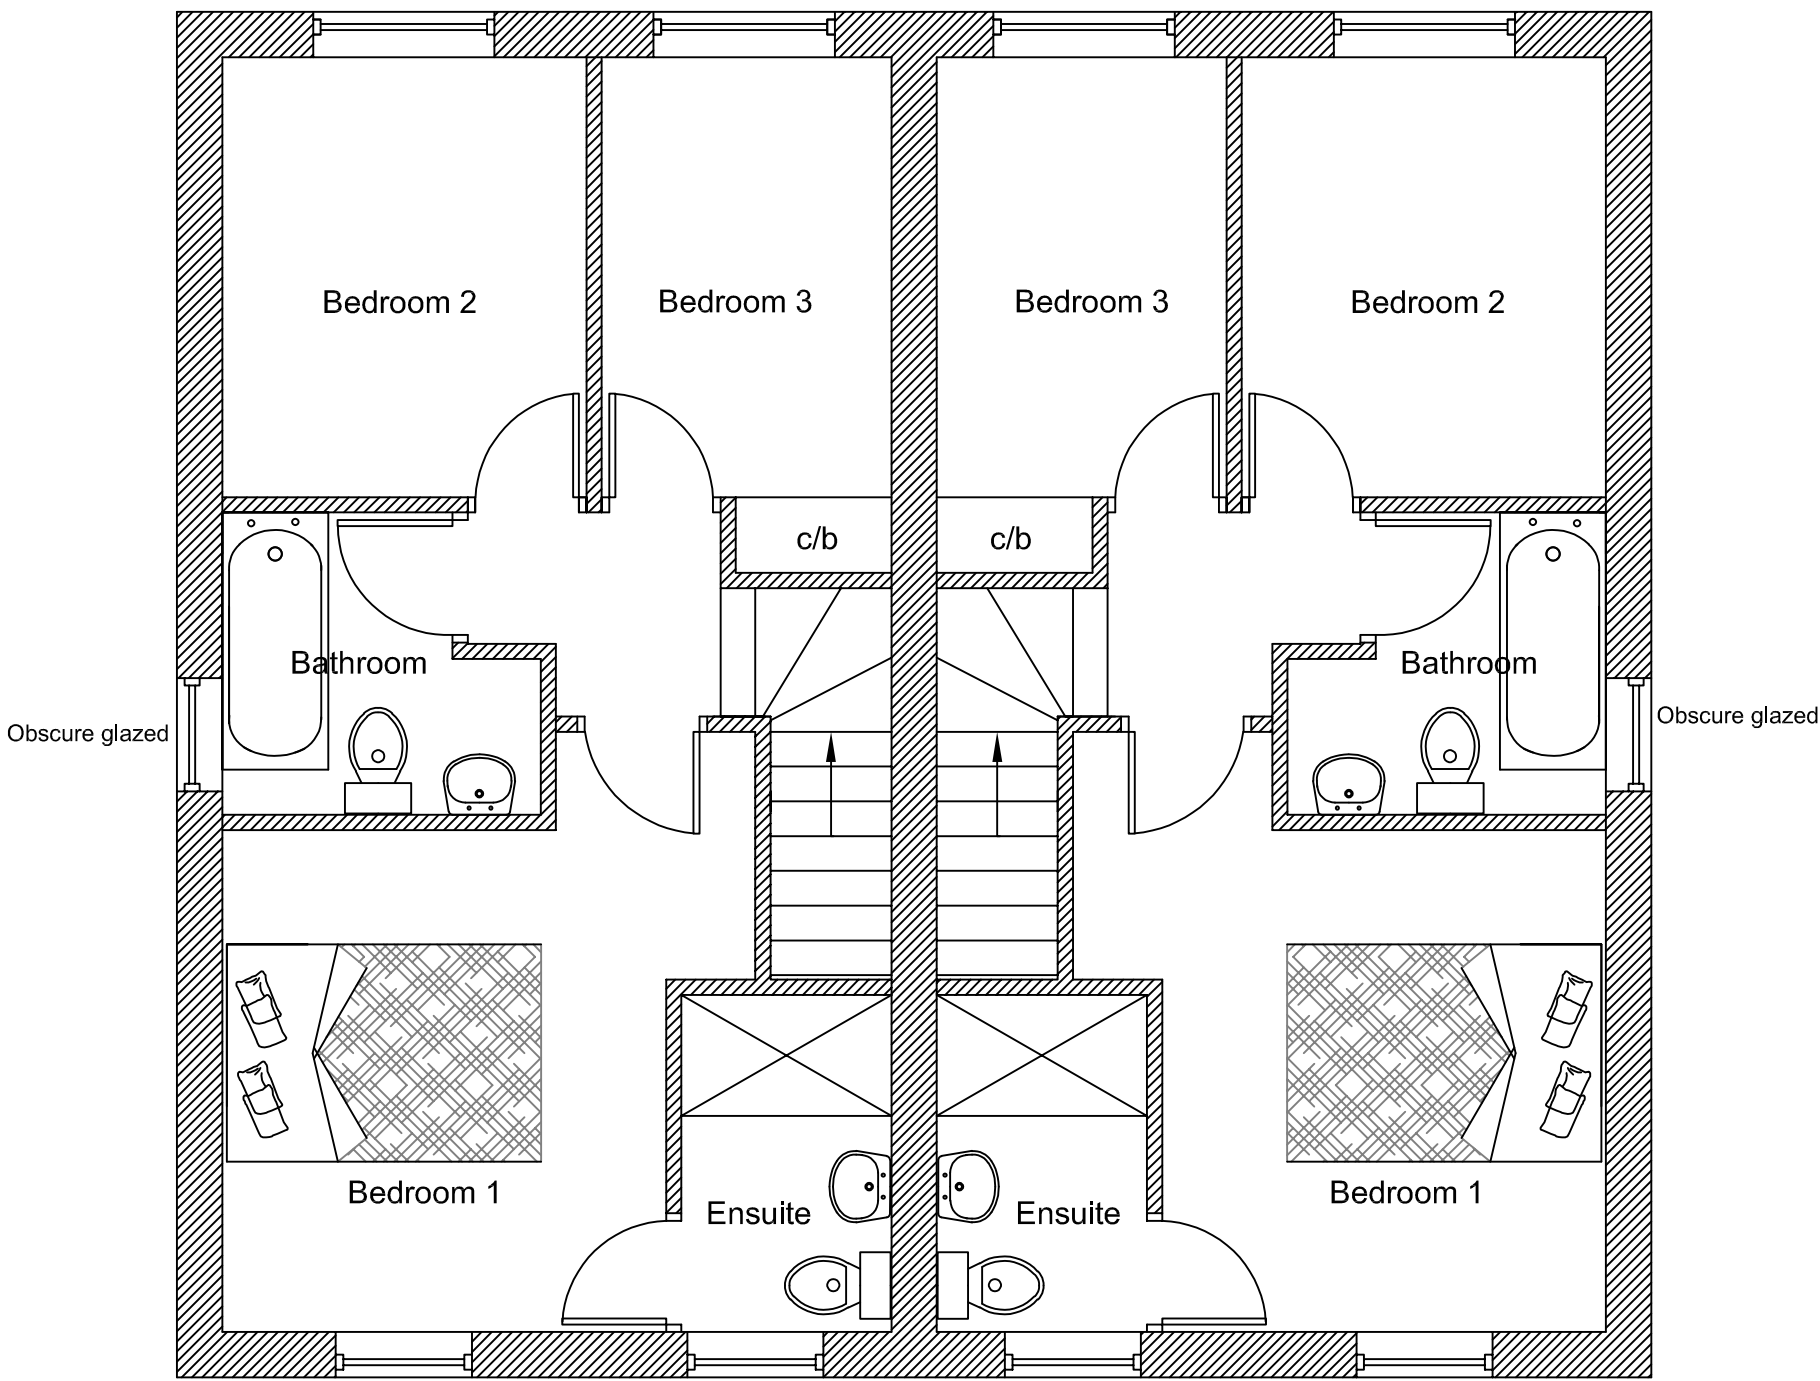

Proposed First Floor Plan 1:50

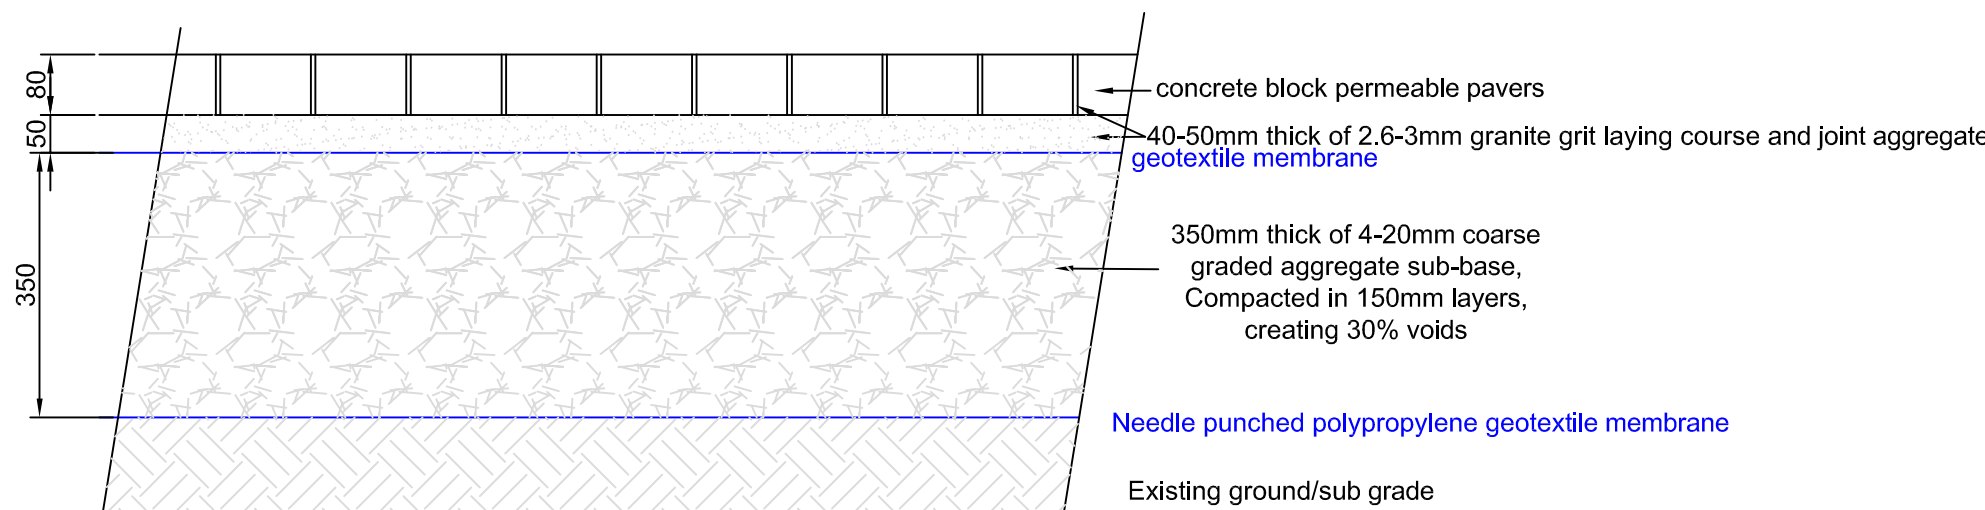

Permeable Block Paving Path Specification 1:10

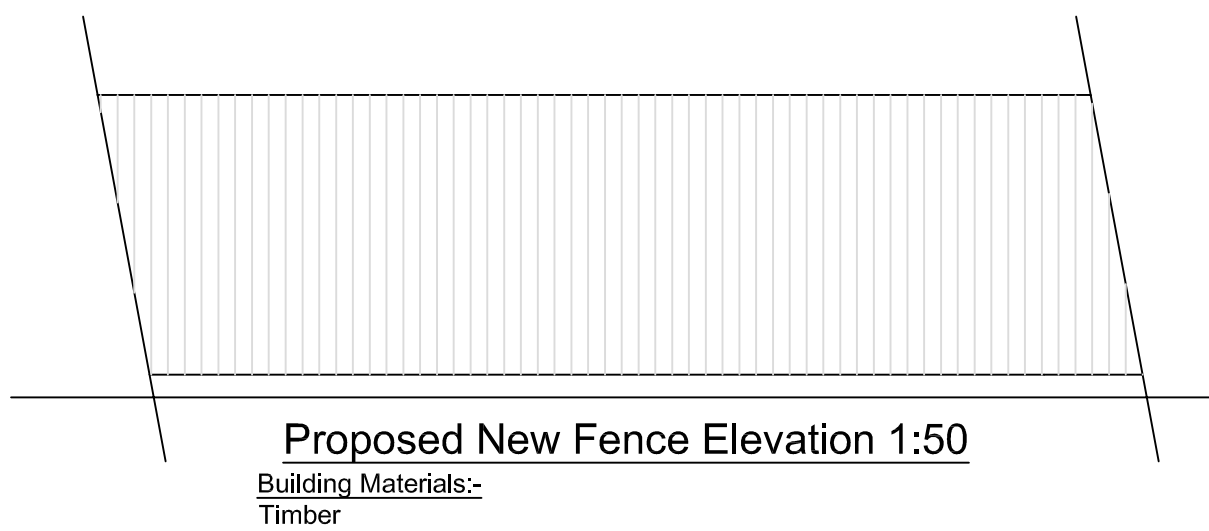

Drawn by	A Harlow & Son 01225 938329	
Proposed Residential Development at 15 Castle Street Trowbridge Wiltshire BA14 8AS		
A1 Papersize		
Scale	1:100, 1:50, 1:10	Drawing No AH2022/98 Sheet 1 of 3
Date	13th Jan 2026	