



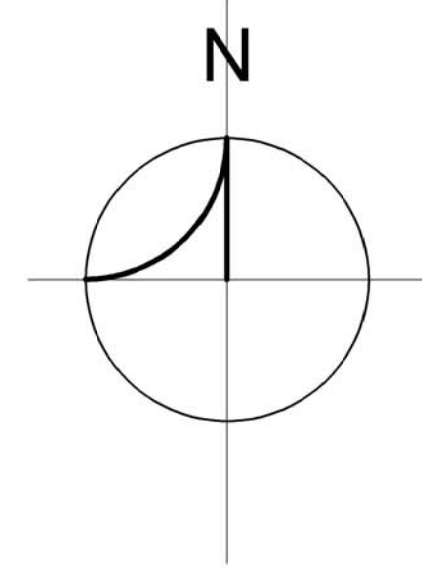

SOUTH ELEVATION




NORTH ELEVATION

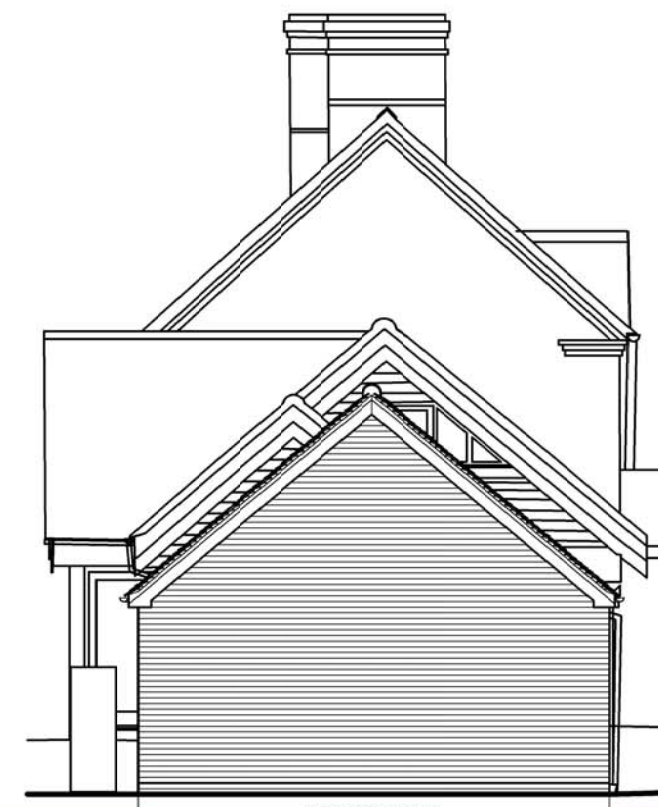

EAST ELEVATION (WEST ELEVATION OF GARAGE FACE MIRROR IMAGE OF EAST)



WEST ELEVATION

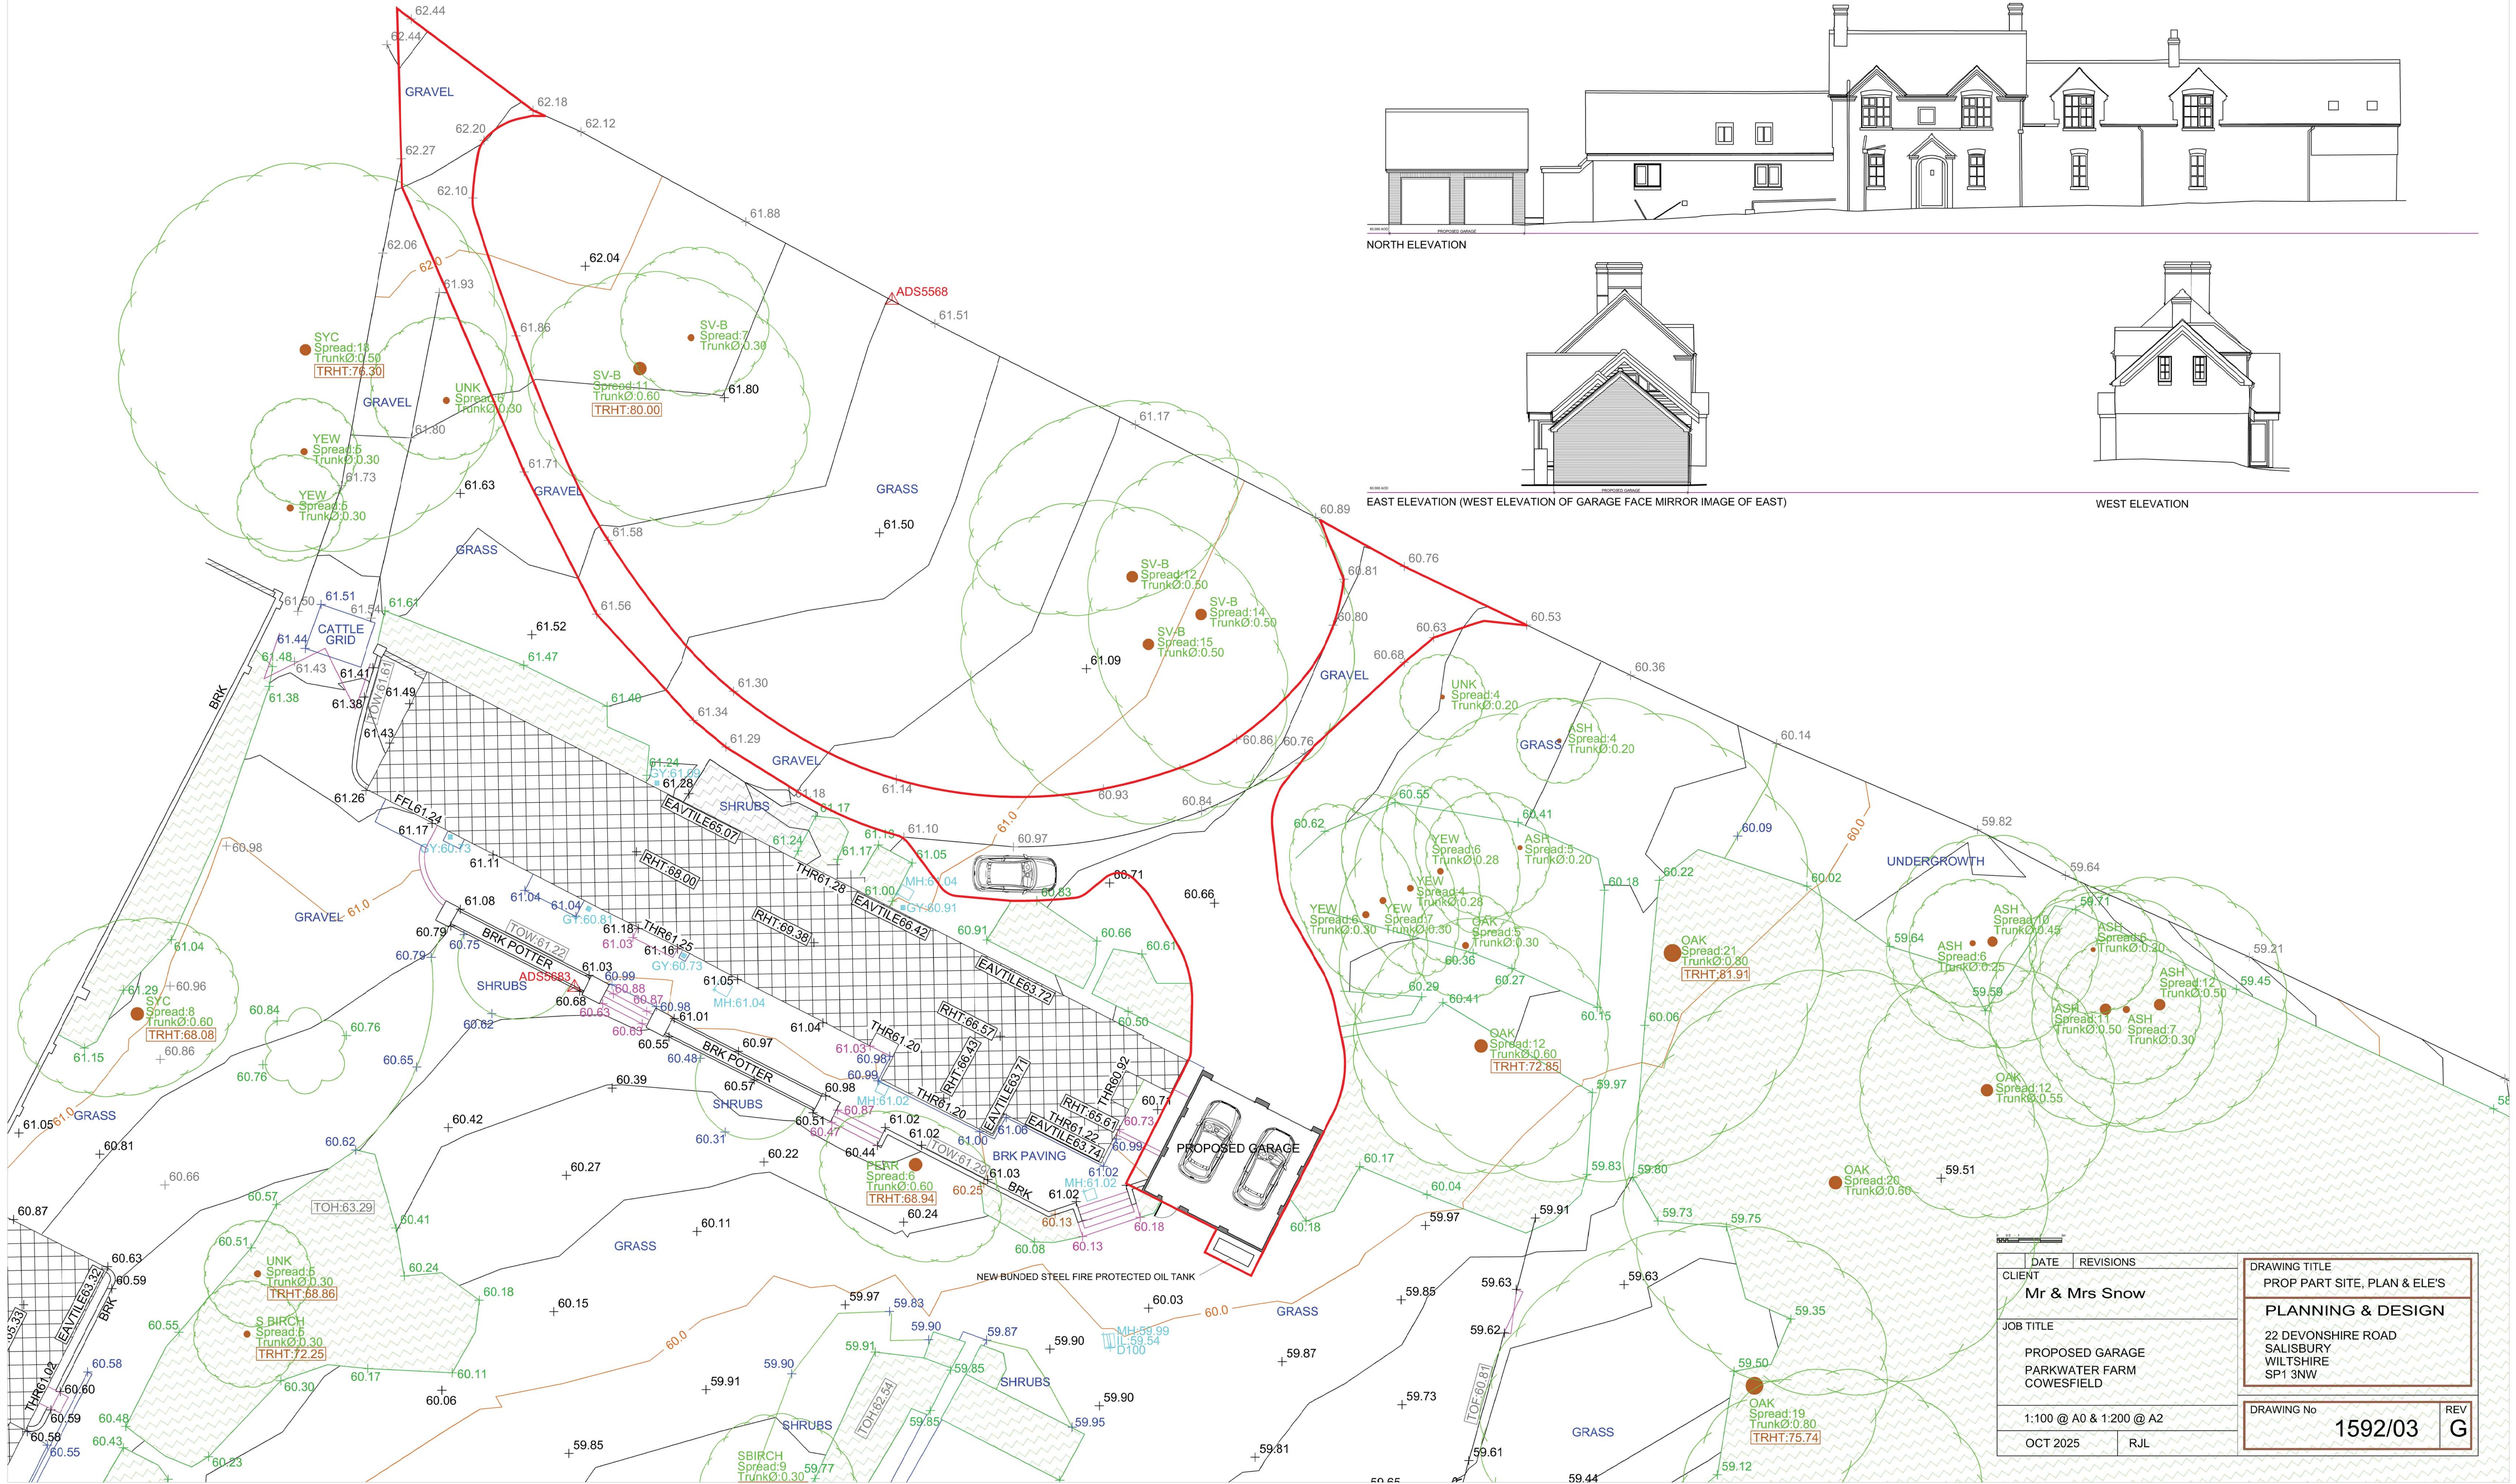

DATE		REVISIONS		DRAWING TITLE PROP PART SITE, PLAN & ELE'S		REV
CLIENT						
Mr & Mrs Snow				PLANNING & DESIGN		G
JOB TITLE				22 DEVONSHIRE ROAD SALISBURY WILTSHIRE SP1 3NW		
PROPOSED GARAGE PARKWATER FARM COWSFIELD						1592/03
1:100 @ A0 & 1:200 @ A2				DRAWING No		
OCT 2025		R.J.L.				