



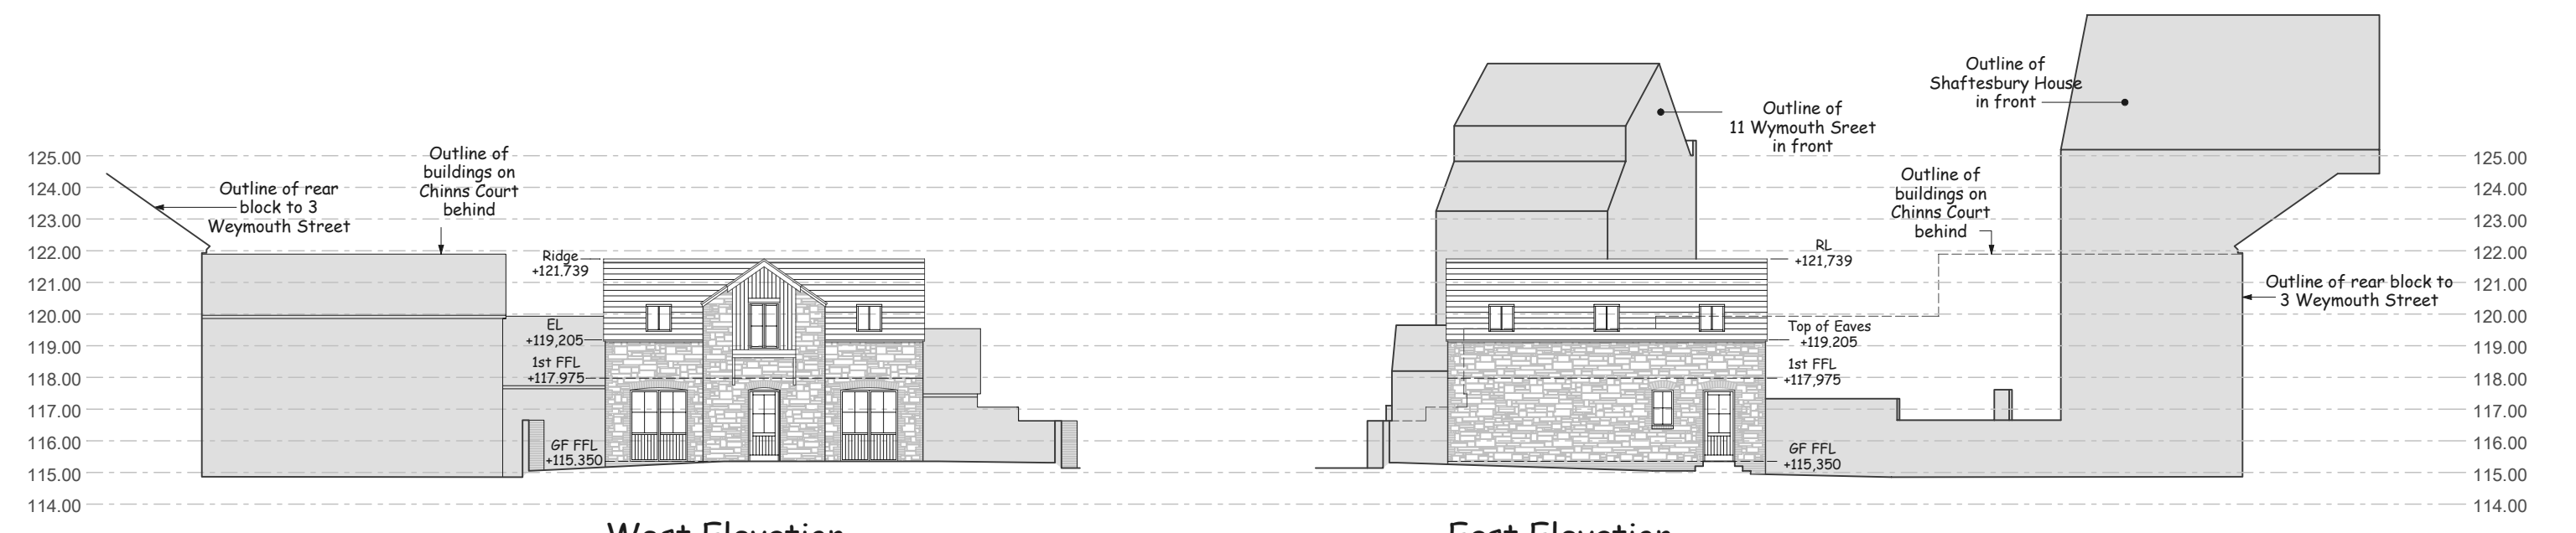



West Elevation

East Elevation

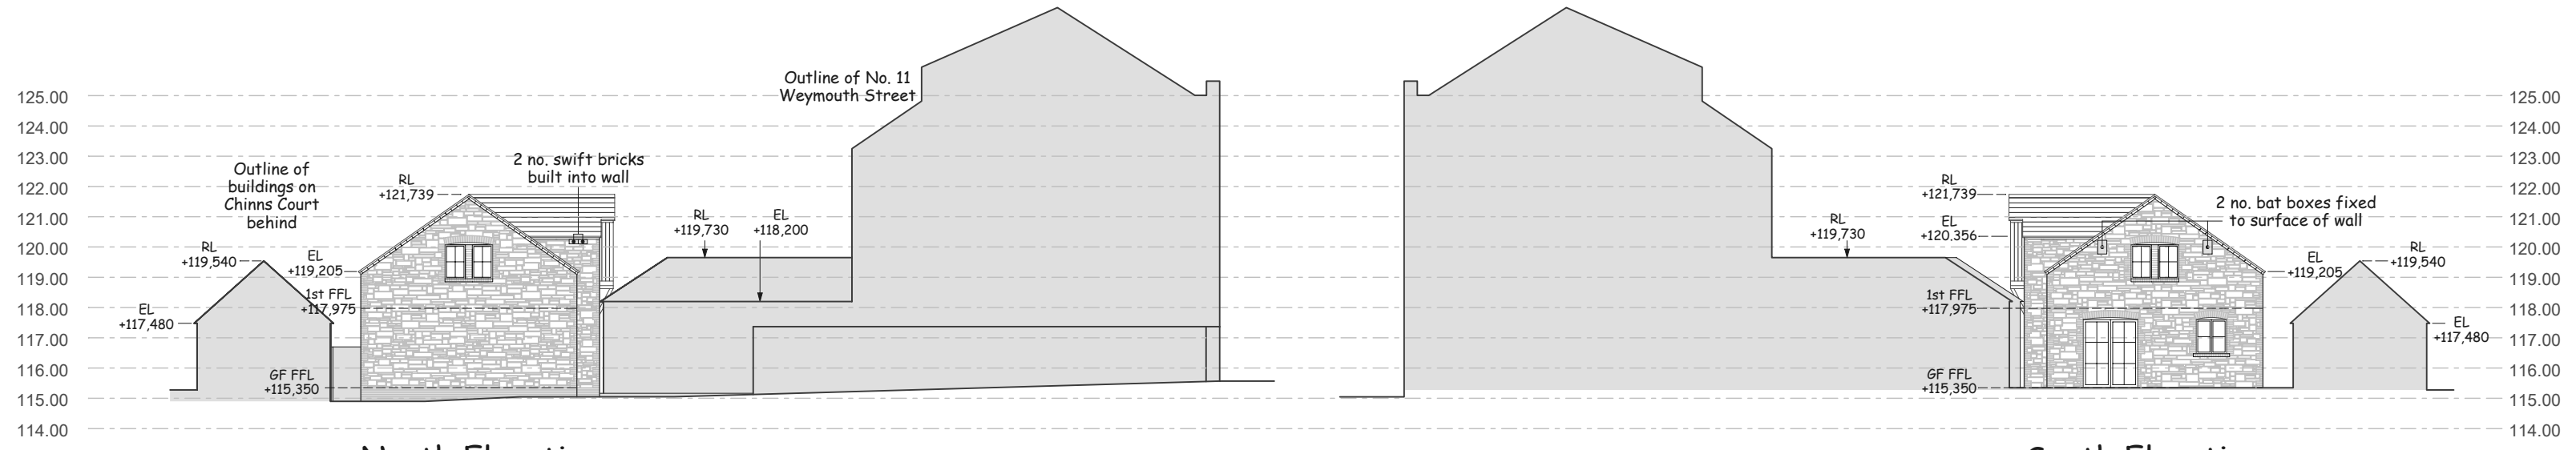


North Elevation

South Elevation

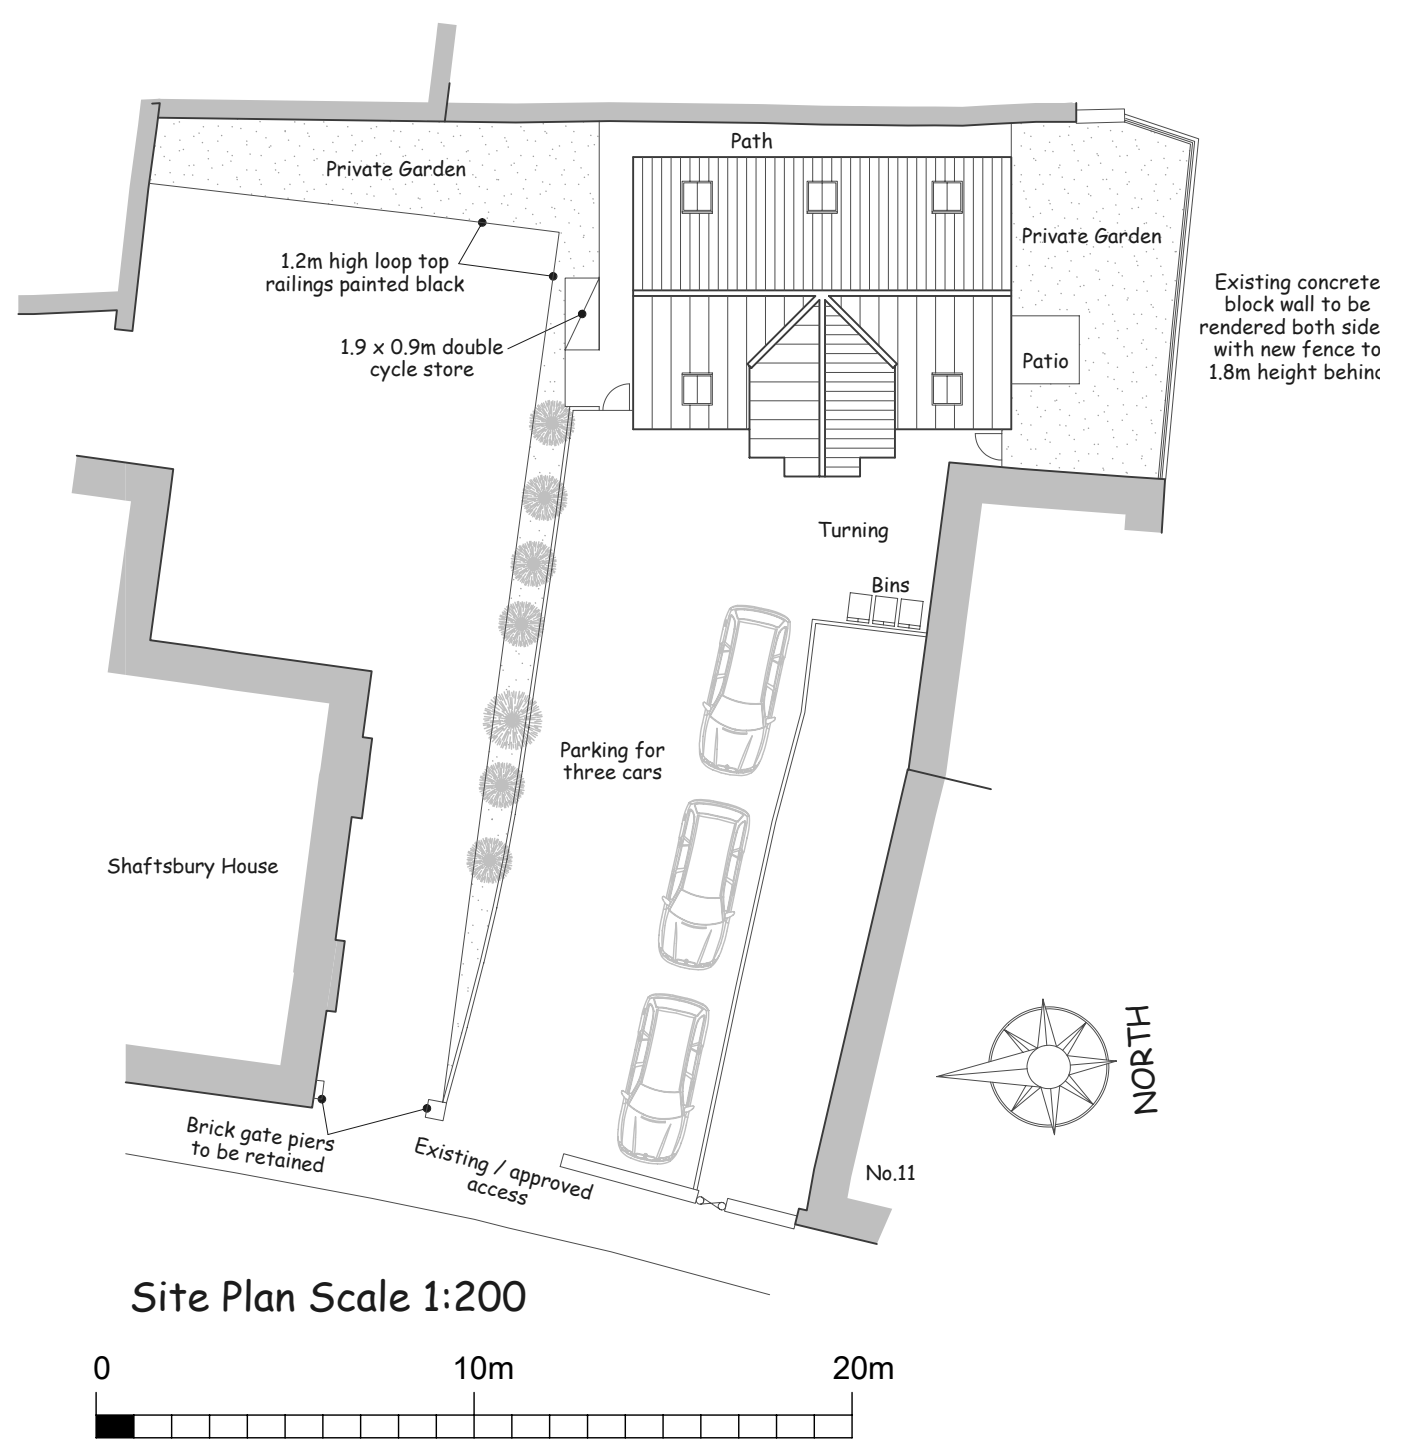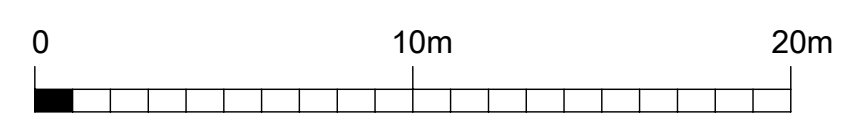

Site Plan Scale 1:200

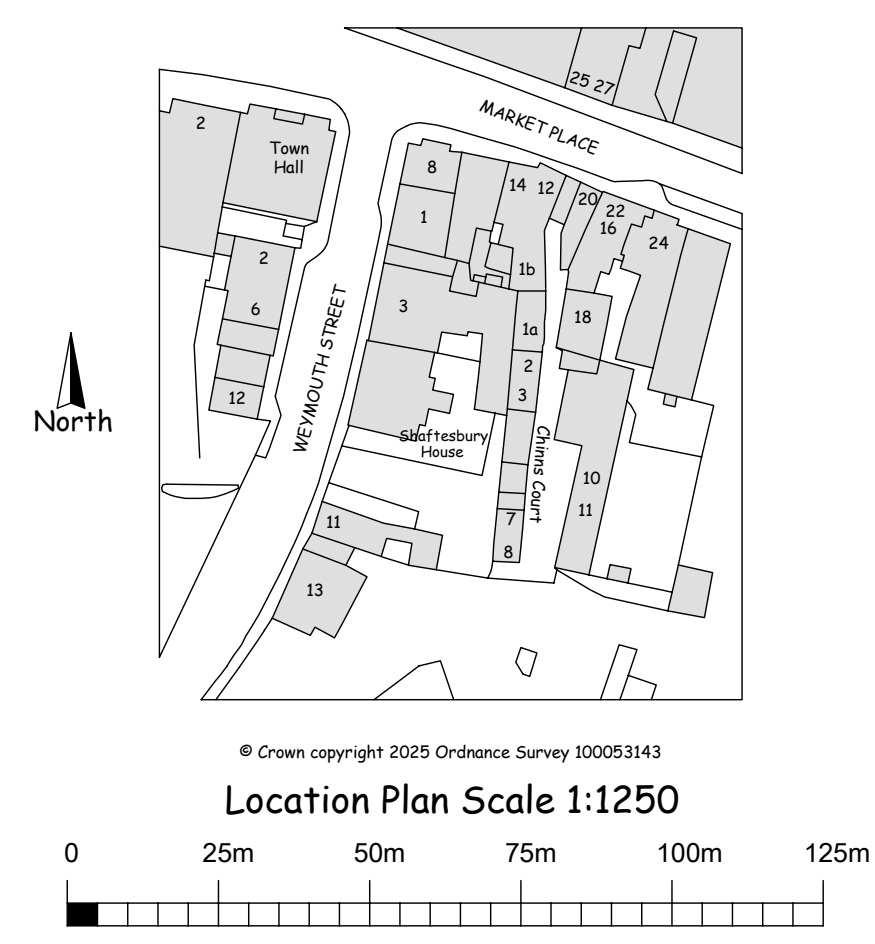

Location Plan Scale 1:1250

DPO DESIGN

D Peter Oughtibridge
DPODESIGN.CO.UK
p.oughtibridge@btinternet.com
07748801306

Revisions:
A ~ Jan 2026 ~ Railings to private garden added,
Brick pier note added & rendered
boundary note updated.

Land adjacent to Shaftesbury House,
Weymouth Street, Warminster,
Wiltshire, BA12 9NP.

For:
Shanaya Investments Ltd.

Drawing:
Proposed Site & Sections.

Scale:
1:200, 1:1250 @ A2.

Date:
November 2025.

Drawing Number:
LWS - P - 02A.