


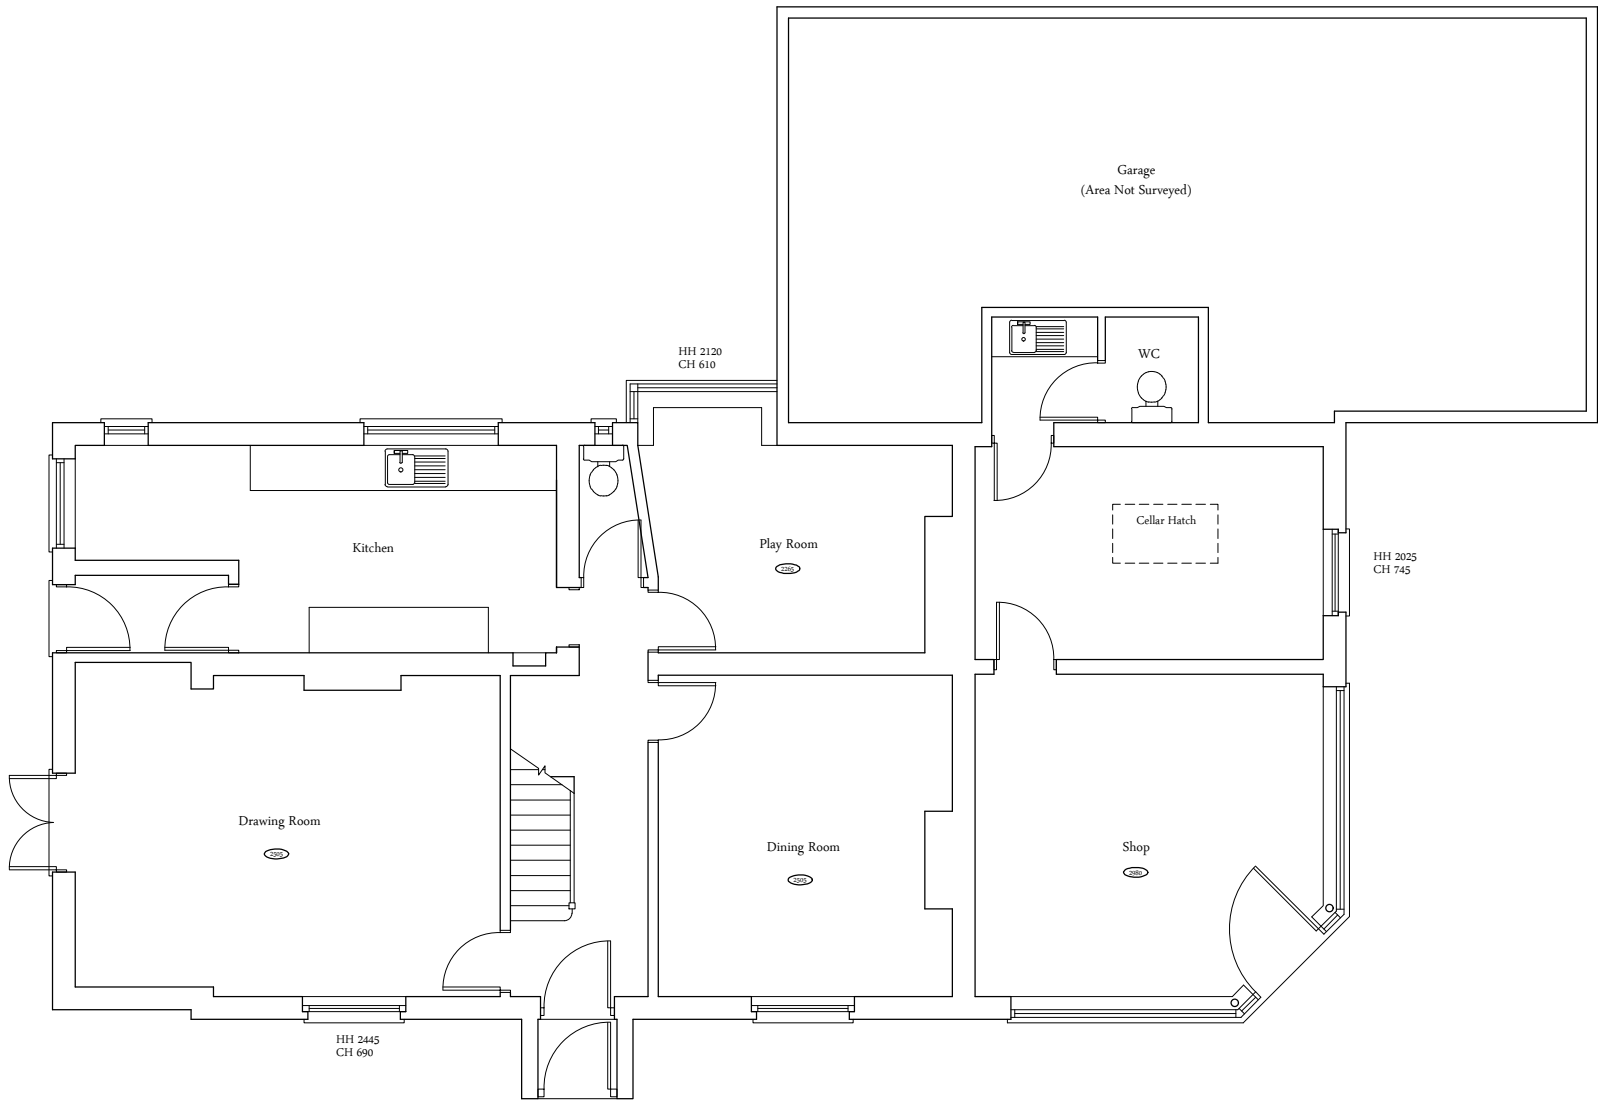

Ground Floor Plan



South Elevation



East Elevation

NOTES:

- This drawing is copyright of Larkham Design Ltd and must not be used without their permission.
- This drawing has been produced to support a planning application and should not be used for any other purpose

Metres

0 1 2 3 4 5

Scale Bar (1:150 at A3)

Metres

0 1 2 3 4 5

Scale Bar (1:100 at A3)

Existing Schedule of Materials

Walls	Brickwork
Windows	White painted timber sash's
Doors	White painted timber units
Roof	Natural Slates
R.W Goods	Balck half round cast iron,

Rev	Amendment	Date

Field View Barn, Longhedge, Salisbury, Wilts. SP4 6RS

Tel: 01722 322193 info@larkhamdesign.co.uk

www.larkhamdesign.co.uk

Client & Project Address:

Mr & Mrs Crowther-Wood

55-57 Winterslow Road
Porton,
Wilts.
SP4 0LF

Project Description:

Proposed Internal &
External Alterations

Drawing Title:

Existing Plan &
Elevations

Scale:

1:100/1:150 at A3

Drawing Ref:	Rev:
0955/Ex/01	