




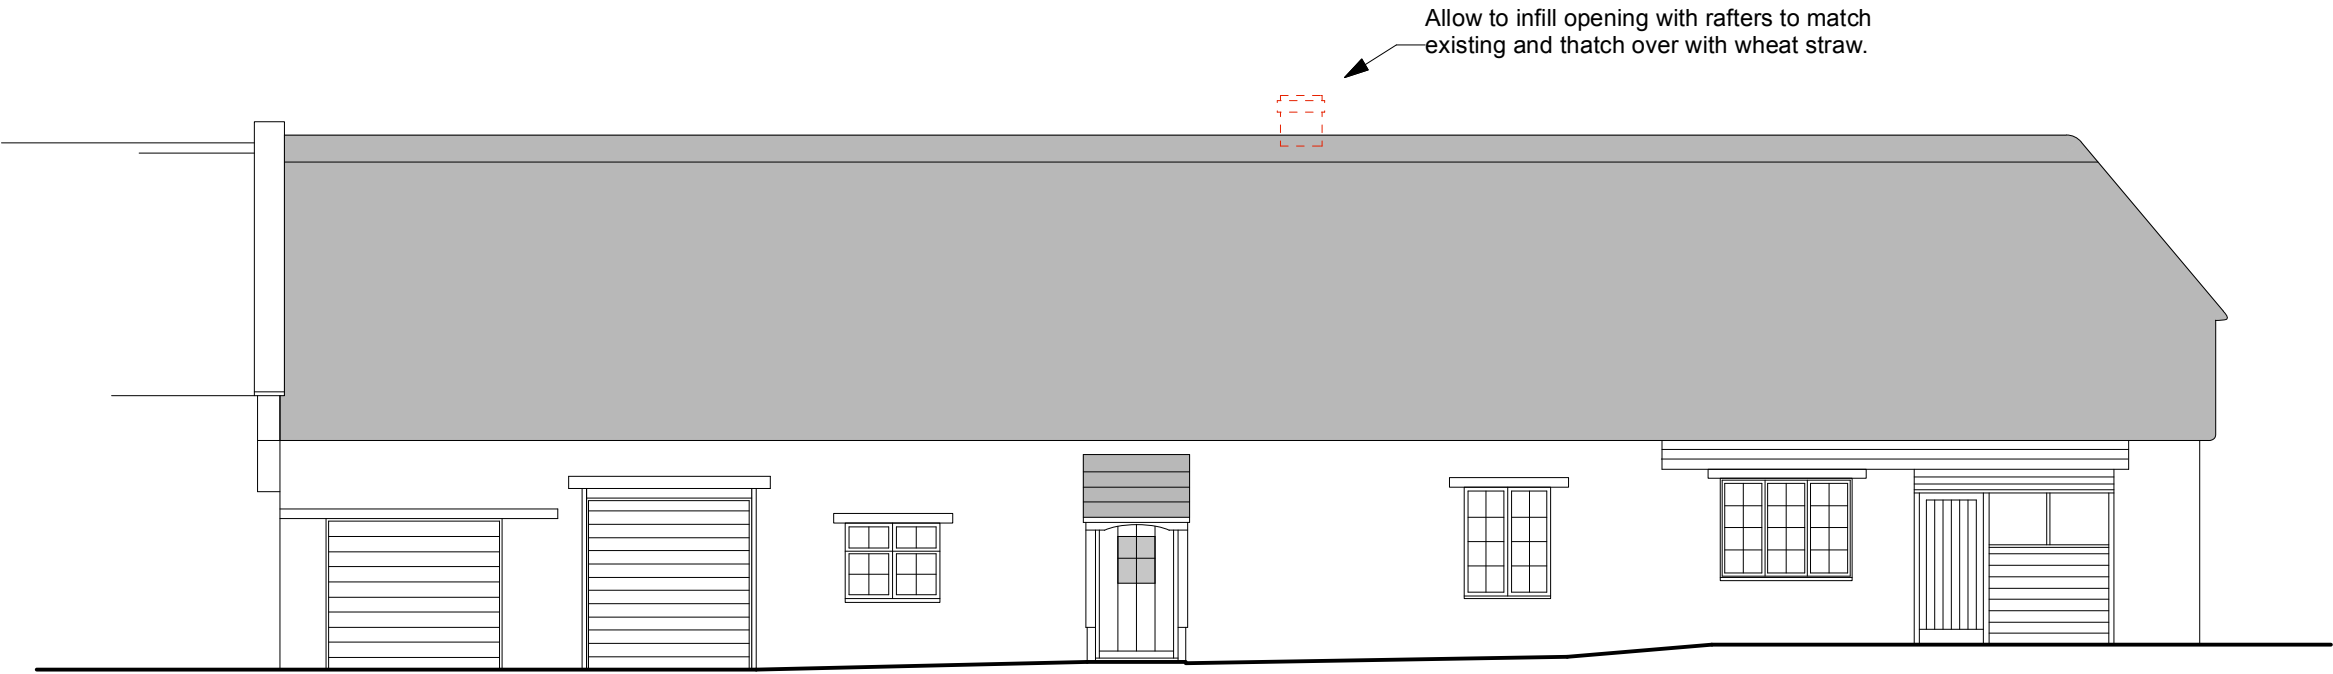


**West Elevation 1:100**

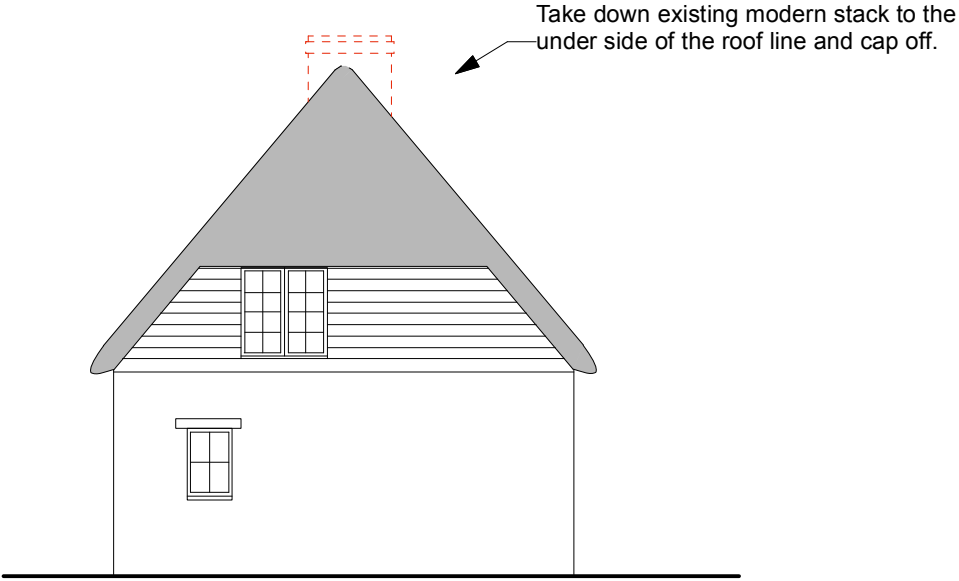


**South Elevation 1:100**

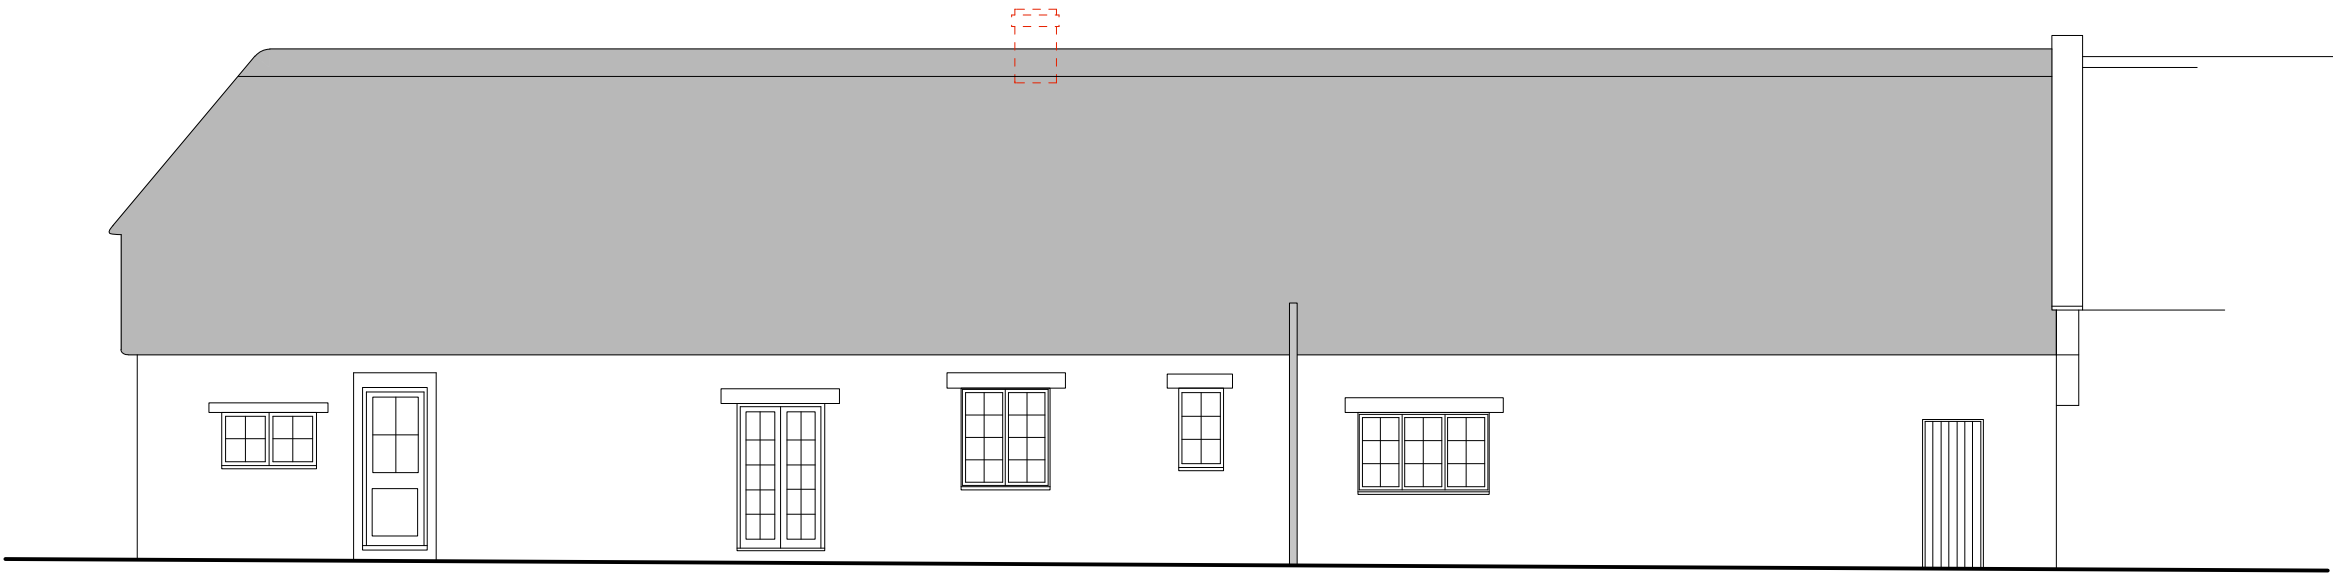

**East Elevation 1:100**

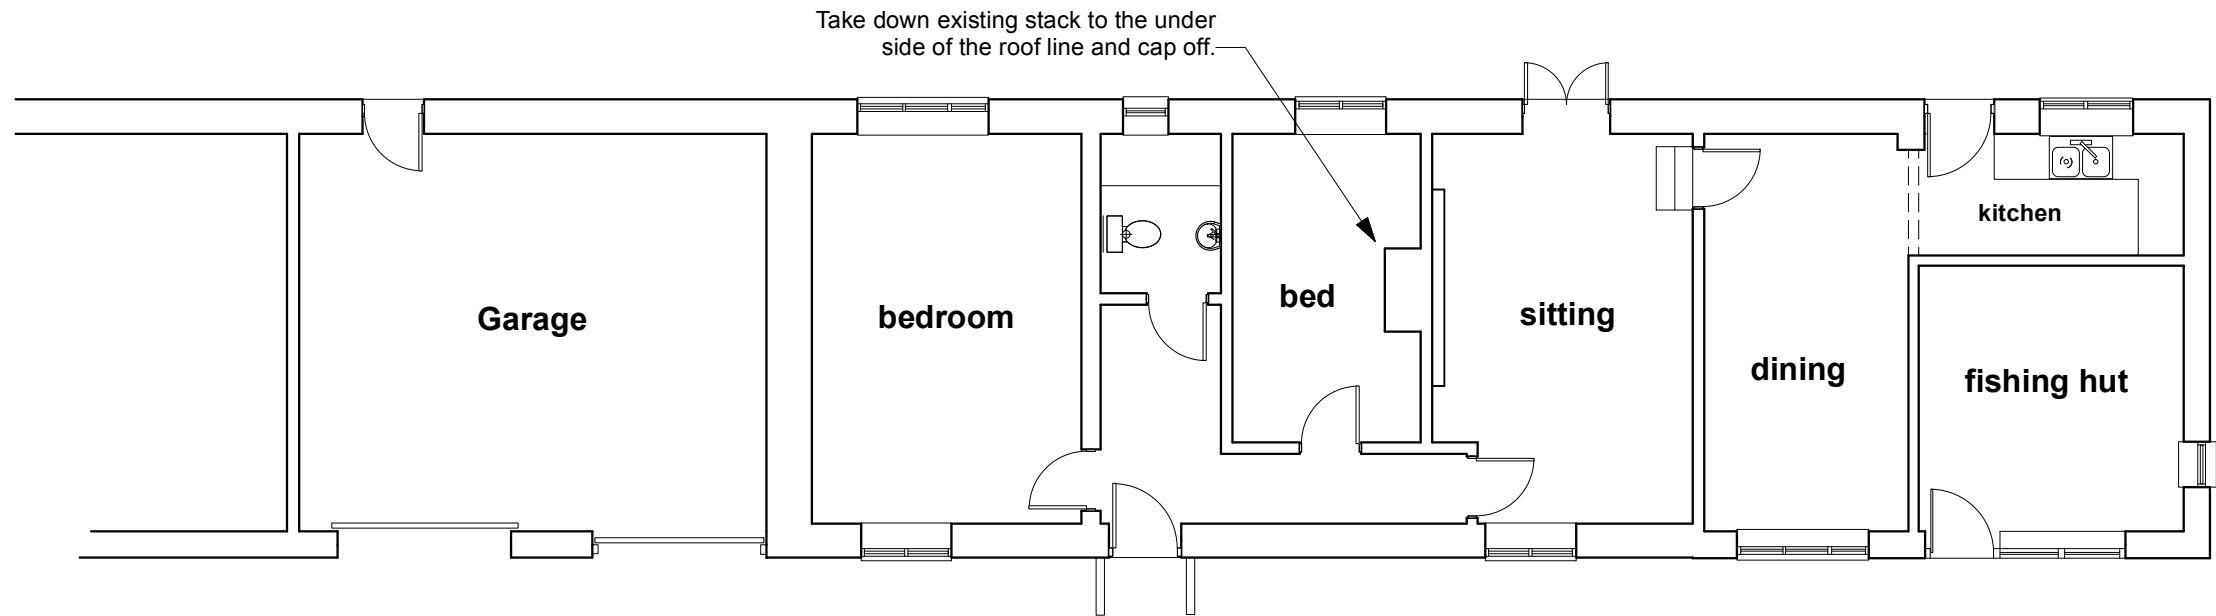

**Floor Plan 1:100**

 

Job Title  
**Manor Barn Manor Farm House**  
**Wylfe Rd, Hanging Langford**  
**Removal of Chimney from the**  
**Roof of Manor Barn**

Drawing Title  
**Proposed Floor Plan And**  
**Elevations**

**Peter Withey**  
Architectural Designer  
123 Clay Street Crockerton  
Warminster Wiltshire BA12 8AG  
Tele 01985 841111 e-mail witheydesign@btconnect.com

Scale 1:100 @A2 Date January 2025

Drawing No 1258/2