



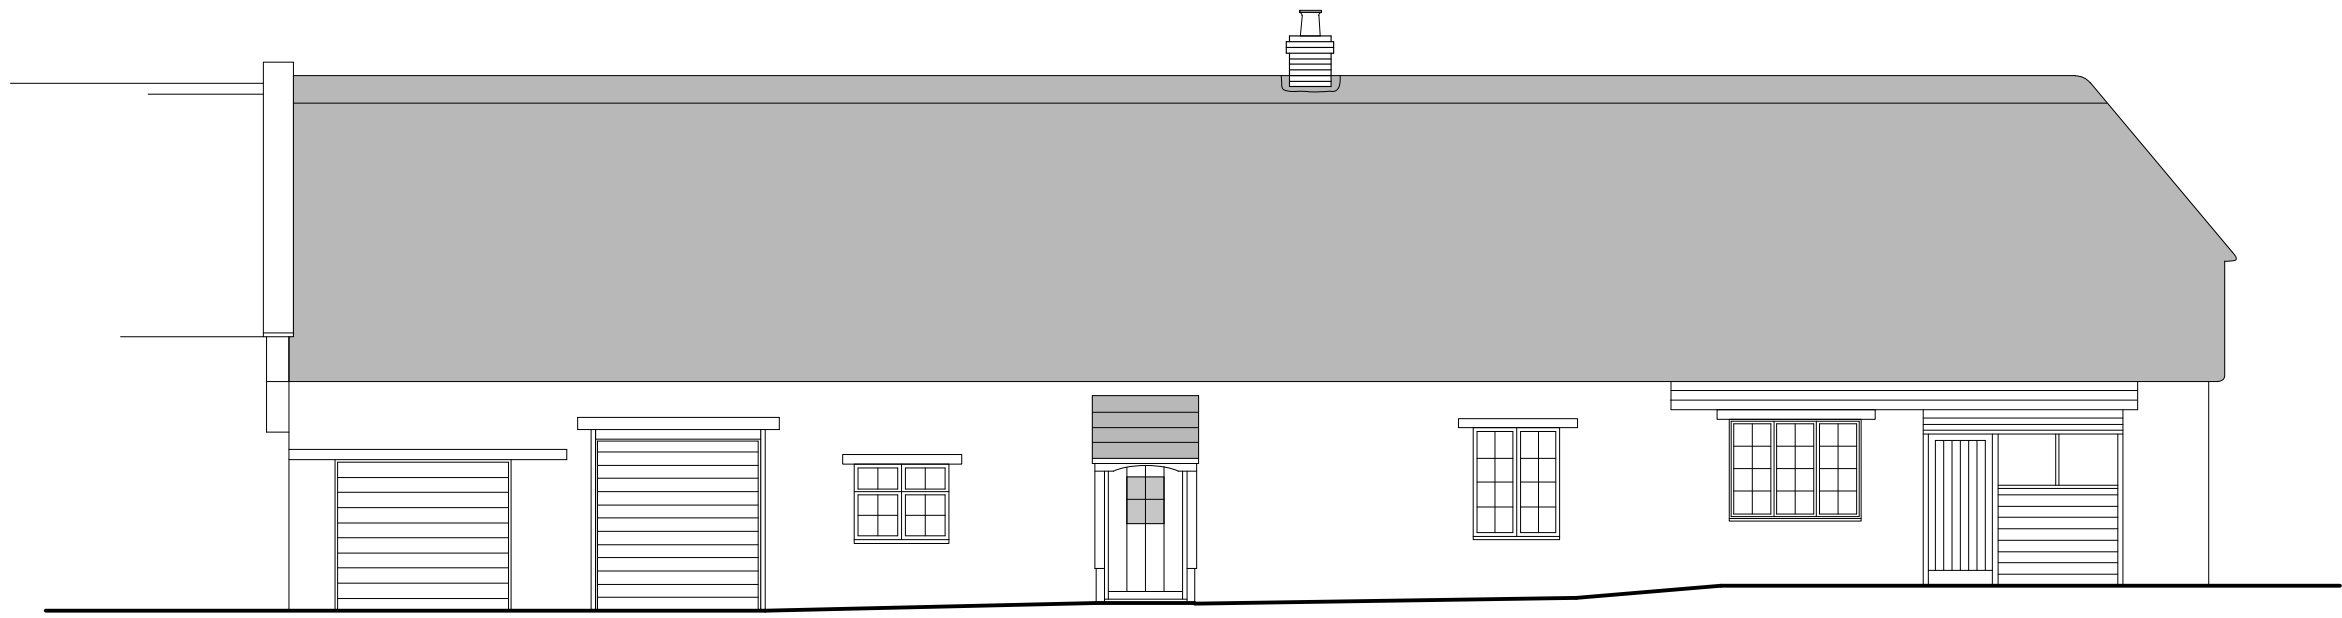


West Elevation 1:100

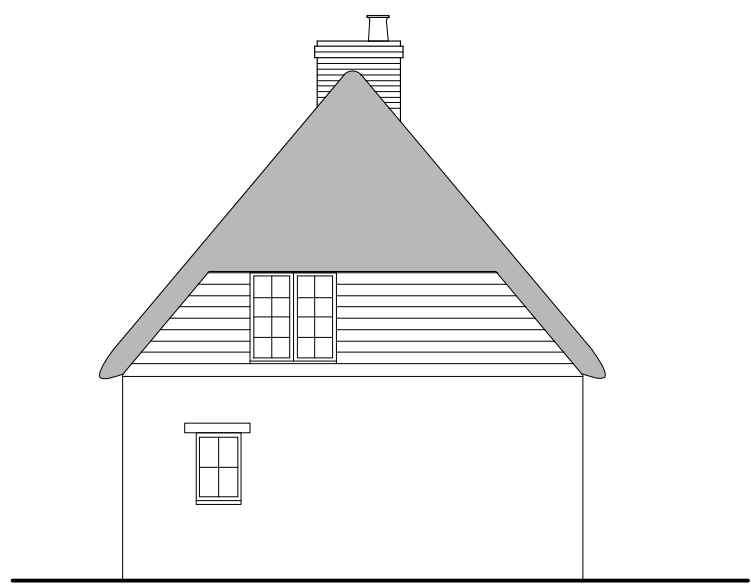


South Elevation 1:100



East Elevation 1:100

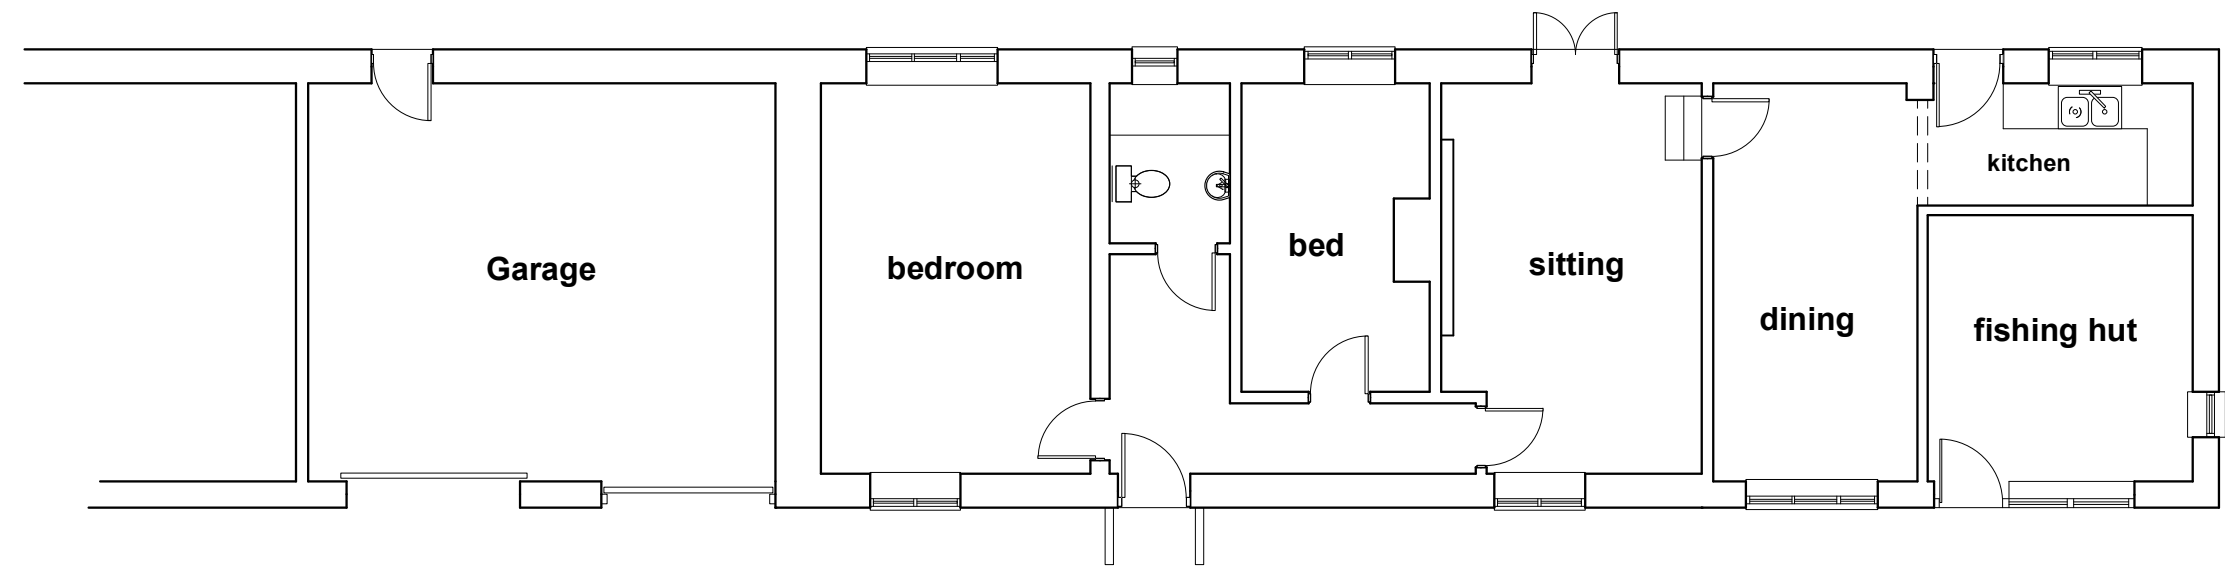

Floor Plan 1:100

 

Job Title
**Manor Barn Manor Farm House,
Wylfe Rd, Hanging Langford
Removal of Chimney from the
Roof of Manor Barn**

Drawing Title
**Existing Floor Plan And
Elevations**

Peter Withey
Architectural Designer
123 Clay Street Crockerton
Warminster Wiltshire BA12 8AG
Tele 01985 841111 e-mail witheydesign@btconnect.com

Scale 1:100 @A2 Date January 2025

Drawing No 1258/1