




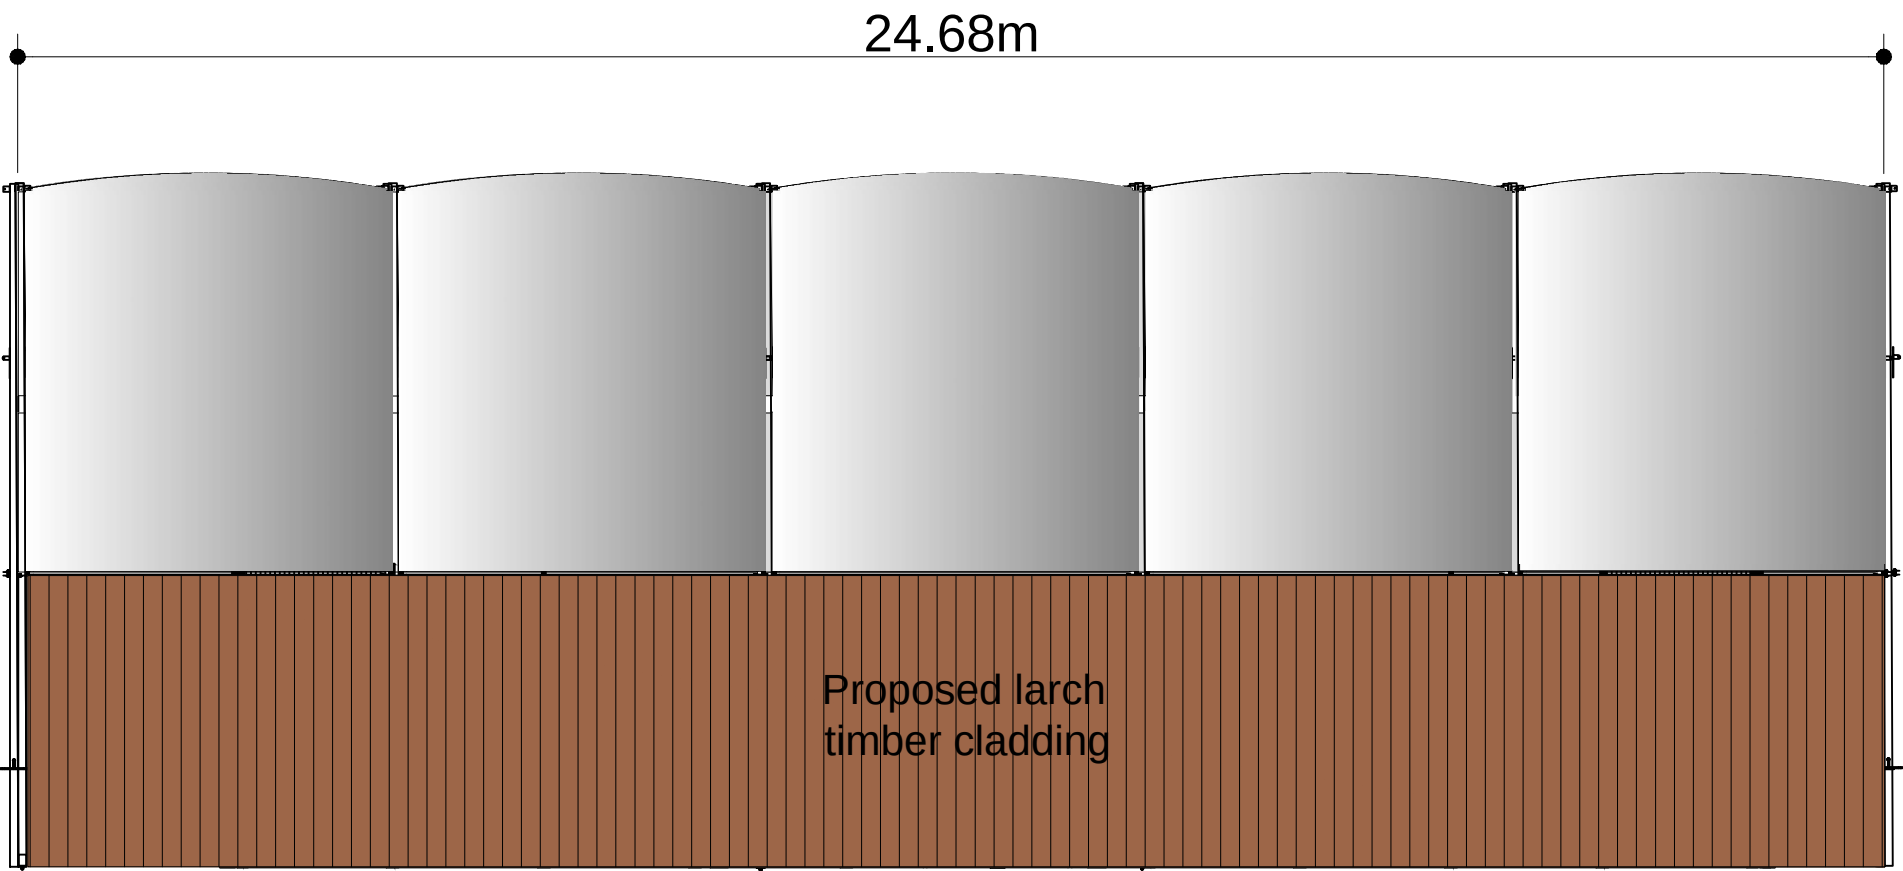


North Elevation

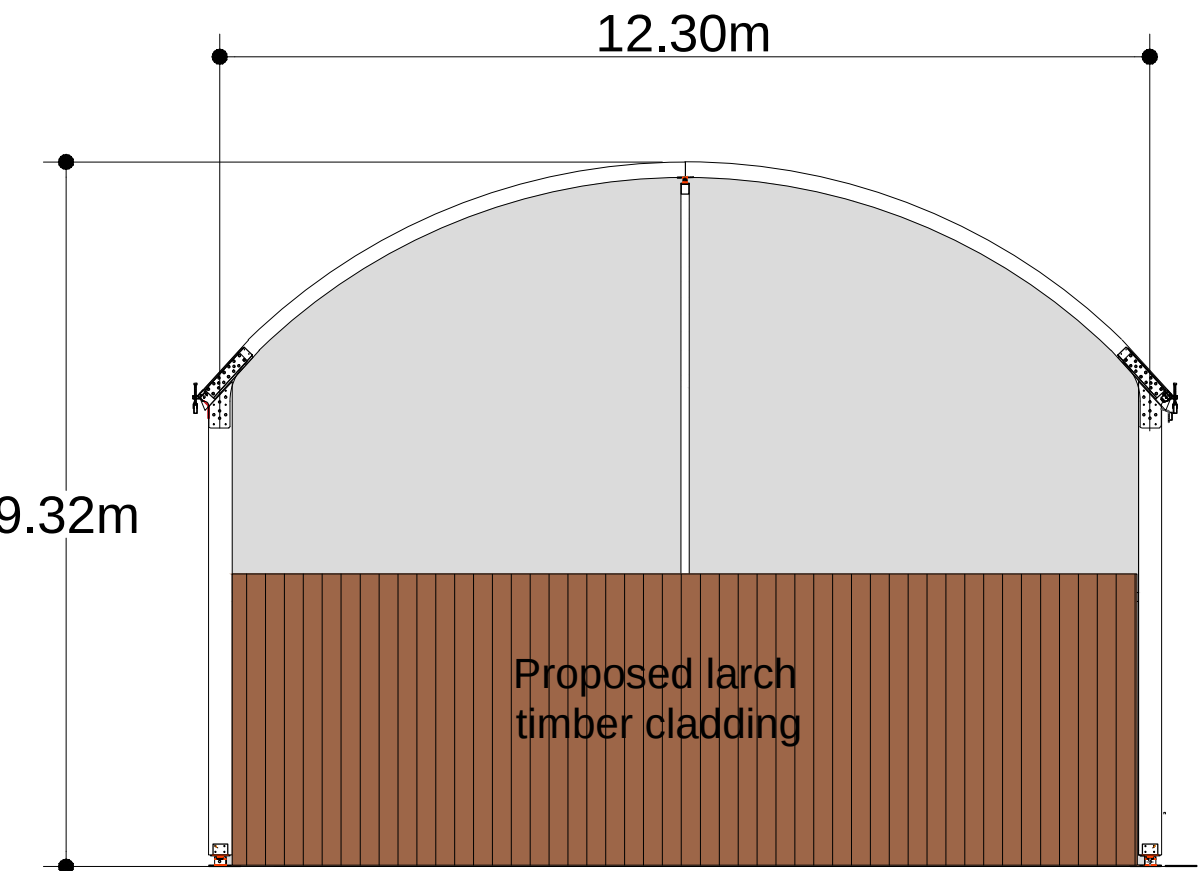


West Elevation

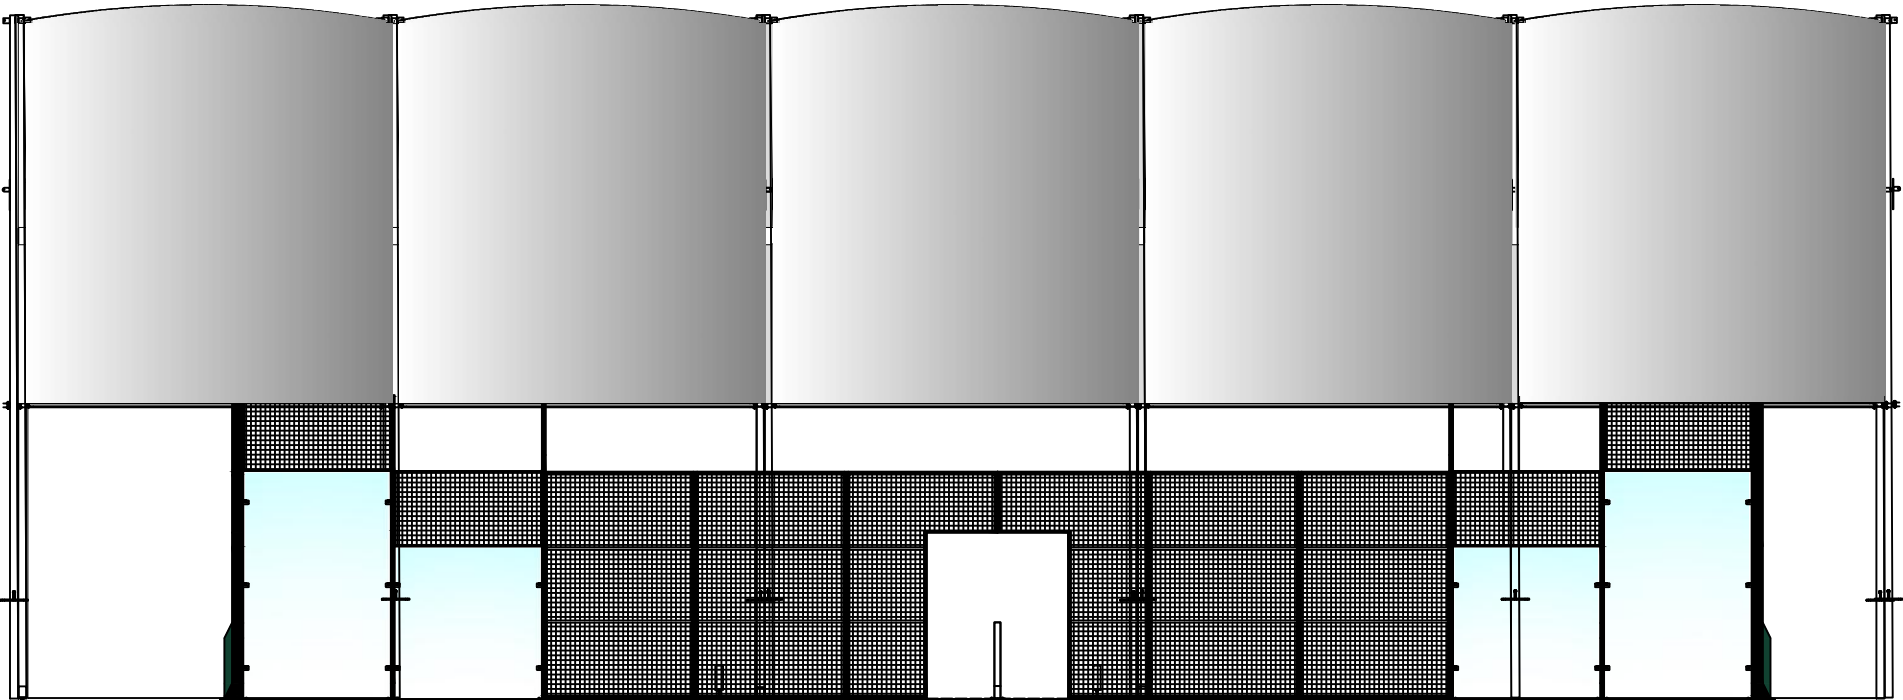

South Elevation

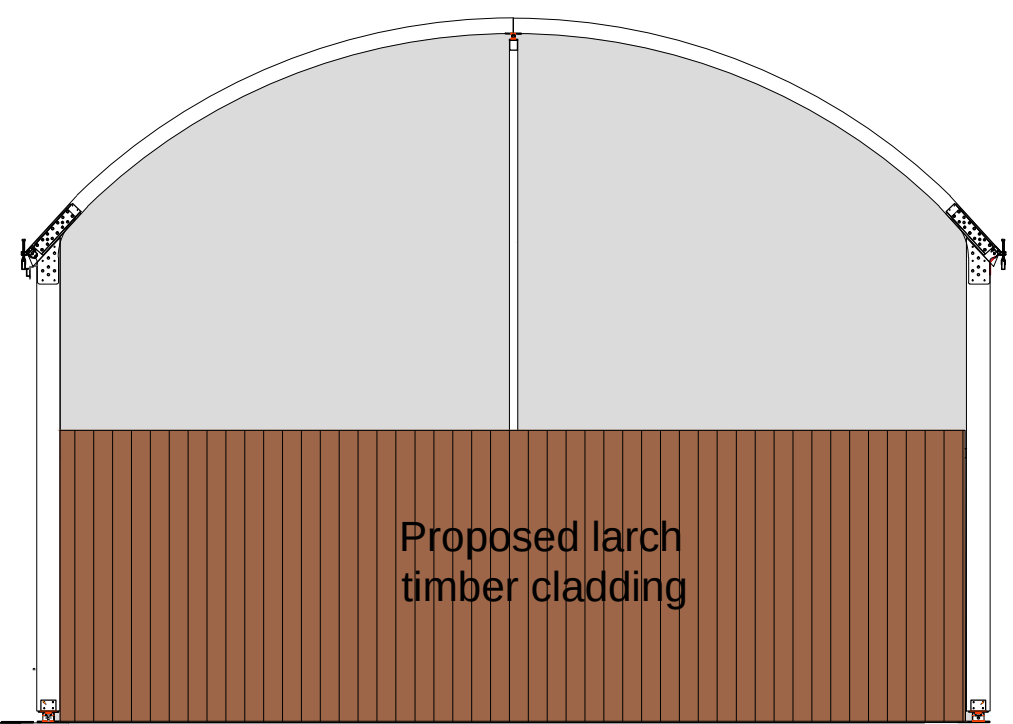

East Elevation

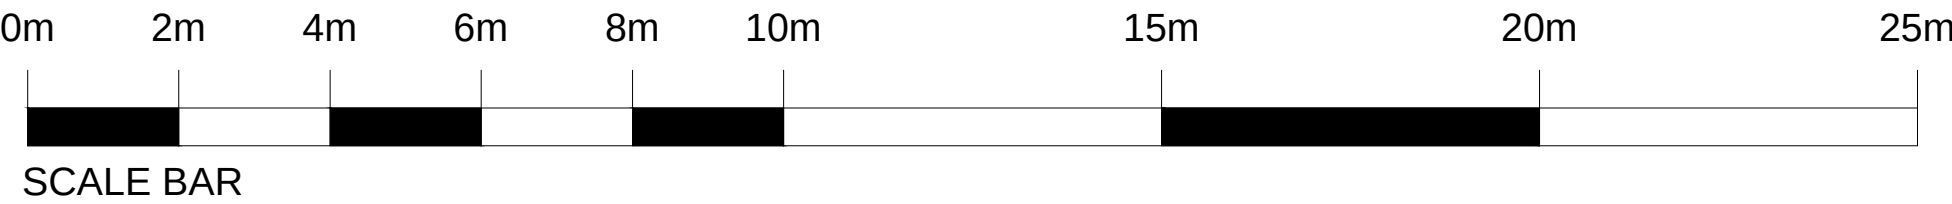

Schedule of revisions:			
Rev:	Author:	Date:	Details:

Notes:



Engineered by:	
Project: Basset Down Golf Centre	
Client: Padel4All	
Drawing Title: Padel Centre Extension	
Subtitle: Proposed 5th Padel Court Elevations	
Status: Consultation	
Drawn: I C	Checked:
Date: 19th January 2026	
Project: P2401	
Scale: 1:100 @ A3	
Drawing Number: P/2401/10	Revision: