

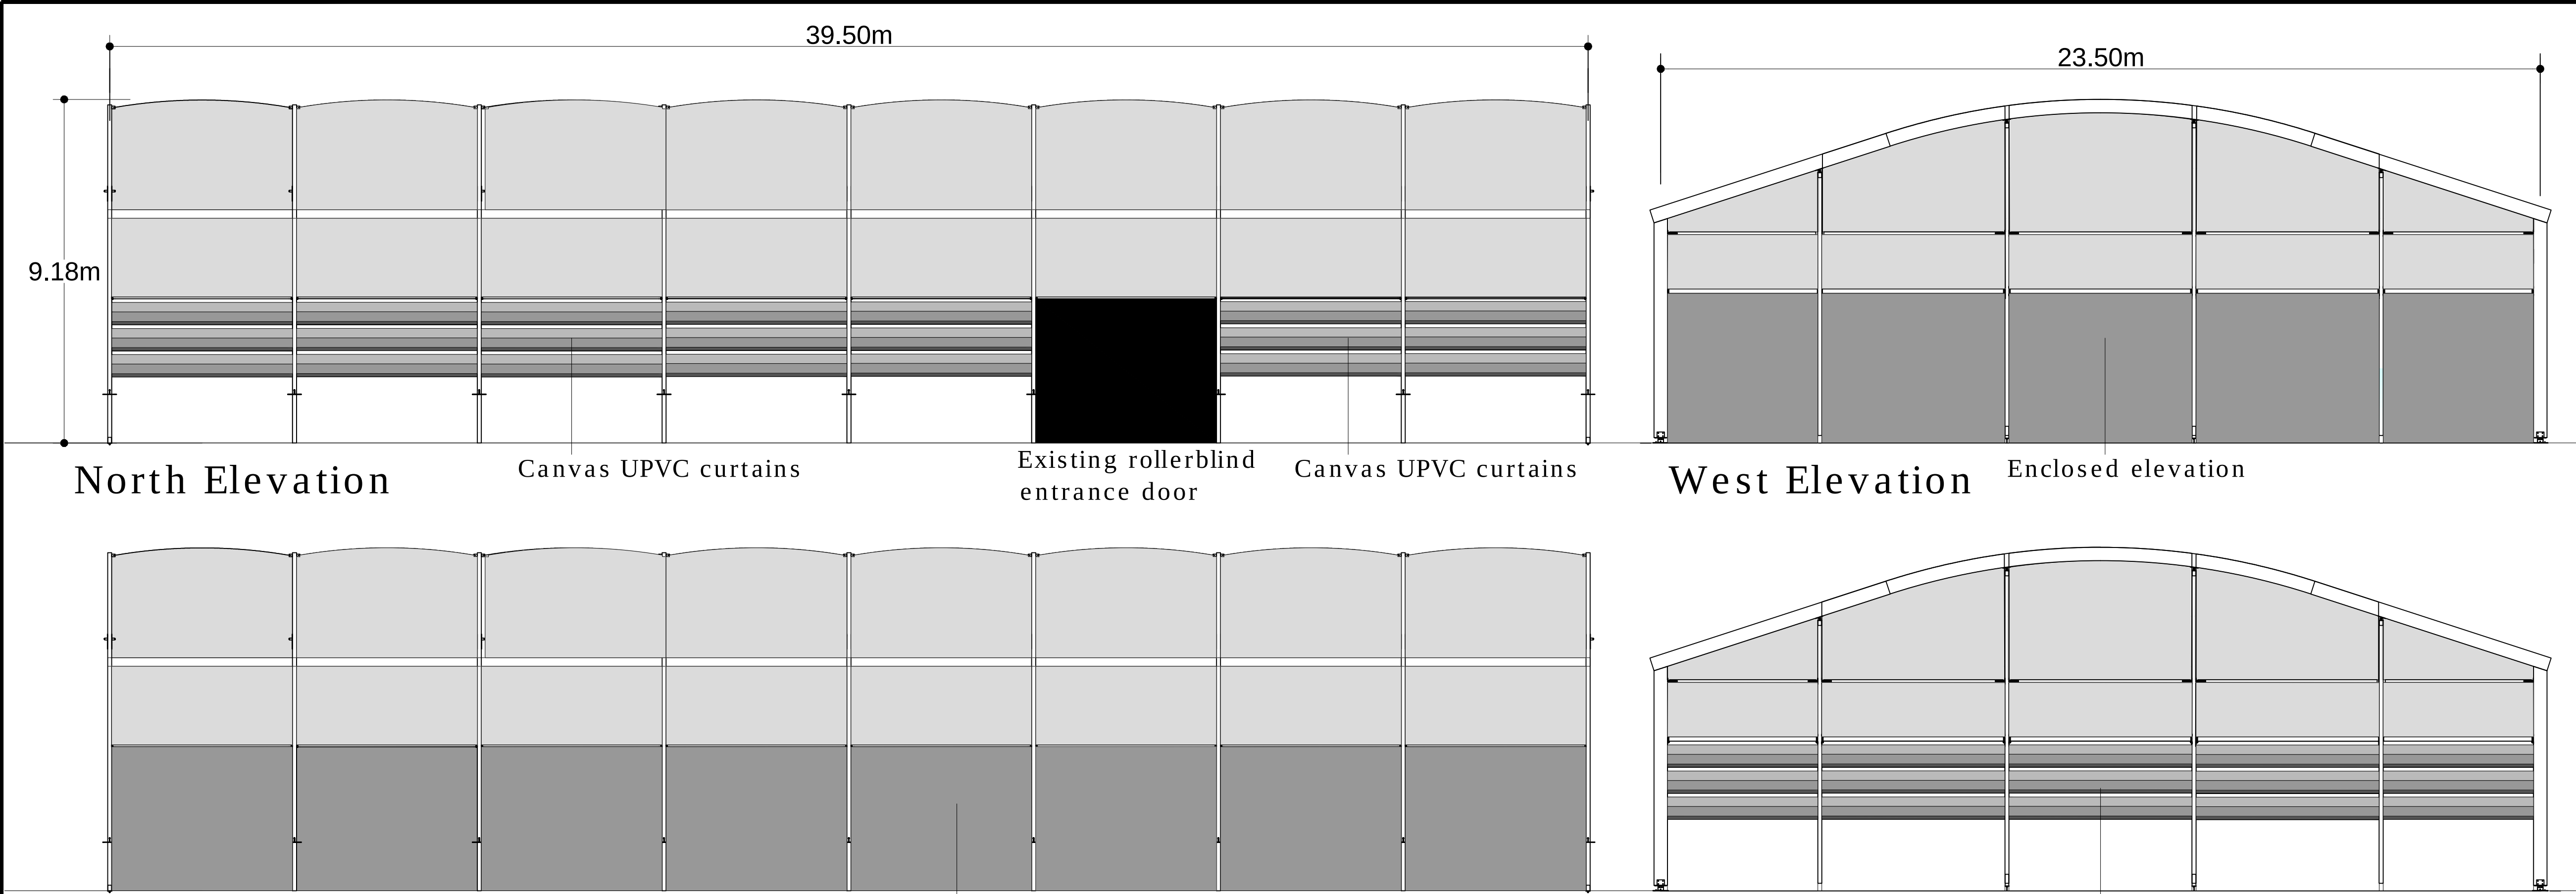


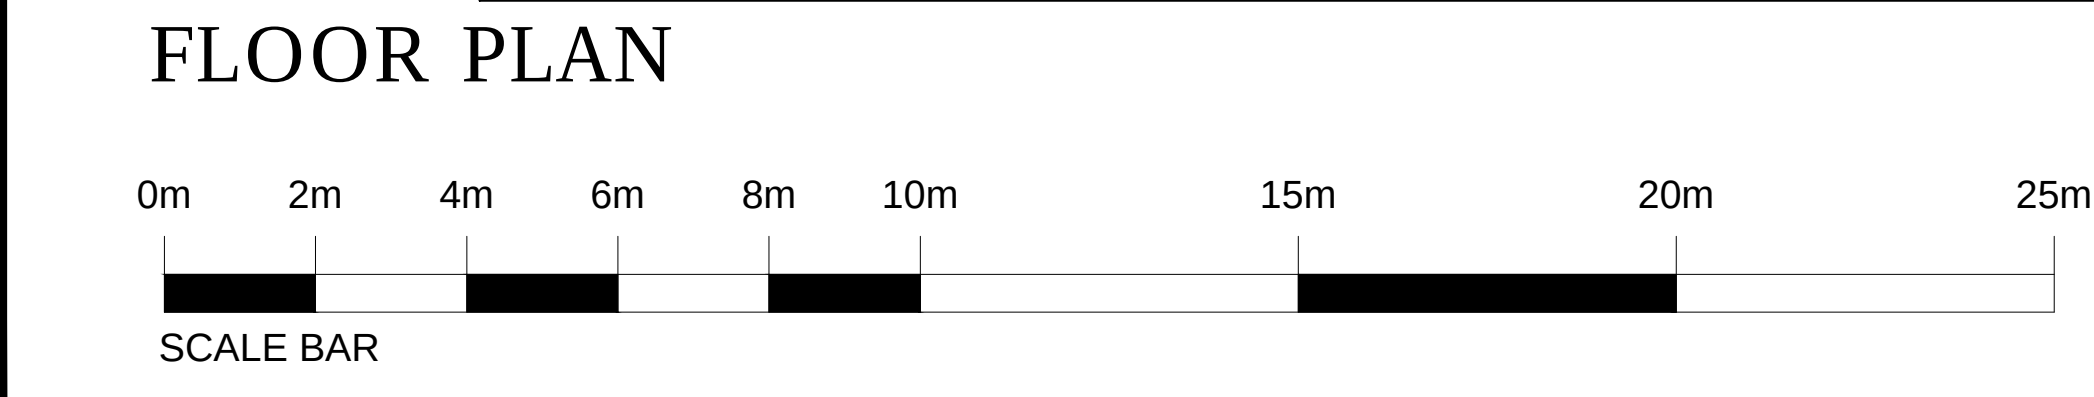


North Elevation Canvas UPVC curtains Existing rollerblind entrance door Canvas UPVC curtains West Elevation Enclosed elevation Canvas UPVC curtains

South Elevation Enclosed elevation Canvas UPVC curtains East Elevation Canvas UPVC curtains

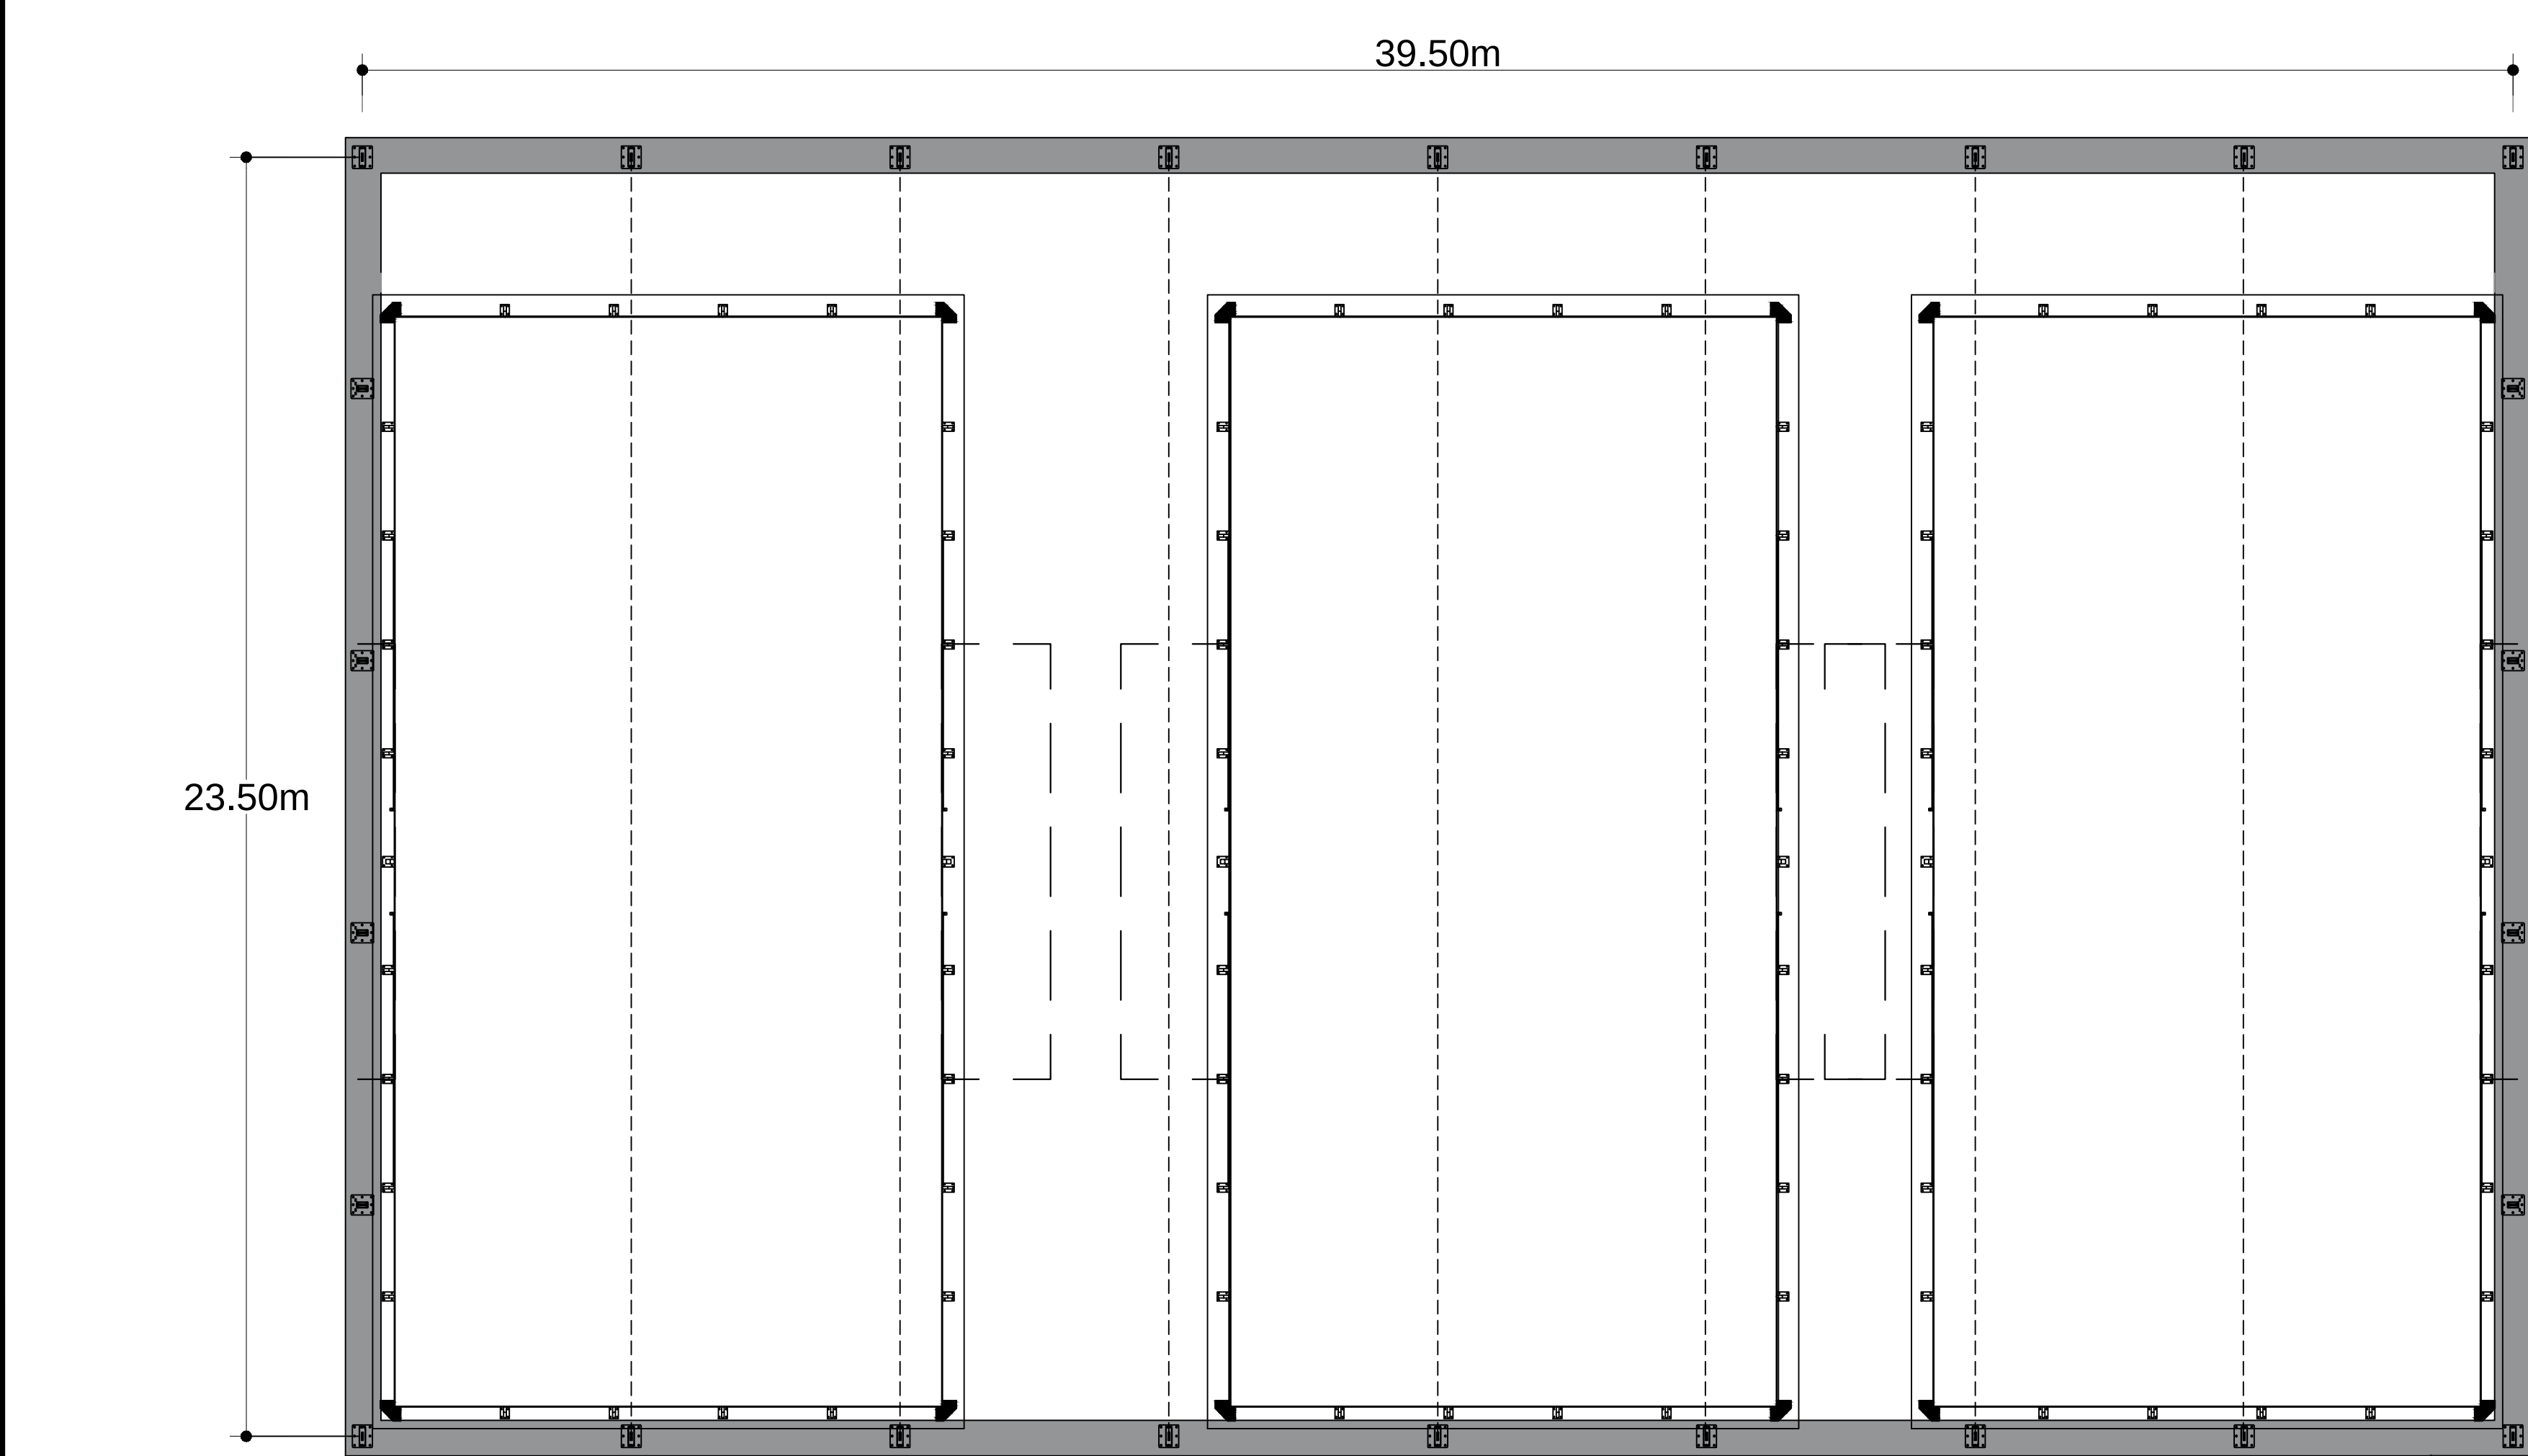

Schedule of revisions:			
Rev:	Author:	Date:	Details:

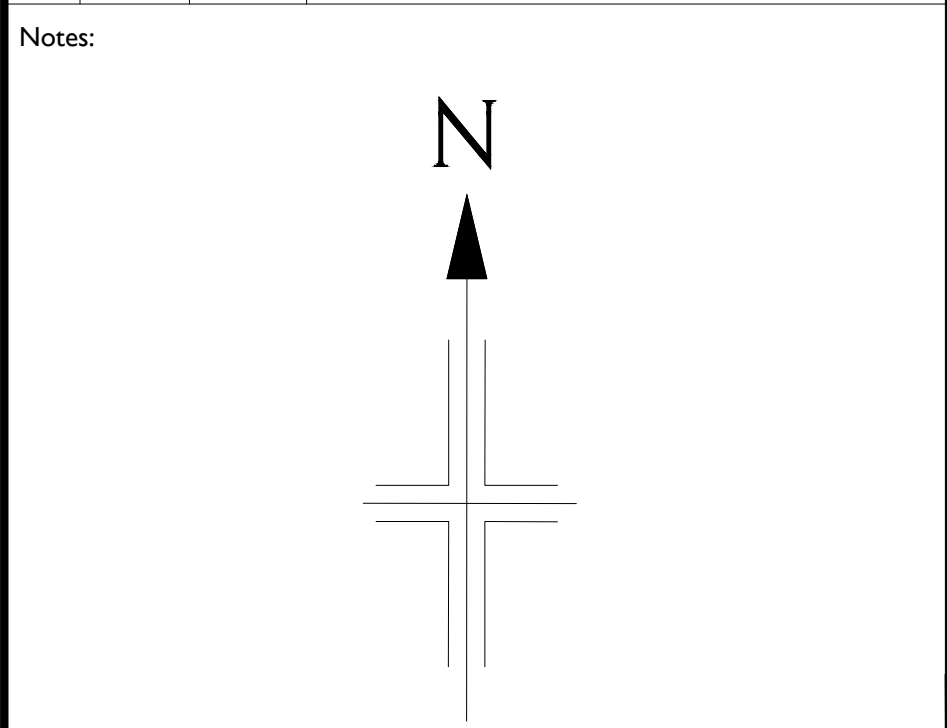

Engineered by:	
Project: Basset Down Golf Centre	
Client: Padel4All	
Drawing Title: Padel Centre Extension	
Subtitle: EXISTING BUILDING PLAN AND ELEVATIONS	
Status: Consultation	
Drawn: I C	Checked:
Date: 4th September 2025	
Project: P2401	
Scale: 1:100 @ A1	
Drawing Number: P/2401/04	Revision: