



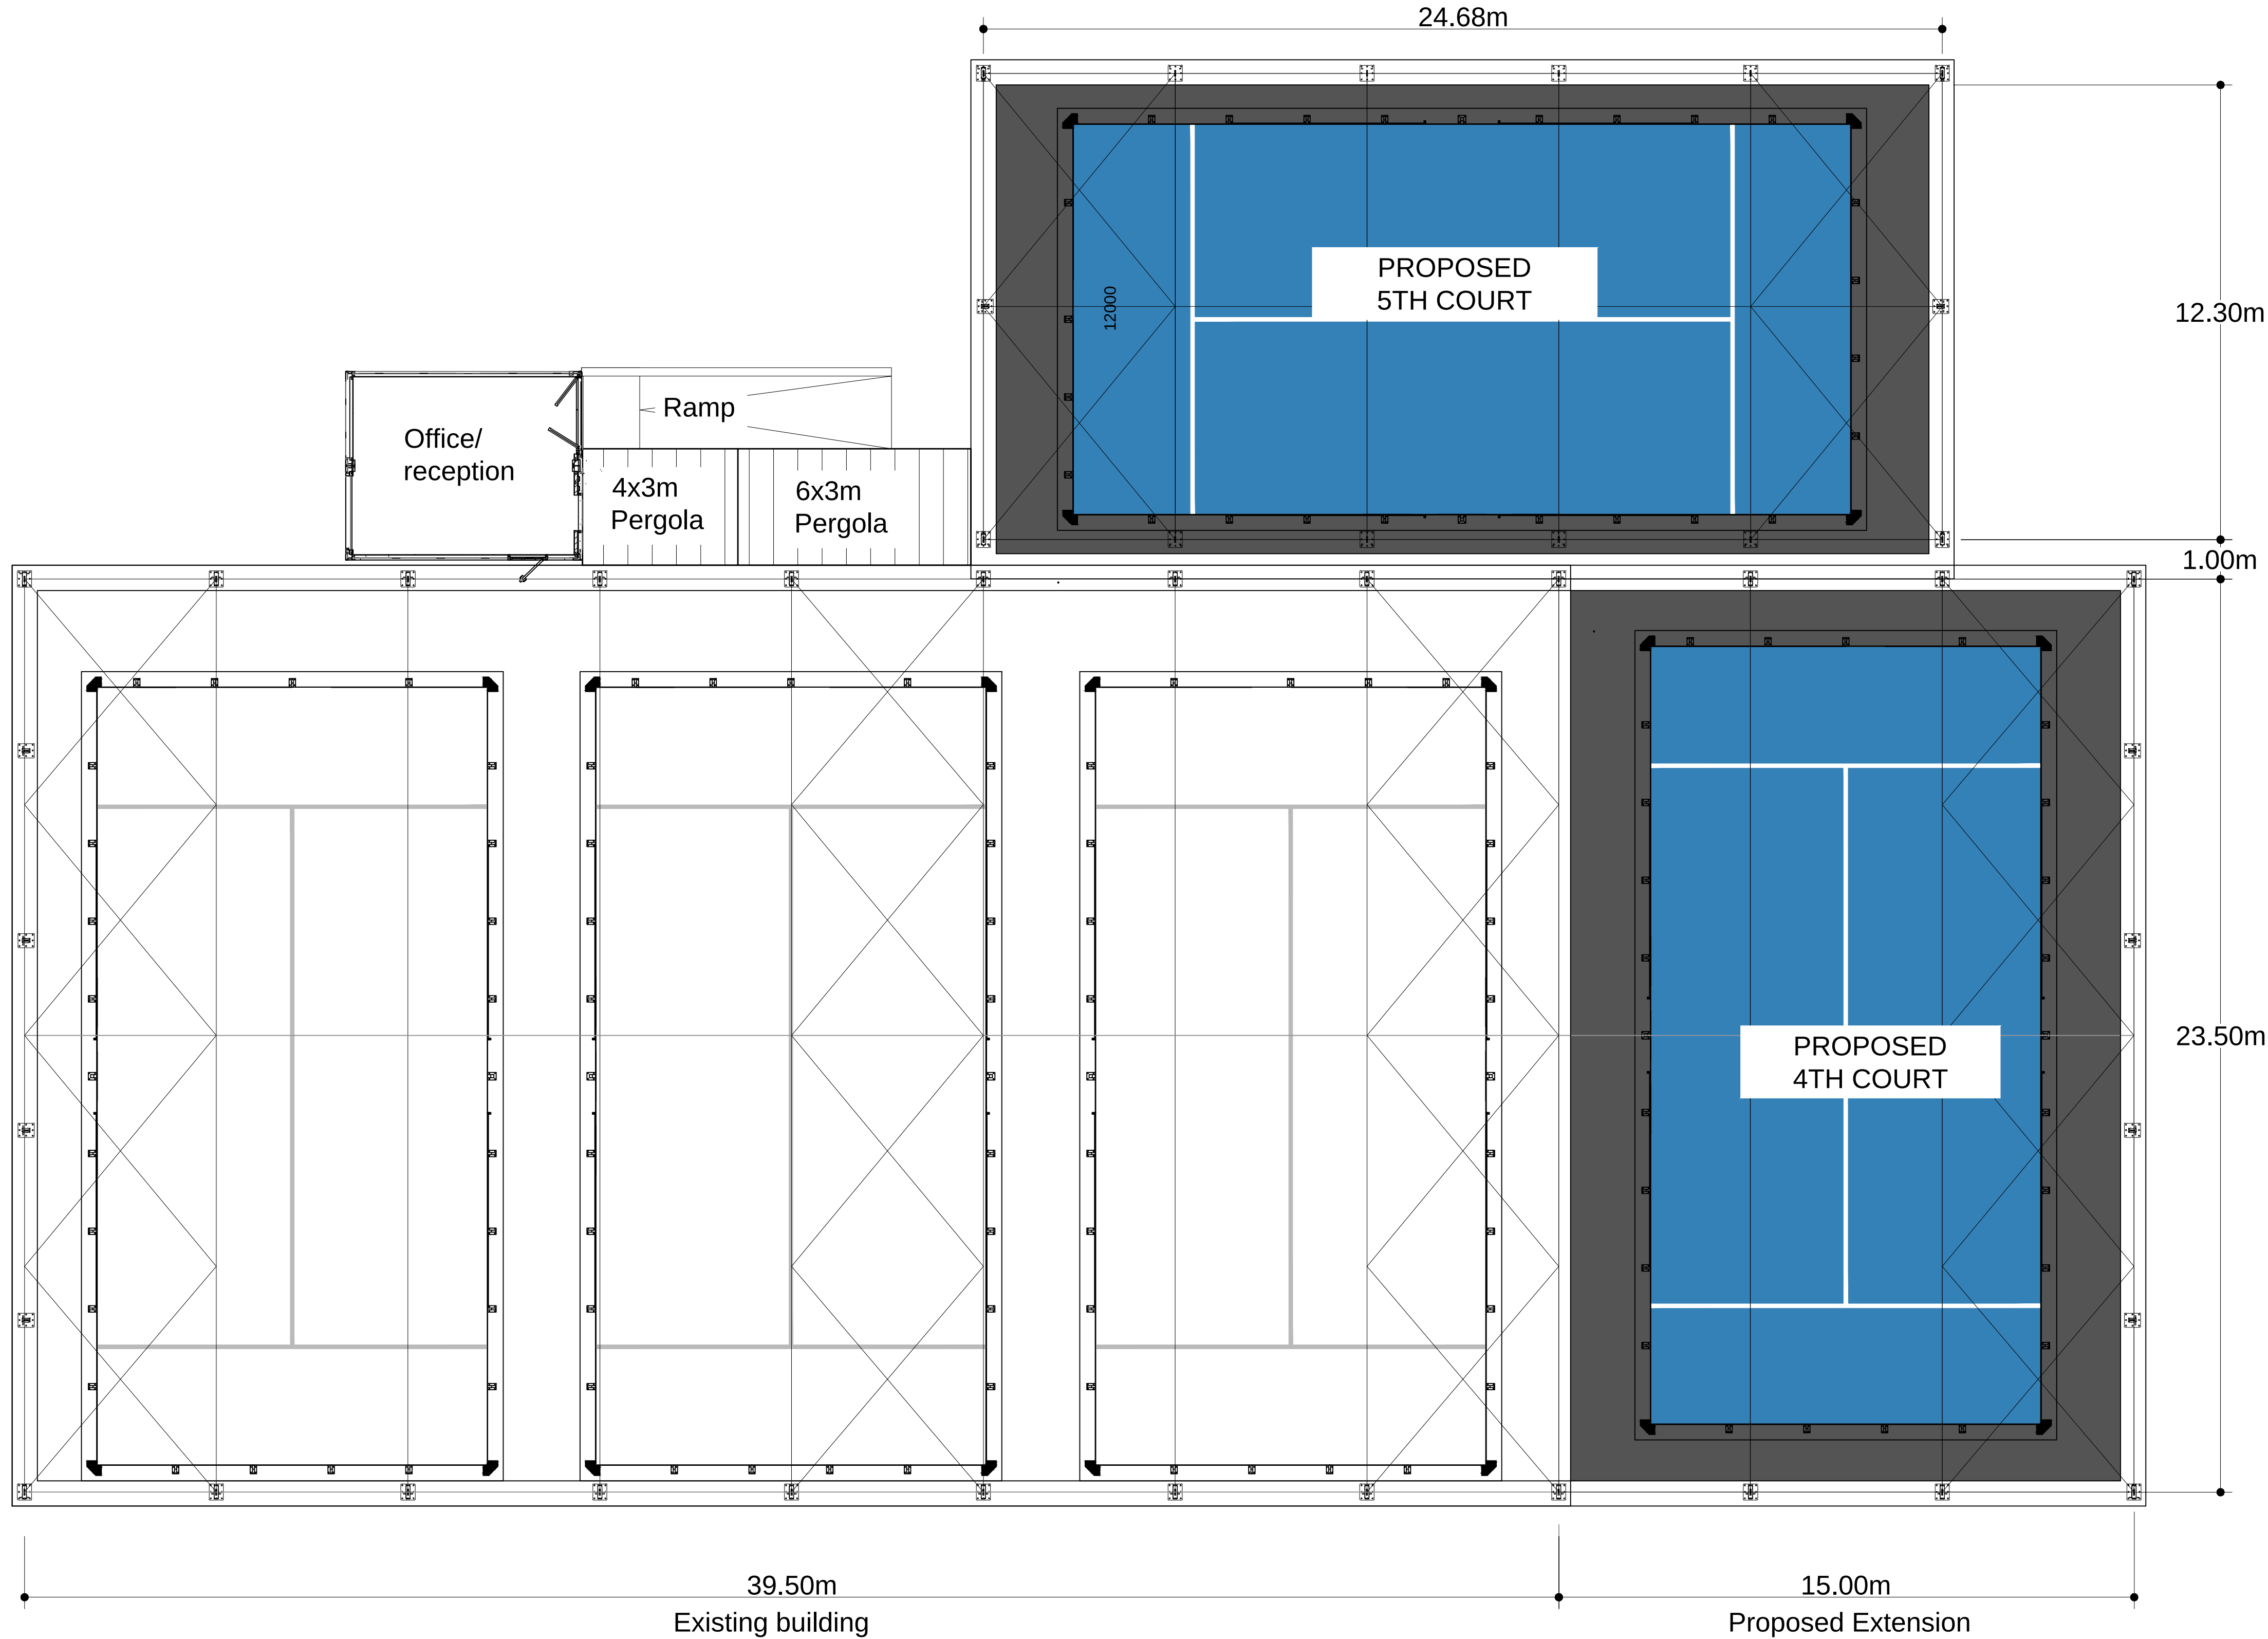

FLOOR PLAN

Schedule of revisions:			
Rev:	Author:	Date:	Details:
A	IC	19.01.2025	notes amended

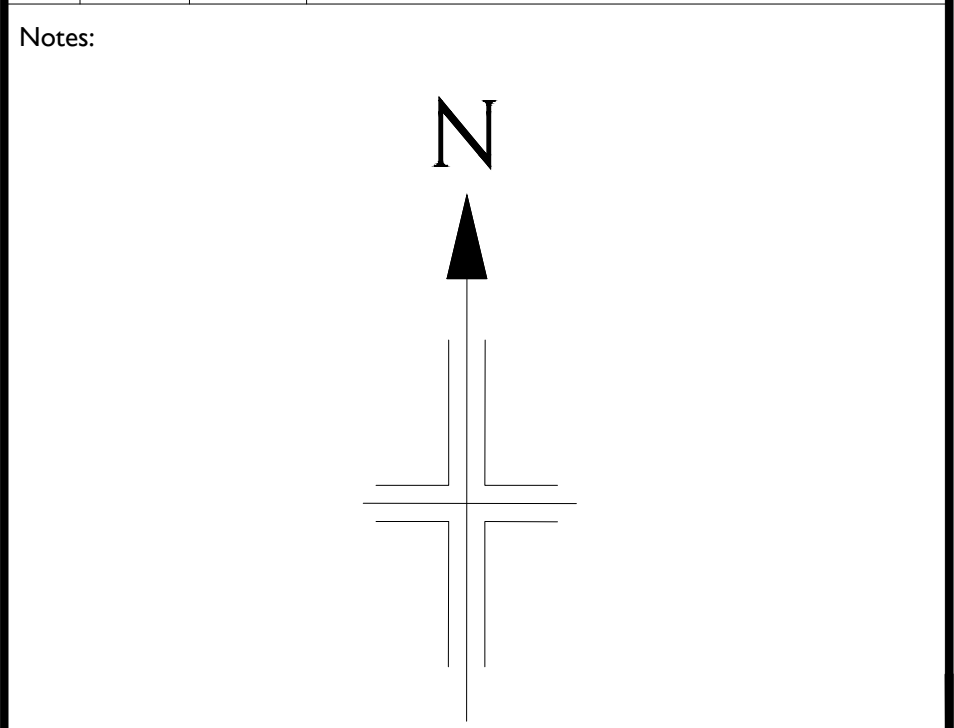

Engineered by:	
Project: Basset Down Golf Centre	
Client: Padel4All	
Drawing Title: Padel Centre Extension	
Subtitle: PROPOSED NEW FLOOR PLAN	
Status: Consultation	
Drawn: I C	Checked:
Date: 4th September 2025	
Project: P2401	
Scale:	I:100 @ A1
Drawing Number: P/2401/05	Revision: A