


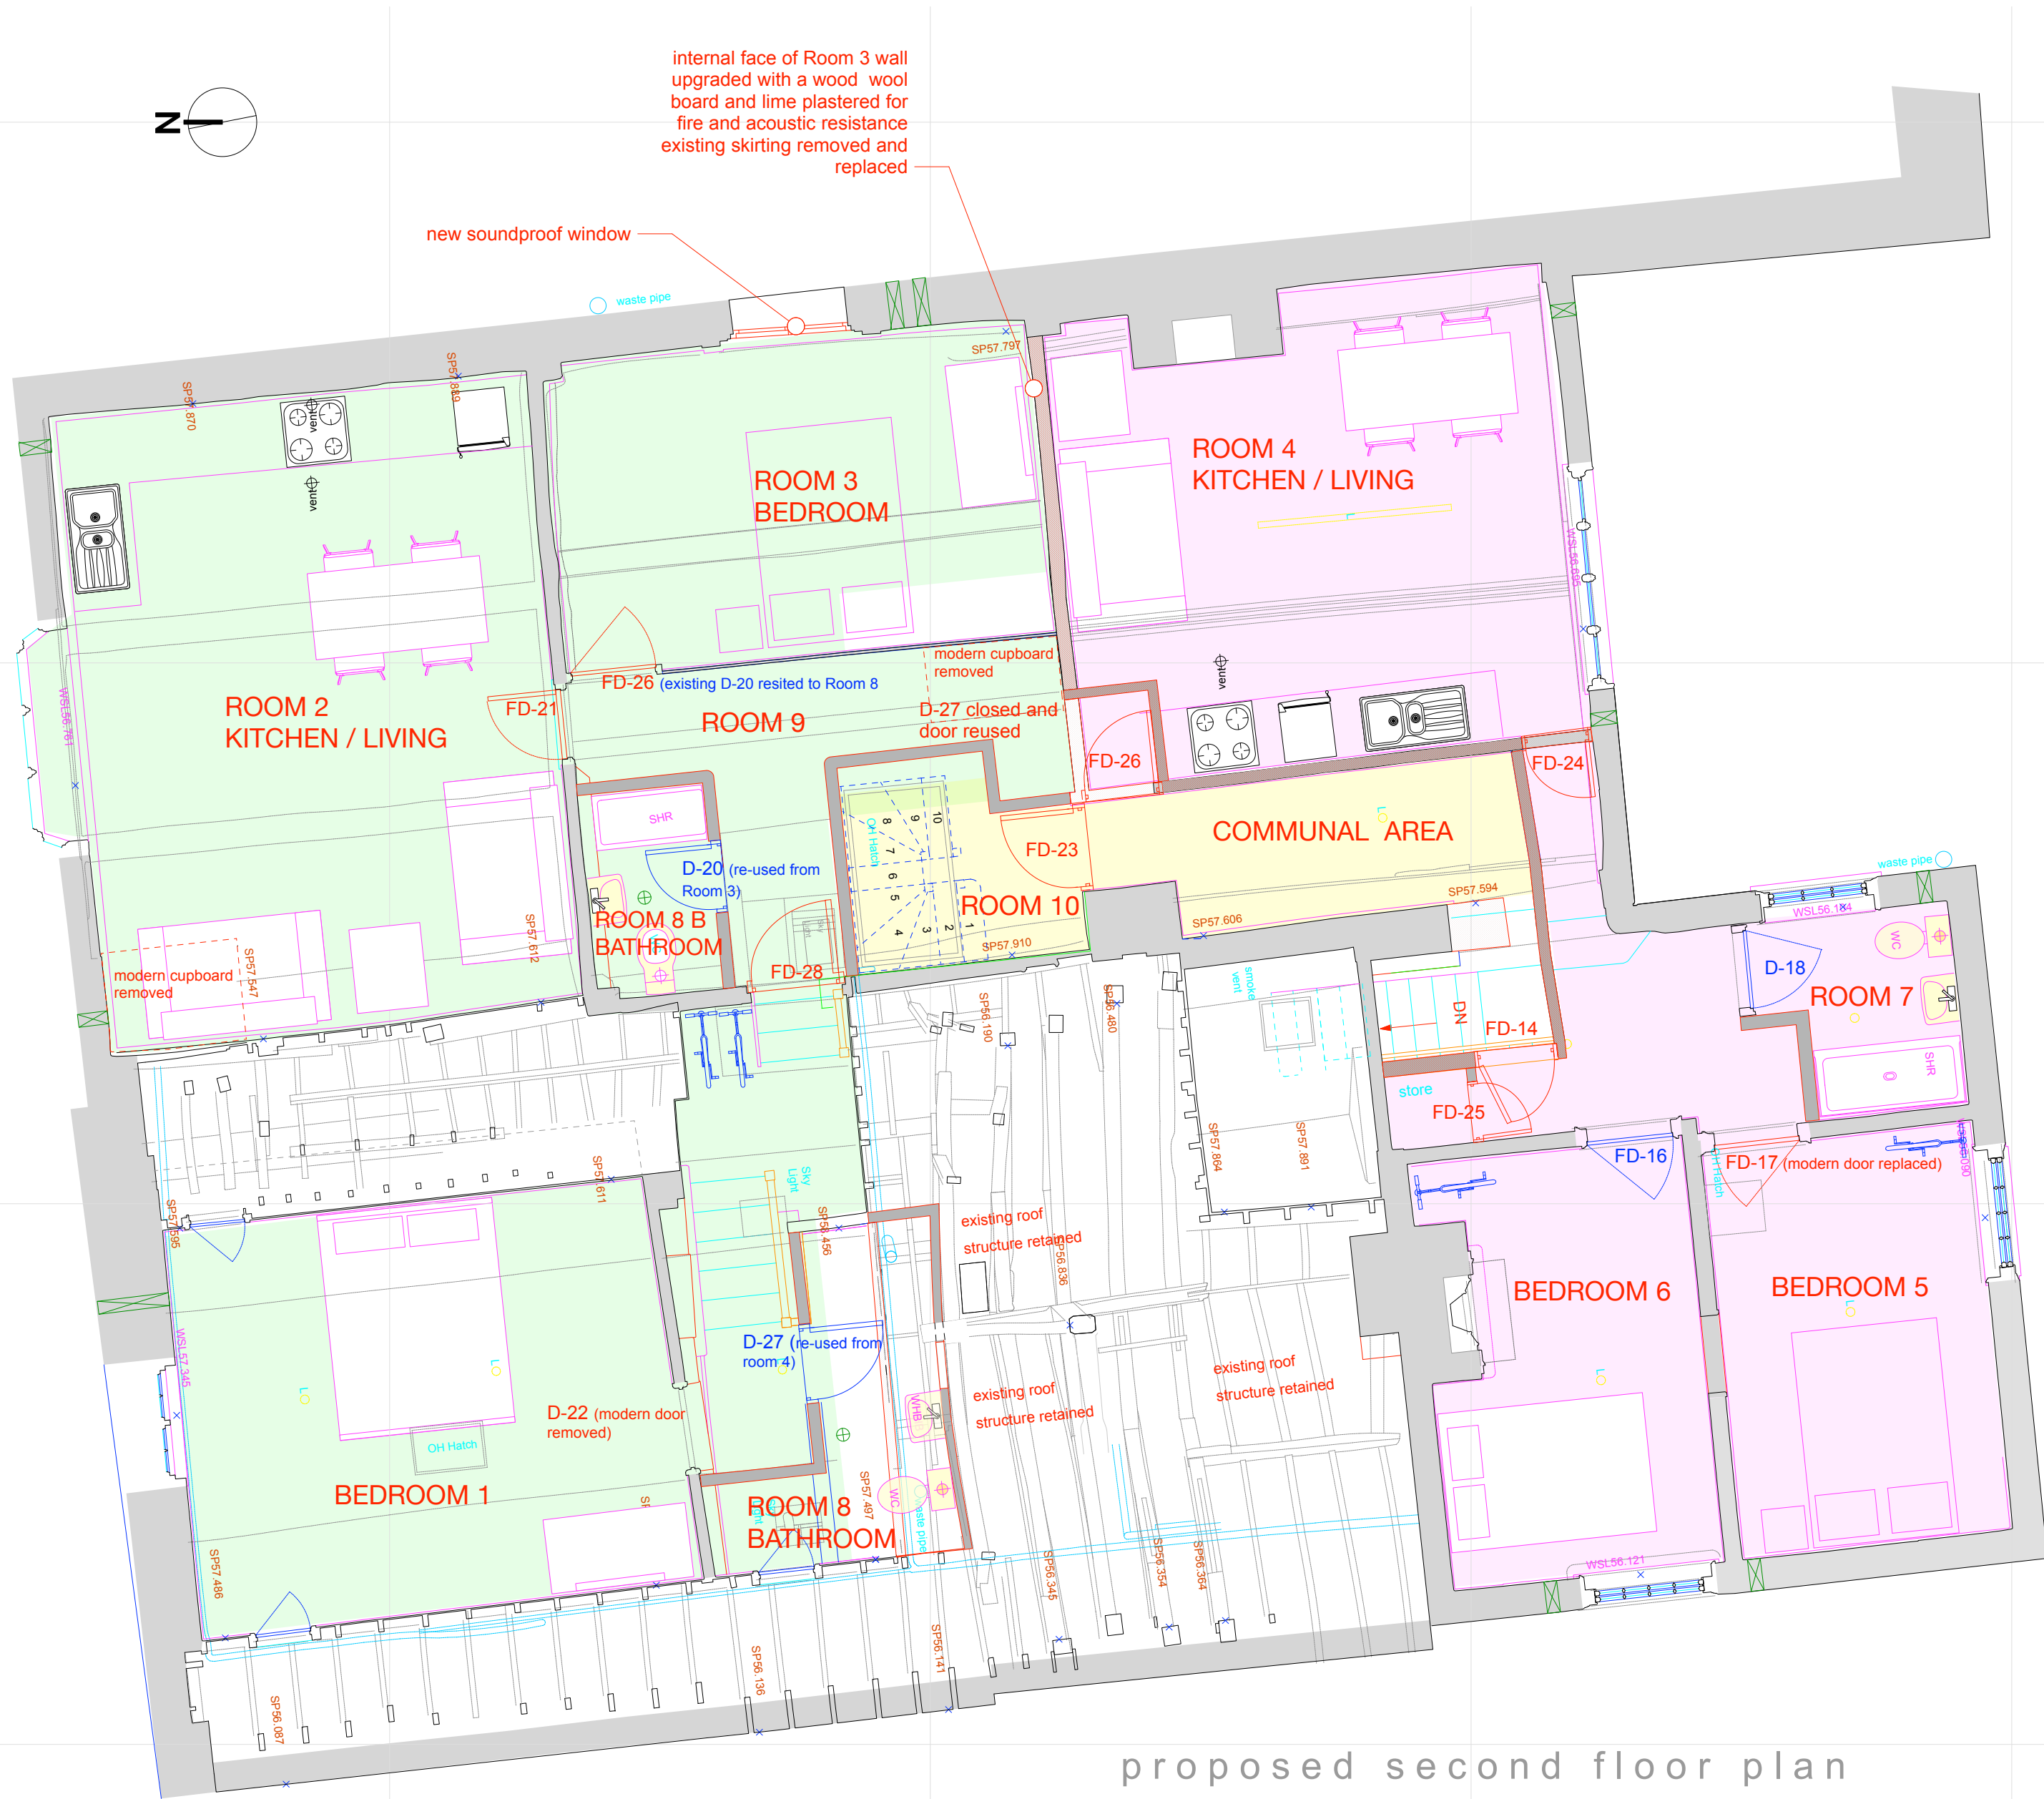

proposed second floor plan

Second Floor Key:

- unit 1 : 2 bedroom 50 sm (also referred to as Flat 2)
- unit 2 : 1 bedroom 76 sm. (also referred to as Flat 3)
- communal area for storage and services

- existing walls retained
- new stud walls
- fire resistant and /or acoustic stud walls (new or upgraded)
- existing section of walls removed
- new door and opening
- existing door retained/reused
- wall hung bicycle store
- wall vents
- ceiling/roof vents

planning only

client

Ameera Properties

status

planning

project ID

184 06
7 9 Fish Row

drawing title

proposed
second floor

drawing ref

184 06 21

scale

1:50 @ A2

date

06/01/2026

drawn by

das

checked by

das

revision ref

J

amendment notes:

A29/11/21layouts adjusted
B27/04/22removal of attic apartment
C27/04/22demolition added
D12/05/22attic hatch opening added
E14/05/22annexation added for communal area
F07/08/23Room 3 isolation added and lift hatch shown retained
G16/11/23room 3 designated main bathroom
H04/12/23bicycle storage shown
I08/03/2026below to room 4 connected to D-14
J06/01/2026updated for fire regs