


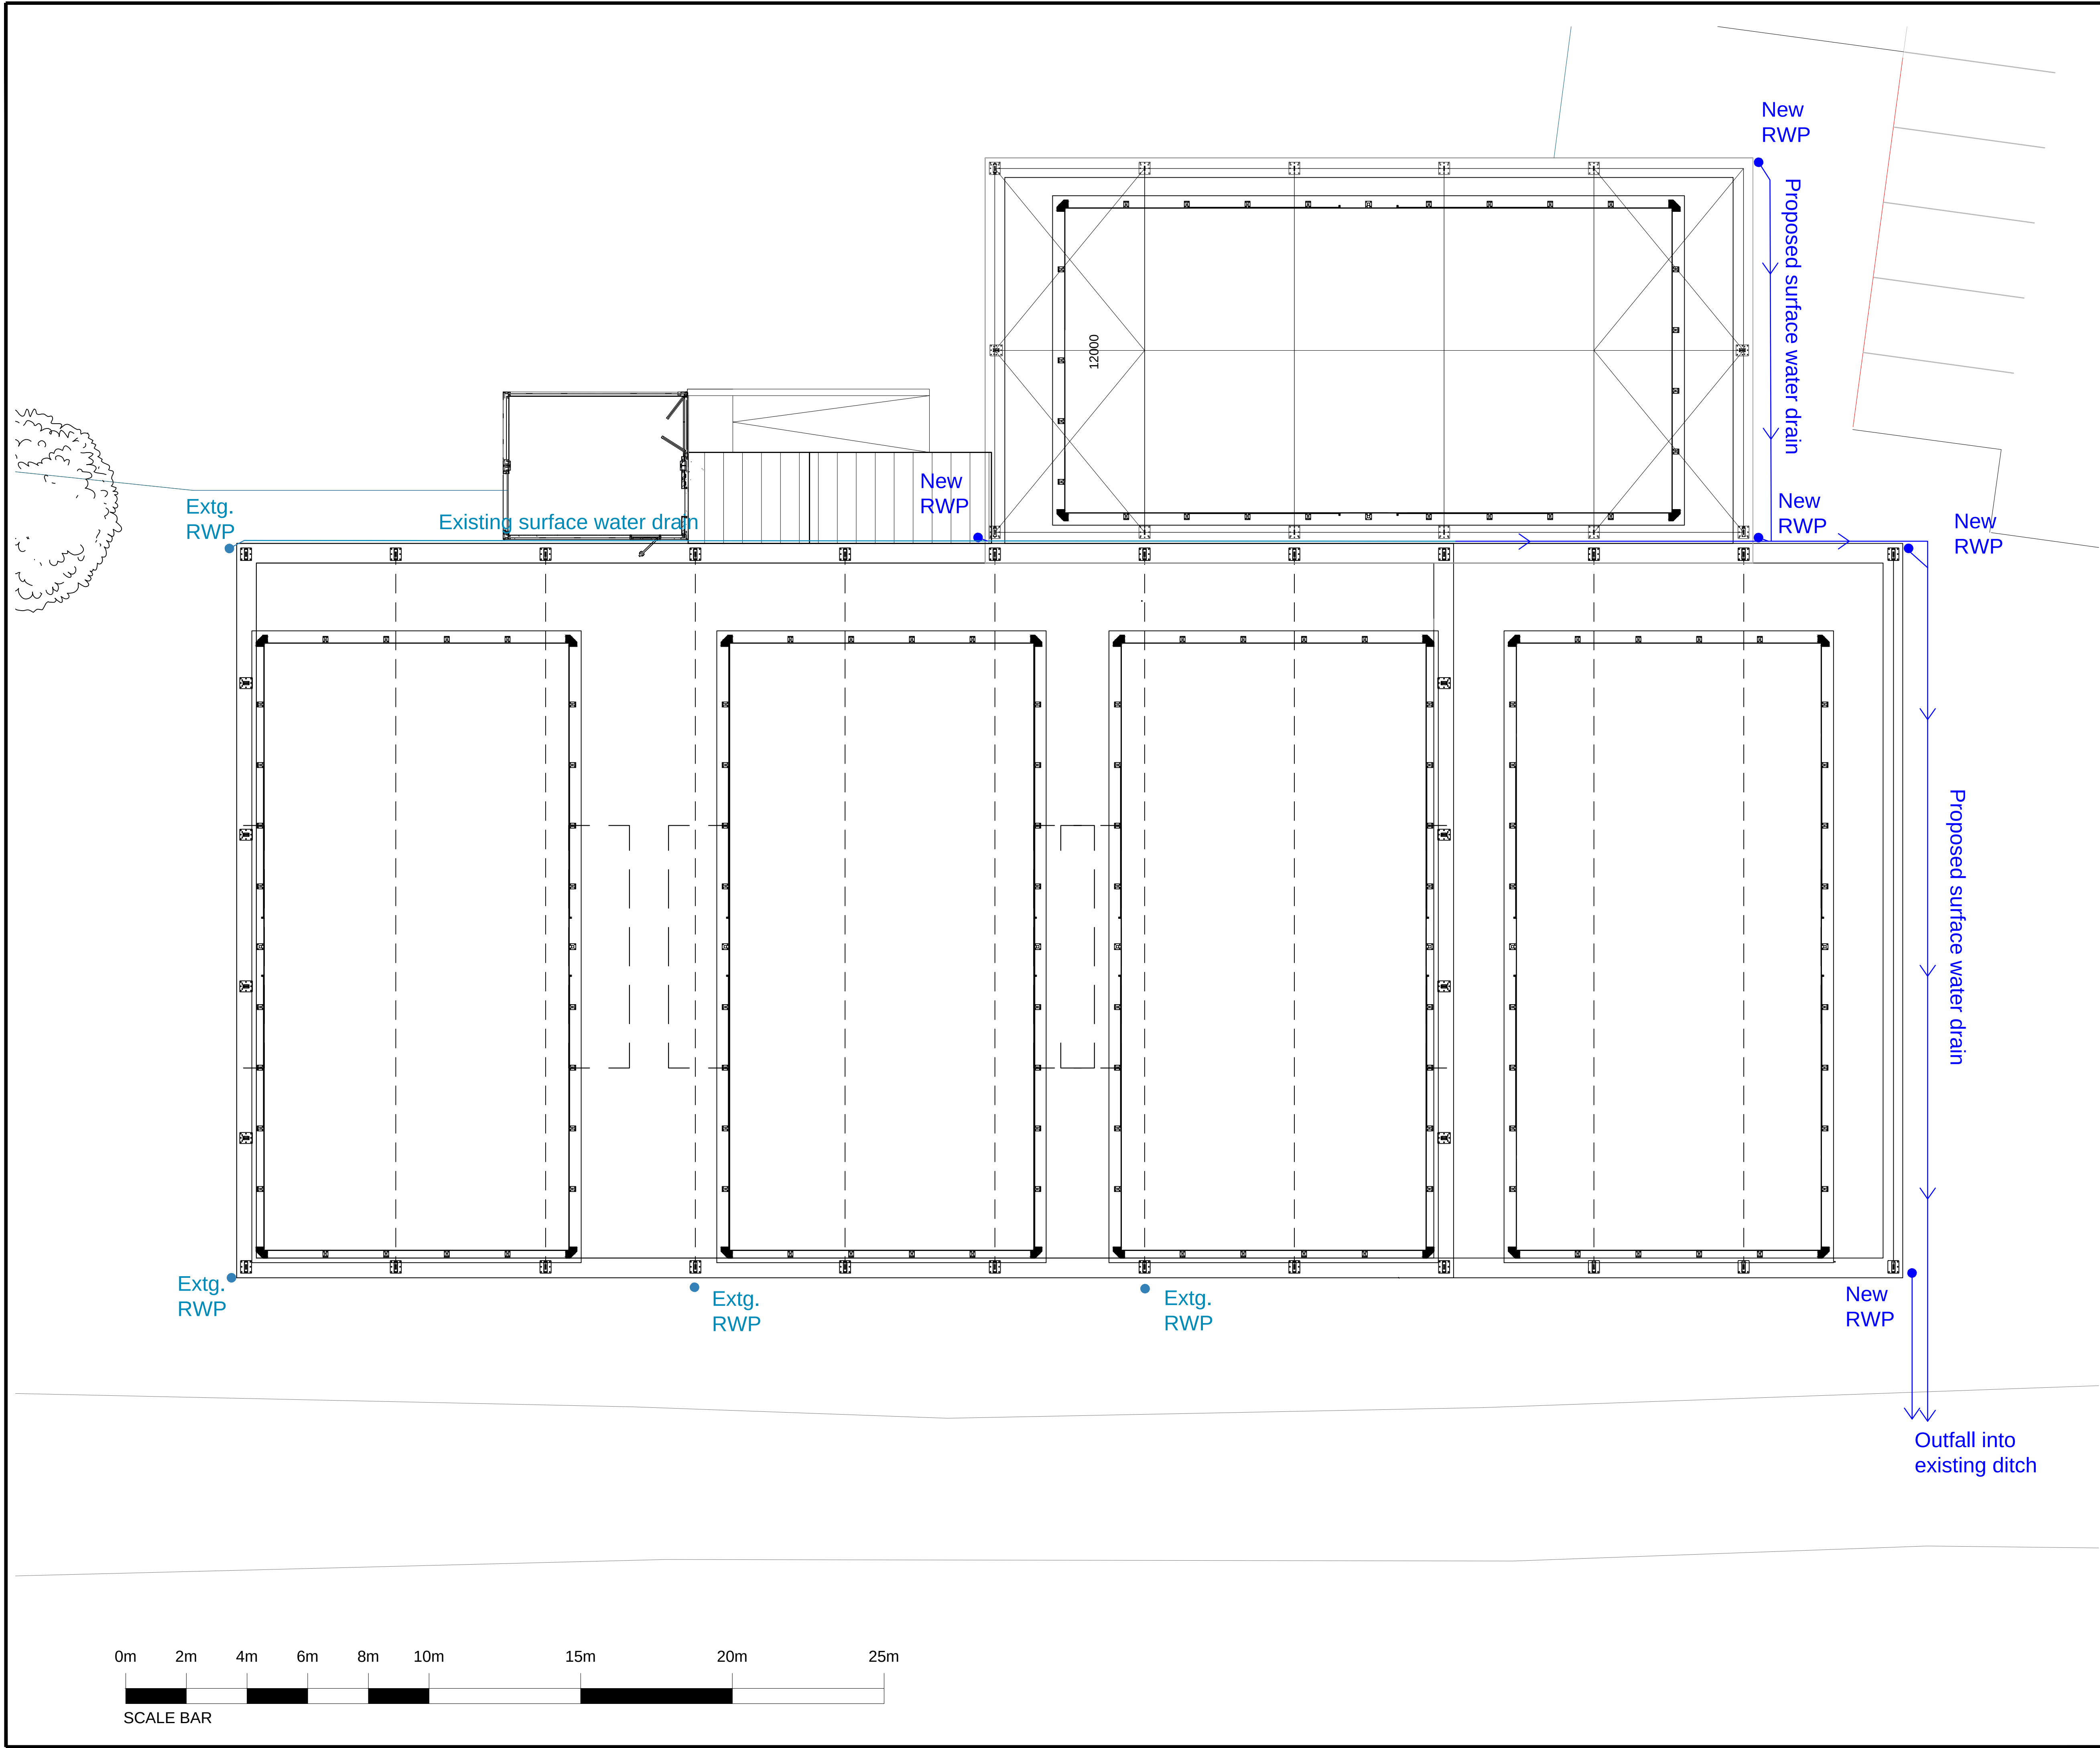

Schedule of revisions:

Rev:	Author:	Date:	Details:

Notes:

Engineered by:

Project:
Basset Down Golf Centre

Client:

Padel4All

Drawing Title:

Padel Centre Extension

Subtitle:

Surface Water Drainage Plan

Status:

Consultation

Drawn: I C

Checked:

Date: 15th October 2025

Project: P2401

Scale:

I:100 @ A1

Drawing Number:

P/2401/08

Revision: