


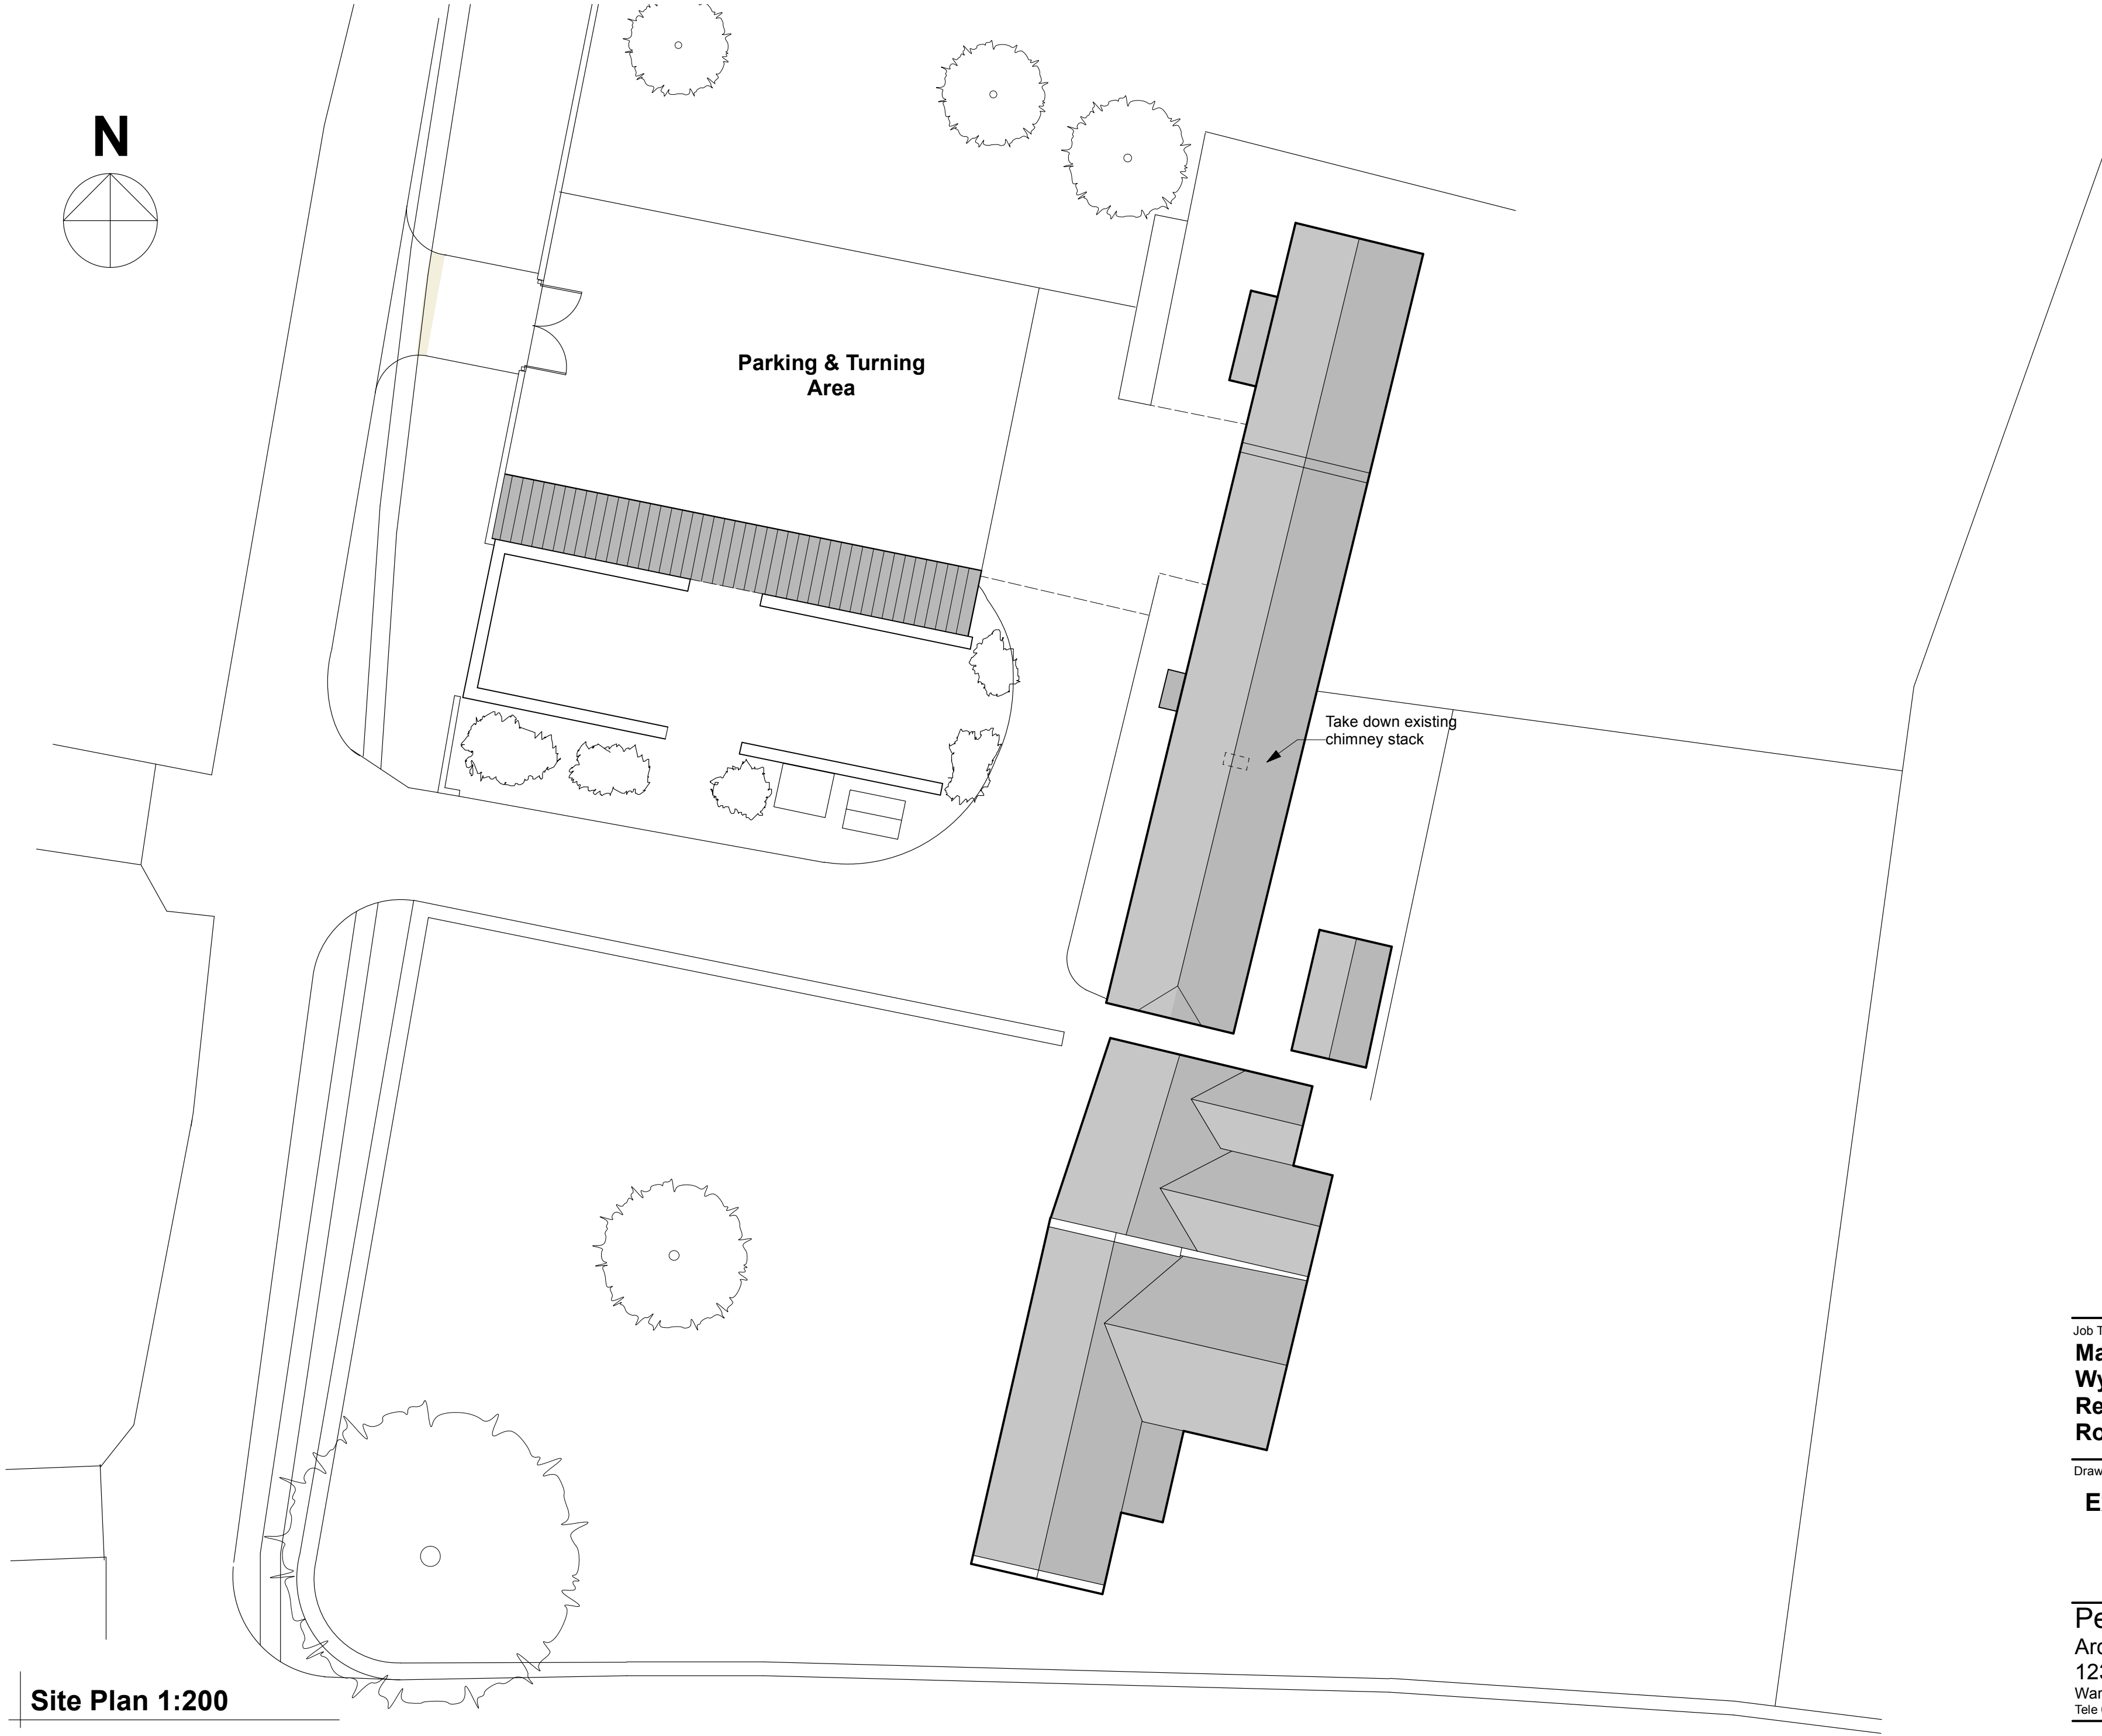

Site Plan 1:200



1:200

Job Title
Manor Barn Manor Farm House
Wylve Rd, Hanging Langford
Removal of Chimney from the
Roof of Manor Barn

Drawing Title
Existing Site Plan

Peter Withey
Architectural Designer
123 Clay Street Crockerton
Warminster Wiltshire BA12 8AG
Tele 01985 841111 e-mail witheydesign@btconnect.com

Scale 1:200 @A2 Date January 2025

Drawing No 1258/3