
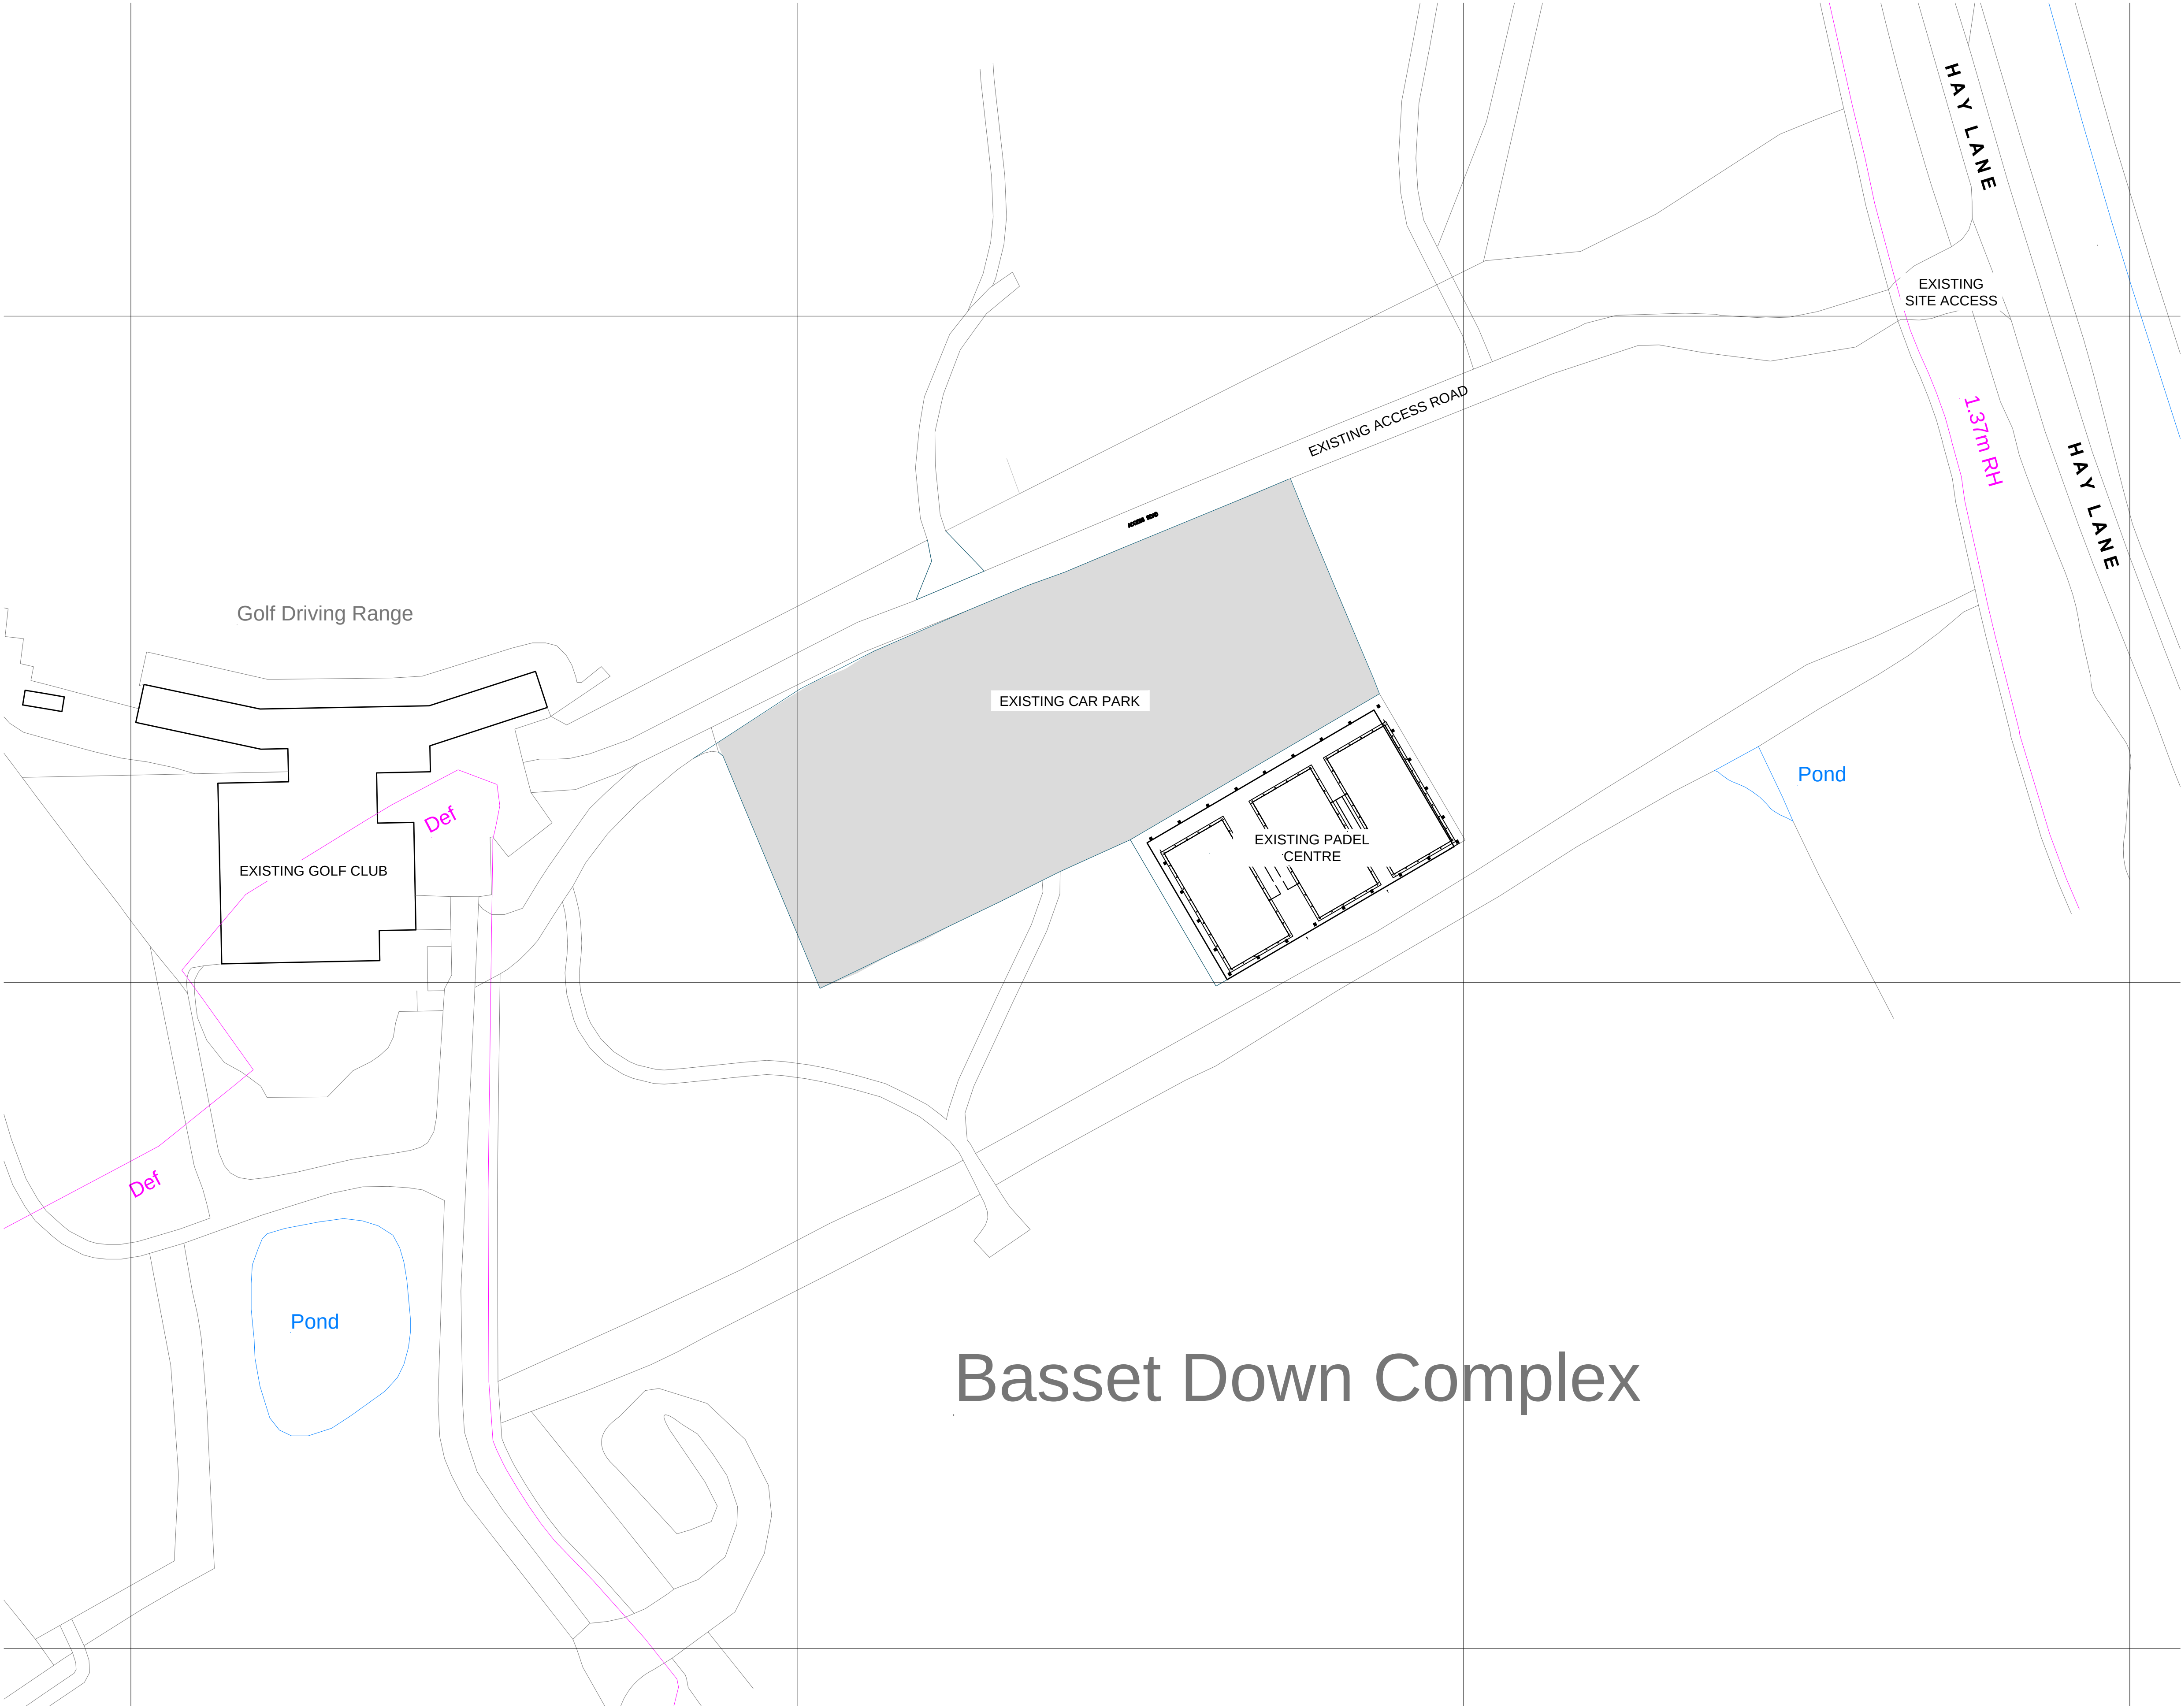


Schedule of revisions:			
Rev:	Author:	Date:	Details:
A:	IC	29.09.2025	Existing parking amended

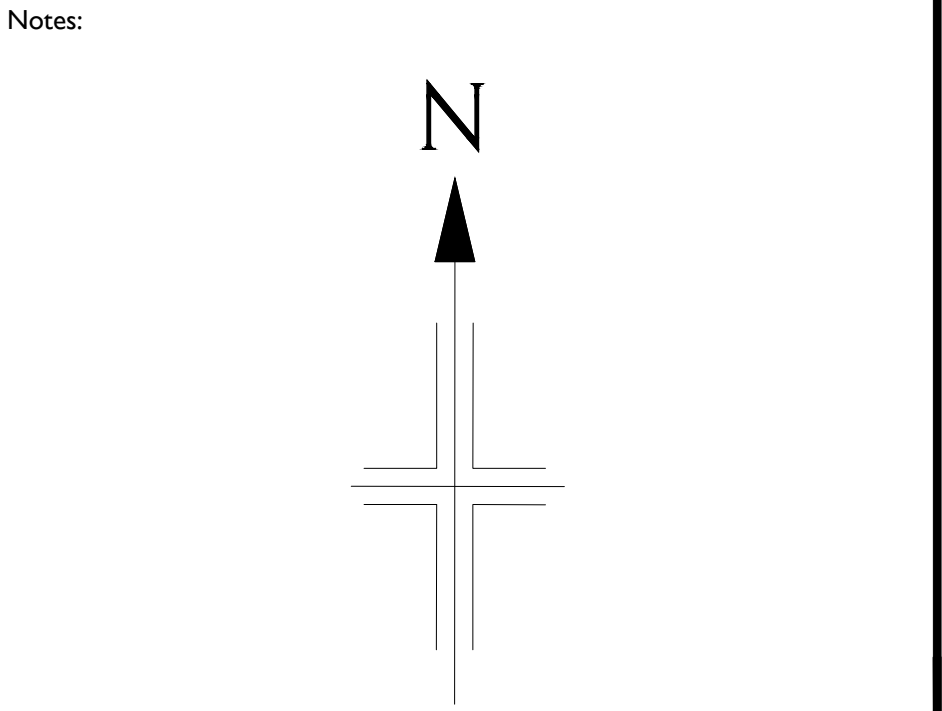

Engineered by:	
Project: Basset Down Golf Centre	
Client: Padel4All	
Drawing Title: Padel Centre Extension	
Subtitle: Existing Site Plan	
Status: Consultation	
Drawn: I C	Checked:
Date: 4th September 2025	
Project: P2401	
Scale: 1:500 @ A1	
Drawing Number: P/2401/03	Revision: A