




South Elevation

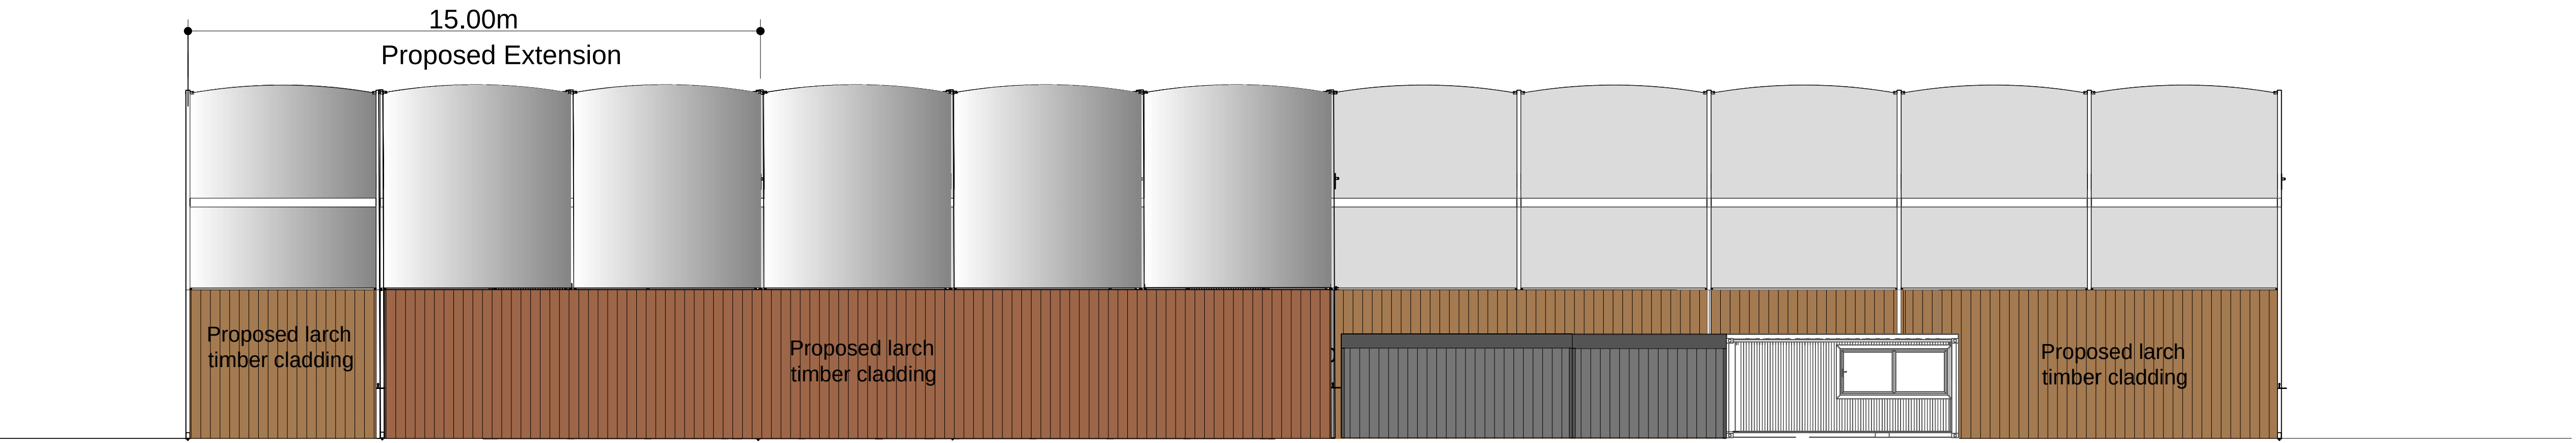


North Elevation

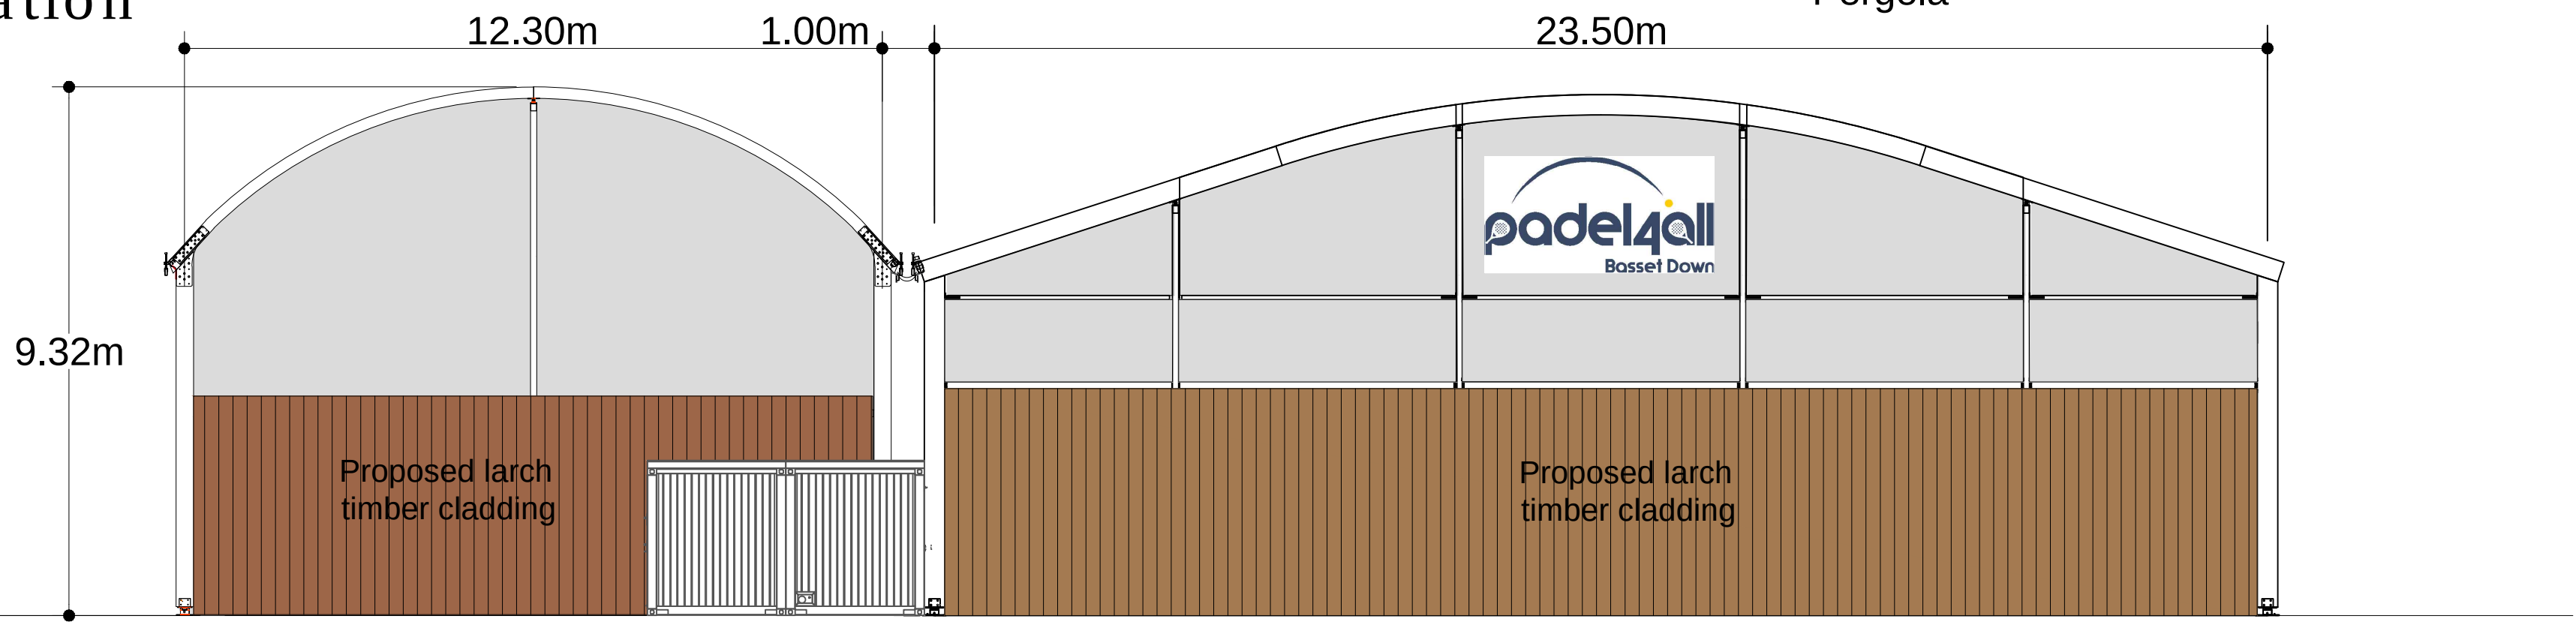

West Elevation

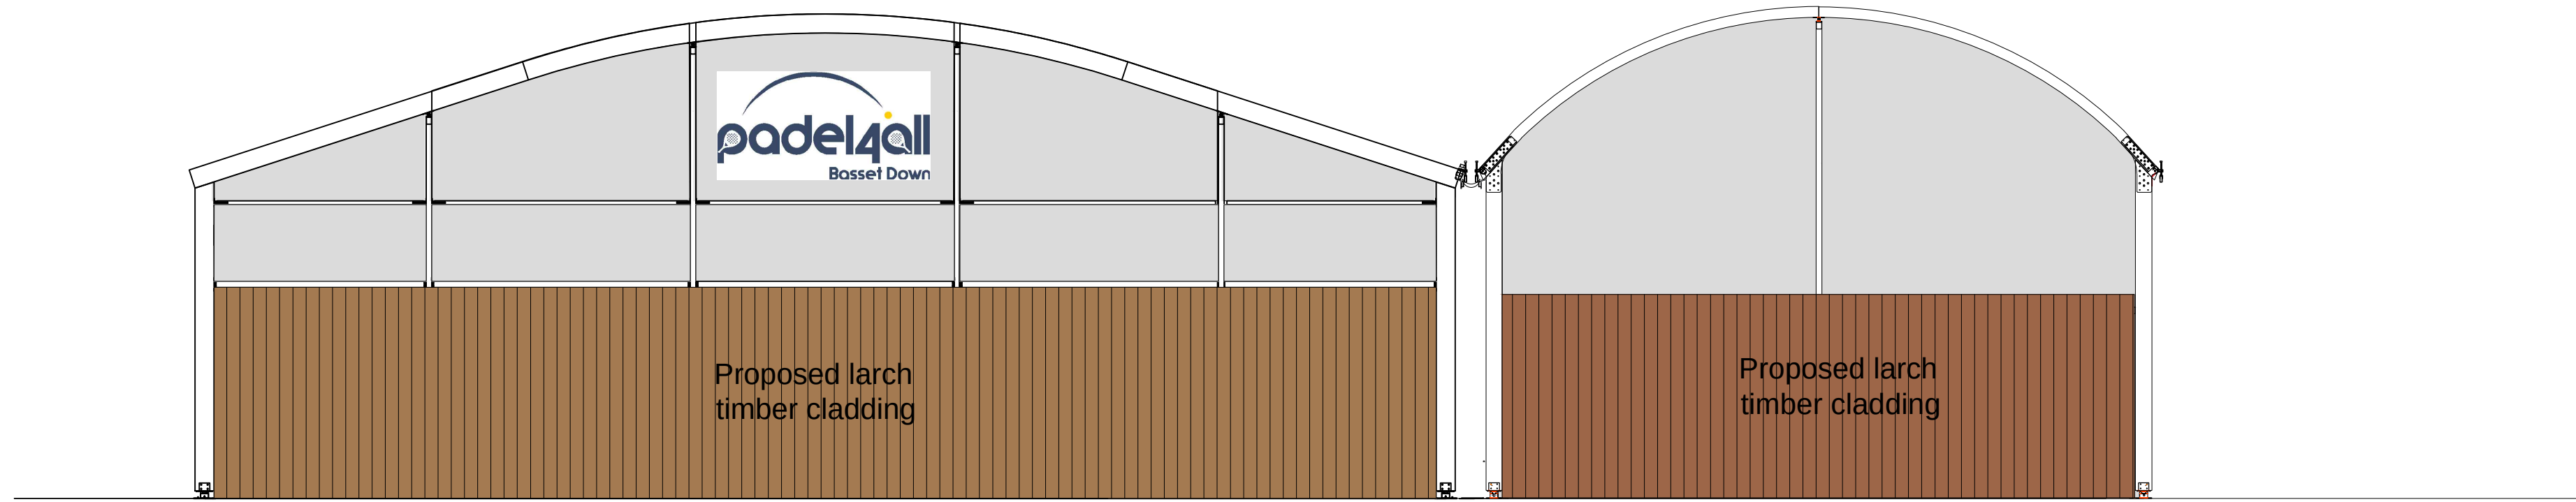

East Elevation

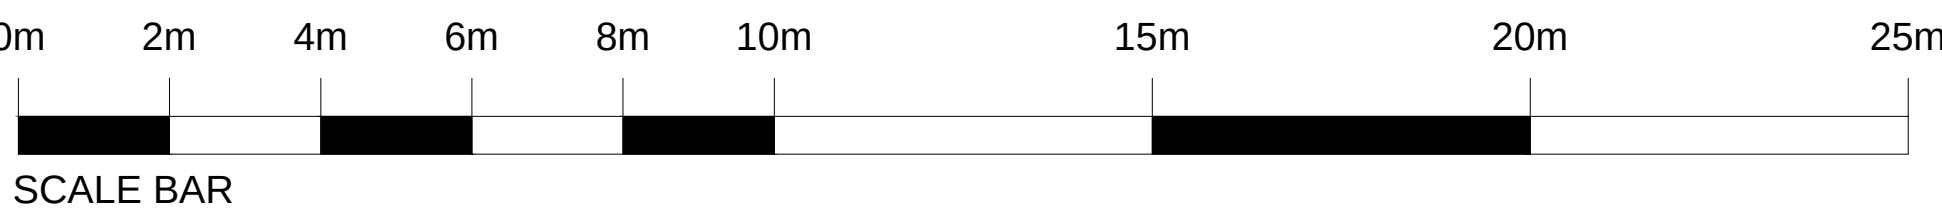

Schedule of revisions:			
Rev:	Author:	Date:	Details:
A	IC	20.01.2026	Notes amended

Notes:



Engineered by:
Project:
Basset Down Golf Centre

Client:
Padel4All
Drawing Title:
Padel Centre Extension

Subtitle:
PROPOSED NEW ELEVATIONS

Status:
Consultation

Drawn: I C
Date: 4th September 2025
Project: P2401
Scale:

1:100 @ A1

Drawing Number:
P/2401/06

Revision:
A