




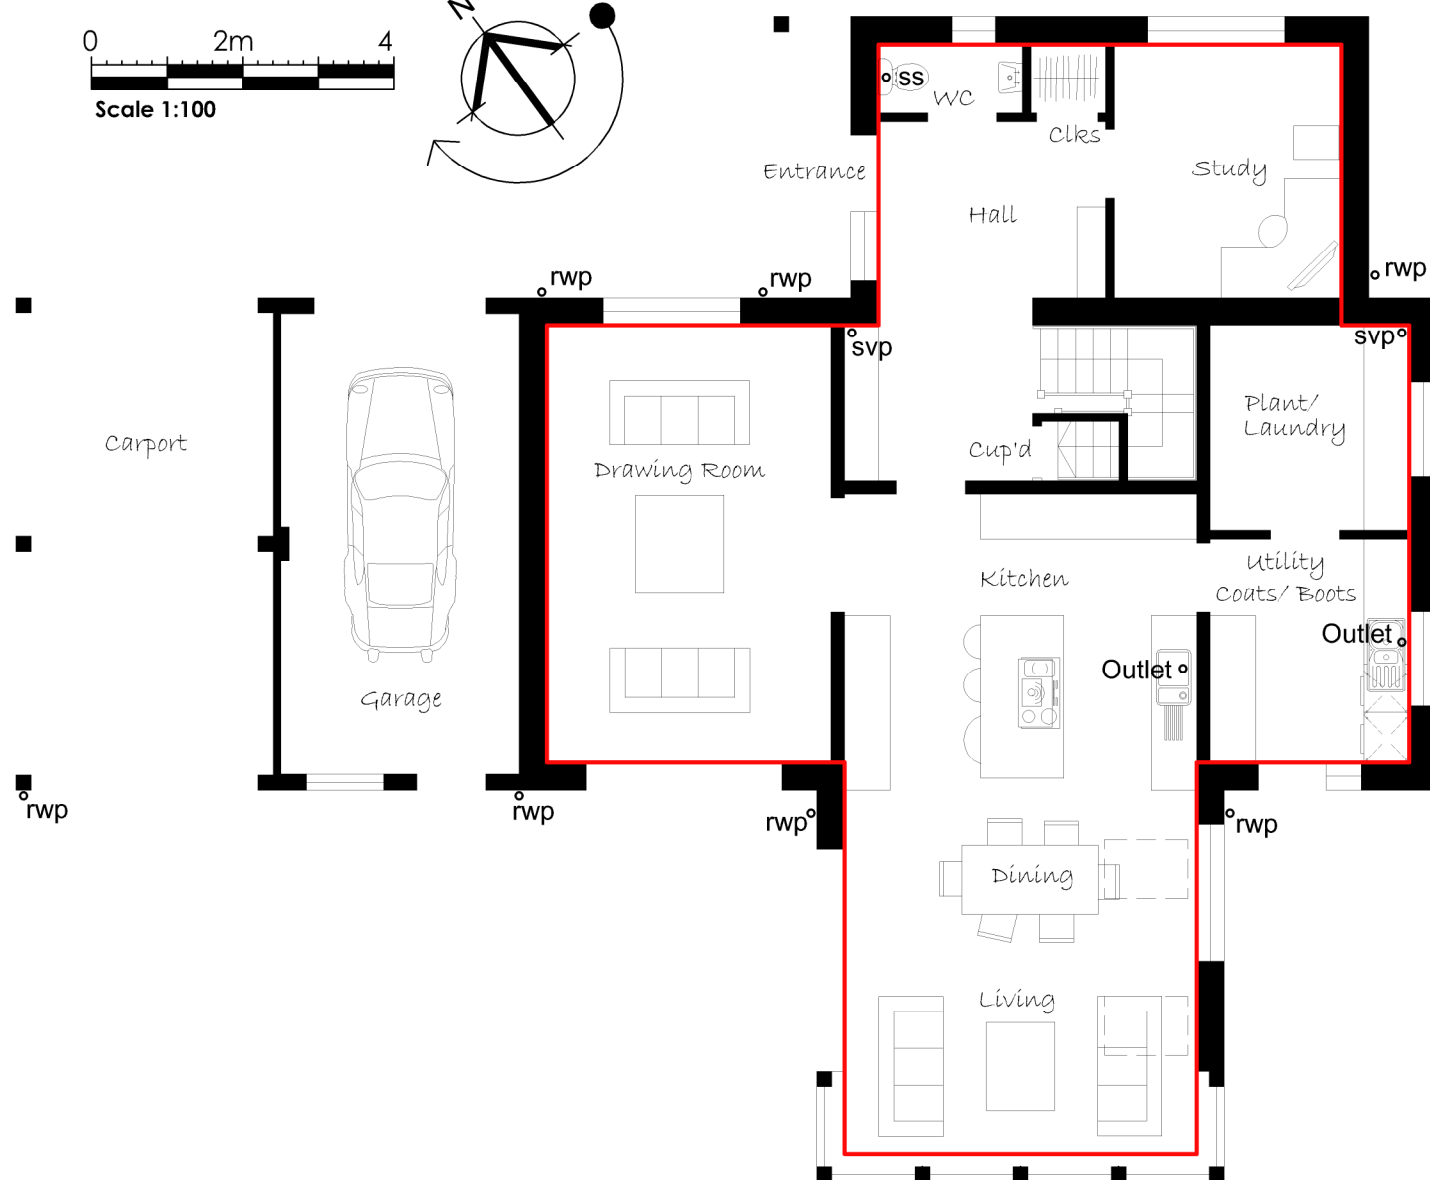

Proposed First Floor Plan (GIA 112sqm)

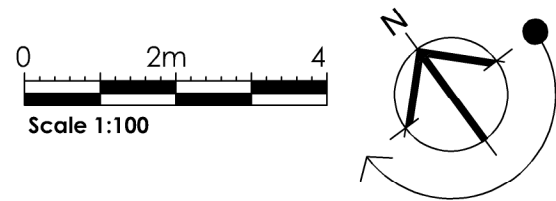

Proposed First Floor Plan (GIA 86sqm)

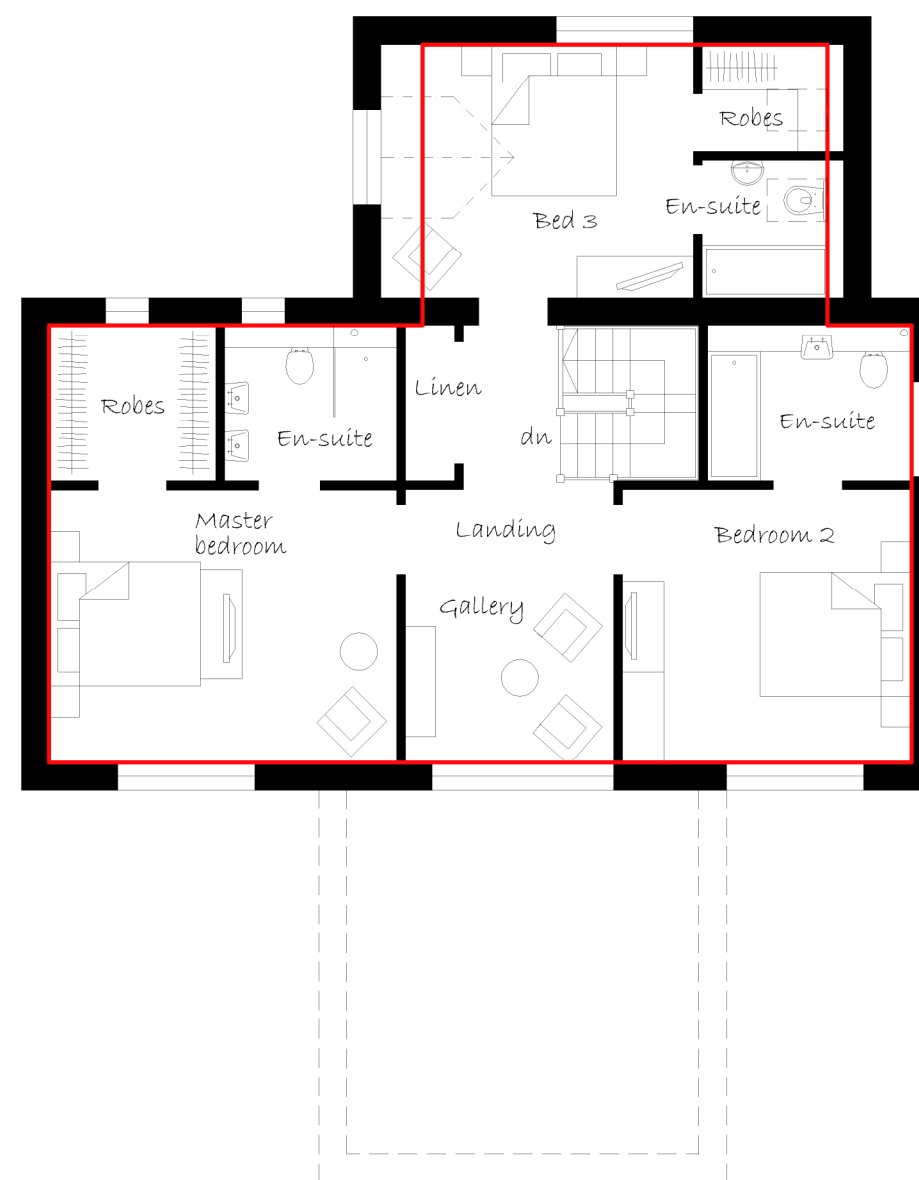

[www.lsarchitecturaldesign.co.uk](http://www.lsarchitecturaldesign.co.uk)  
07768 808268  
[lsarchitecturaldesign@outlook.com](mailto:lsarchitecturaldesign@outlook.com)

This drawing is copyright of LS Architectural Design and may not be copied or reproduced without permission.  
Figured dimensions are to be taken in preference to scaled dimensions.  
Large scale drawings to have preference to small scale drawings.

Client  
Catherine Pullan

Project Address  
Land adjacent Chivers,  
Winterbourne Bassett, SN4  
9QD

Title  
Plot 2\_Proposed Ground and First  
Floor Plans  
Project Name  
2 New Dwellings\_Winterbourne Bassett

| Scale    | PG Size    | Drawn      | Date     |
|----------|------------|------------|----------|
| 1:100    | A3         | LRS        | 24/10/25 |
| Status   | Project No | Drawing No | Rev      |
| Planning | 2003       | P105       |          |