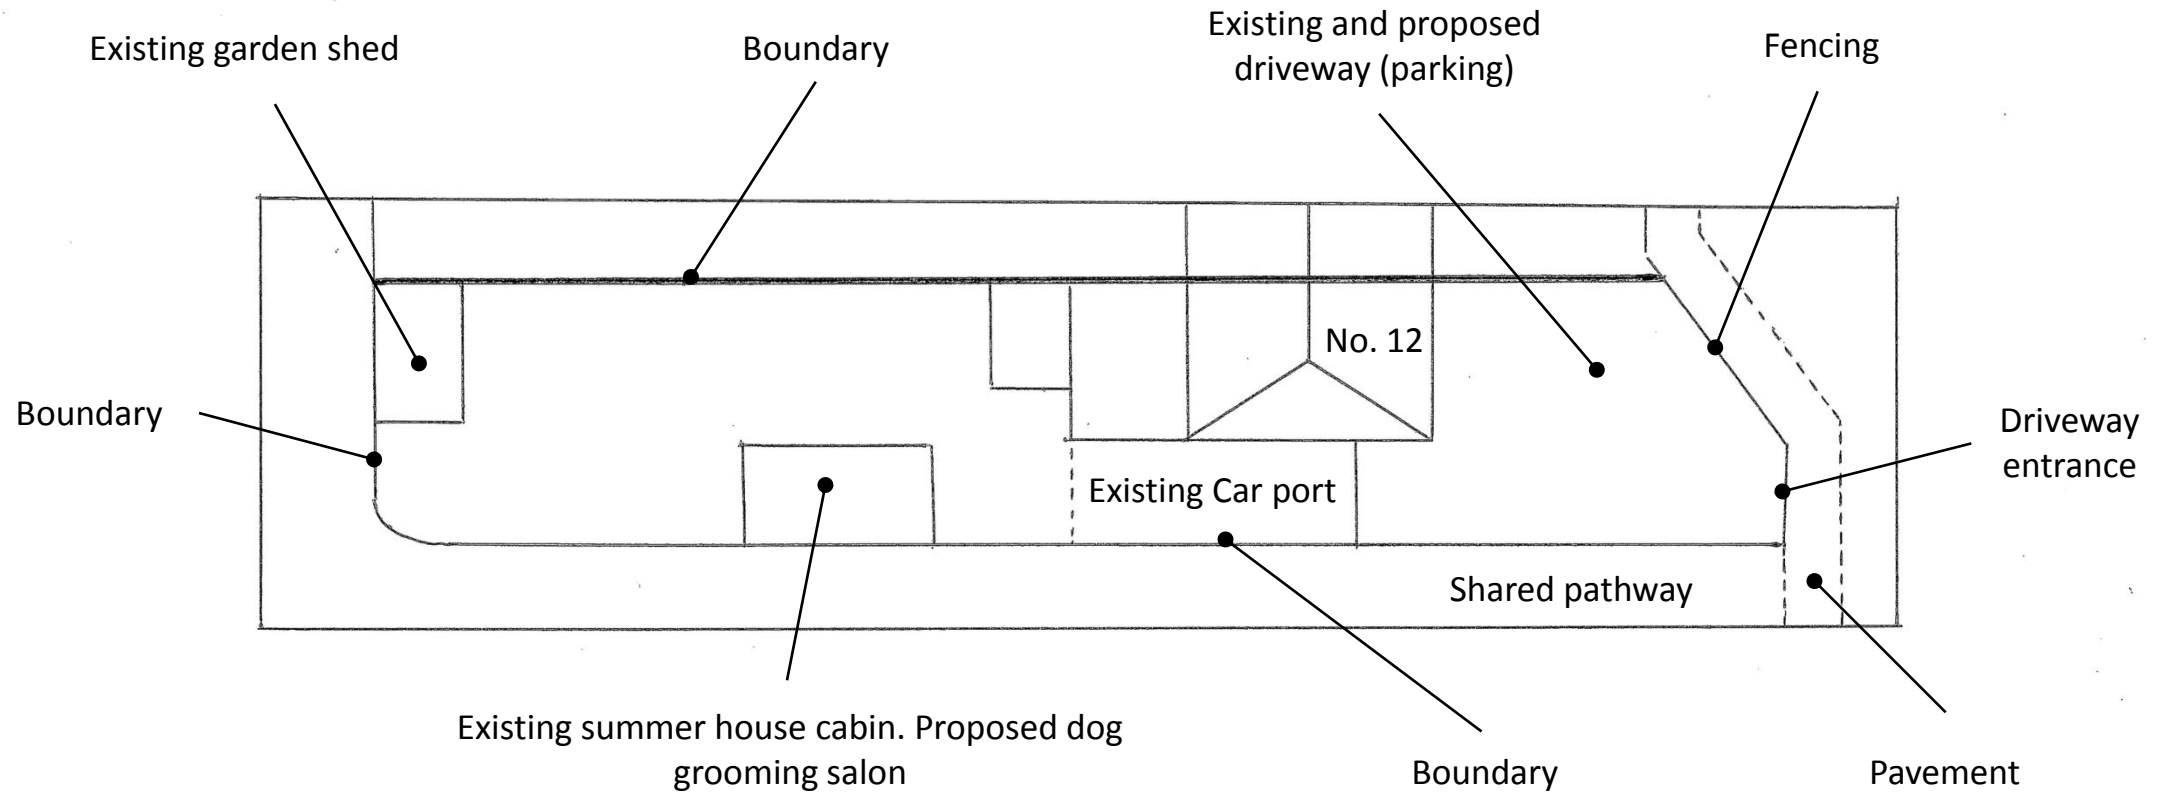


Scale 1:200 @ A4

Name - Existing and proposed site plan

Address - 12 Whiterow Park, Trowbridge, Wiltshire, BA14 0EG

Proposal - Change of use of summer house to dog grooming salon

Date drawn - 02.11.25

DWG No. - DWG001