



SIGN 01

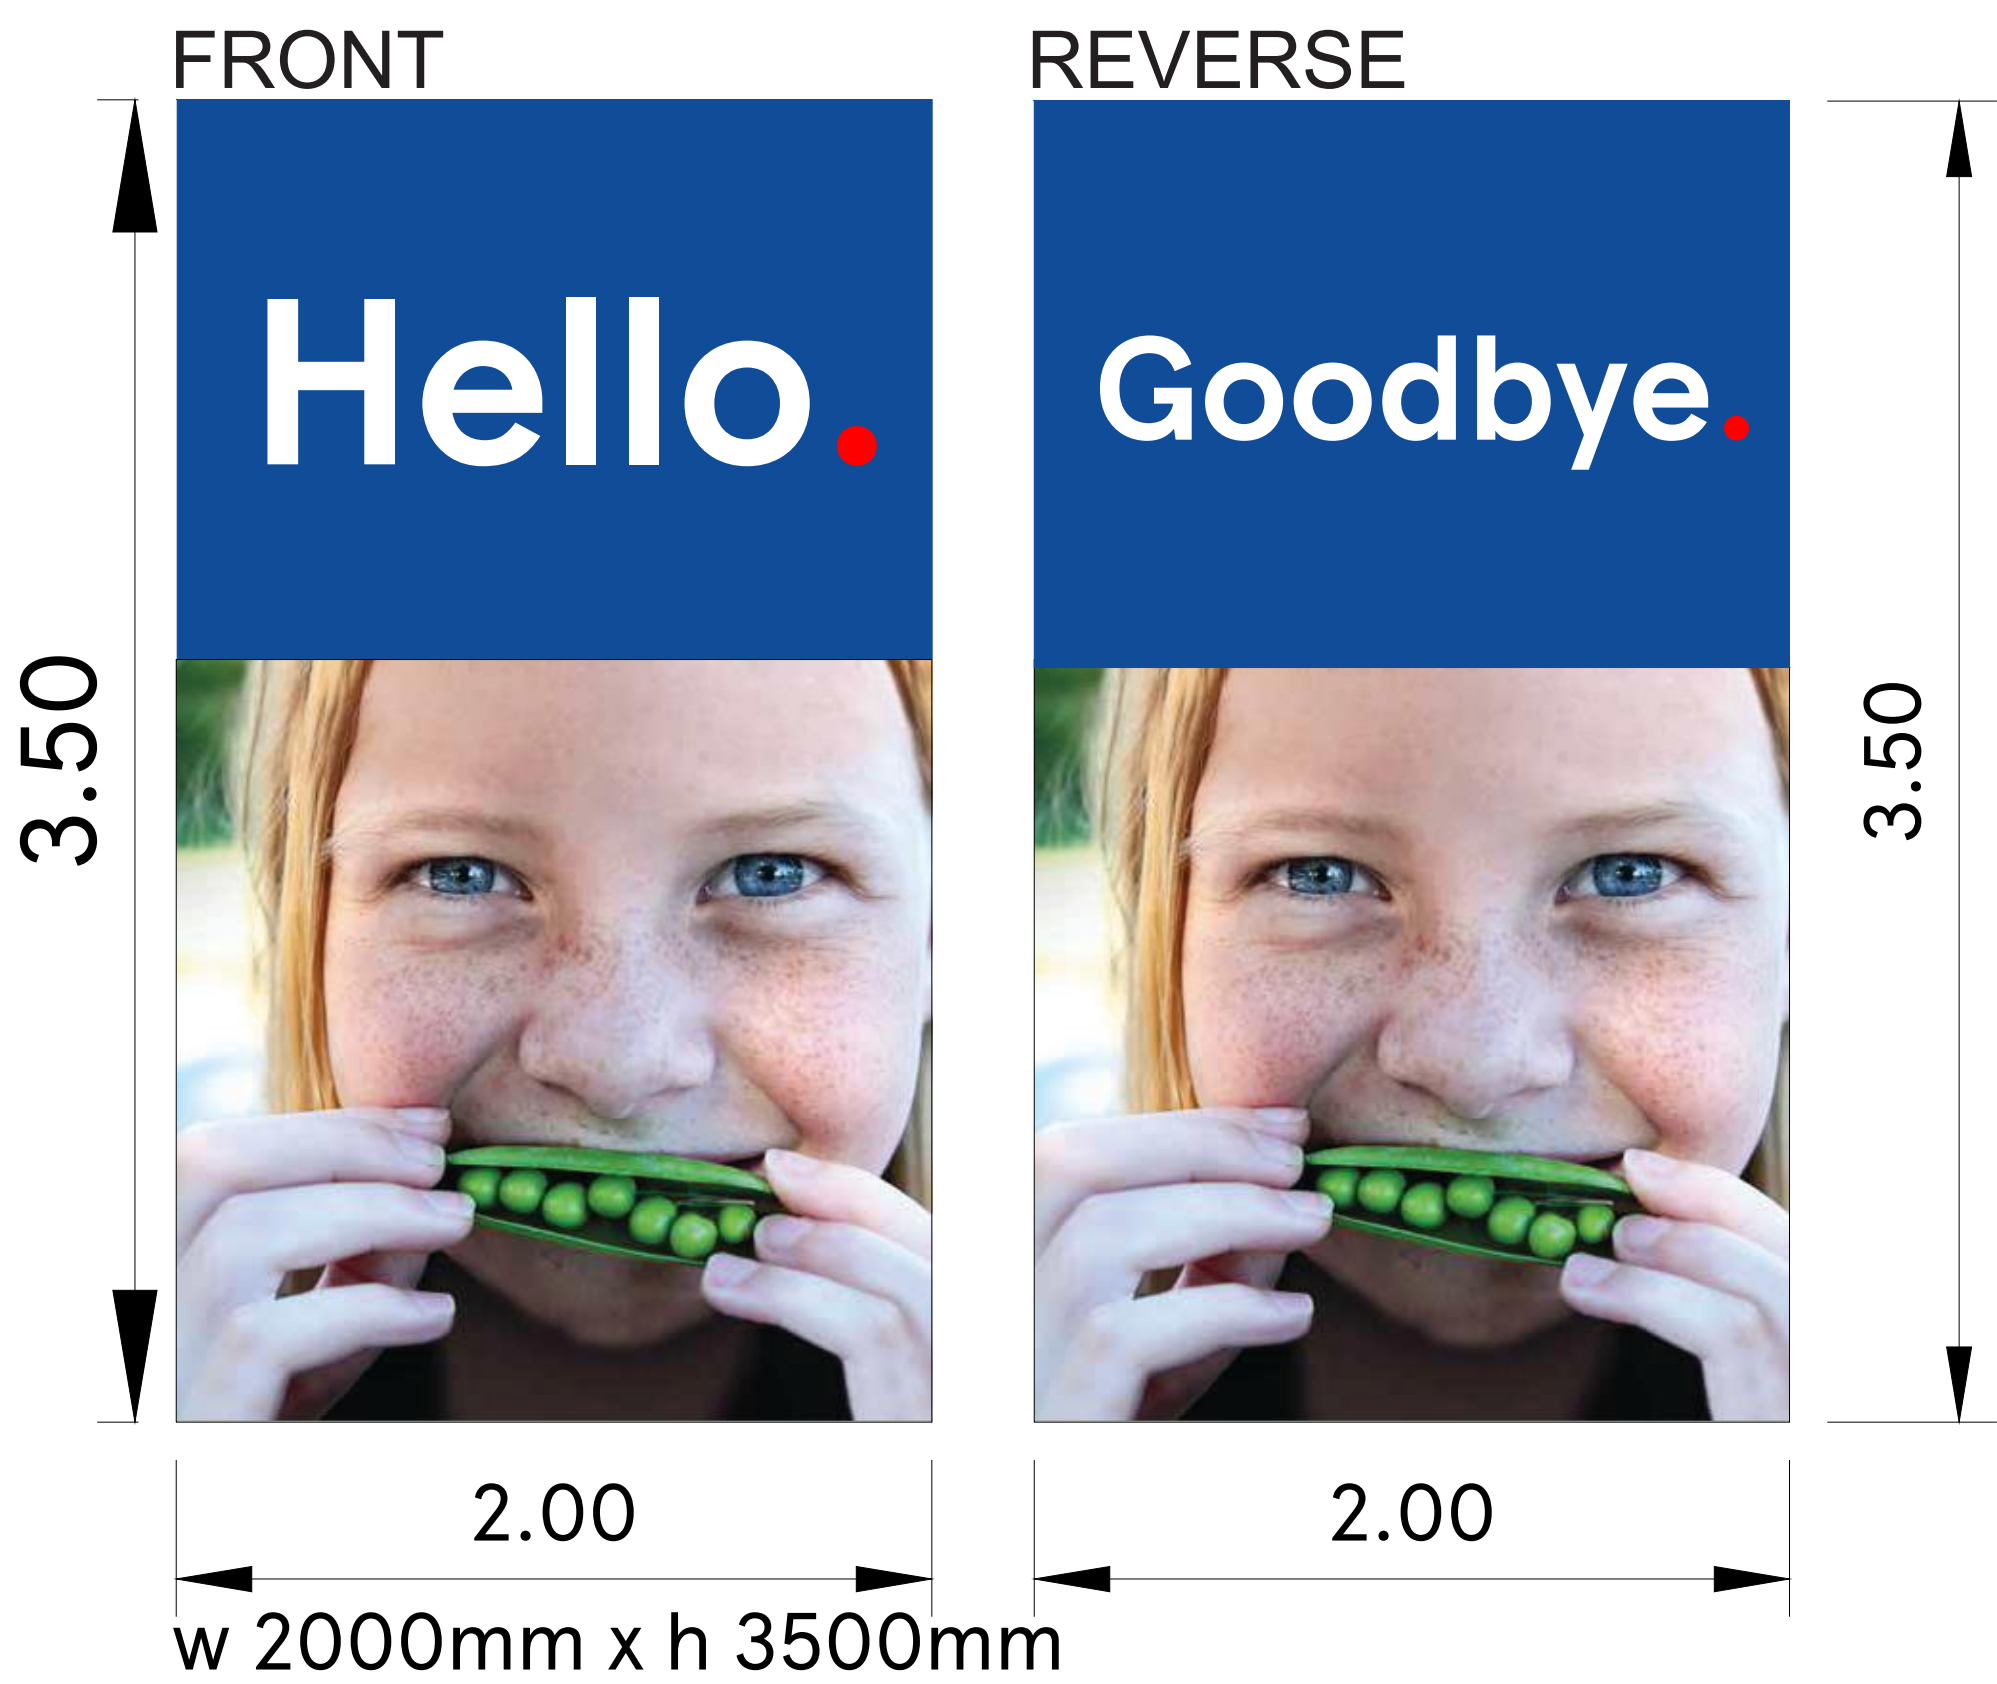


CAR PARK TOTEM X1
2000mm x 3500mm new
ACM panels with digitally
printed self adhesive
applied to face. Panels
fitted to new framework.

SIGN 03

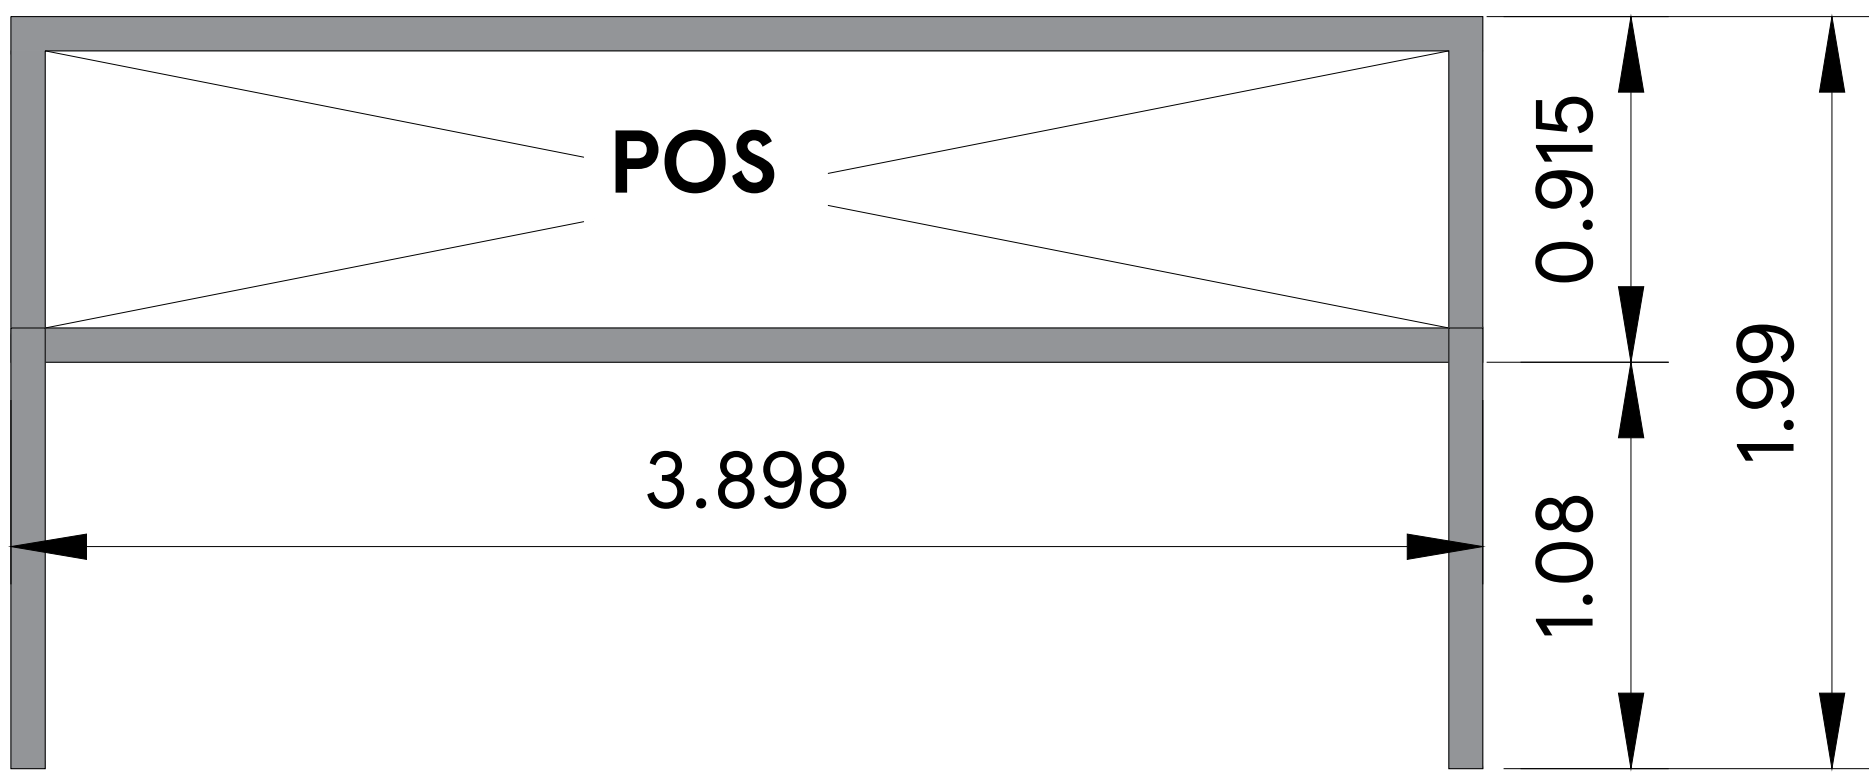

BANNER FRAME X1
3898x915mm
New banner frame to be
installed onto 2no posts.
Single sided.

SIGN 04

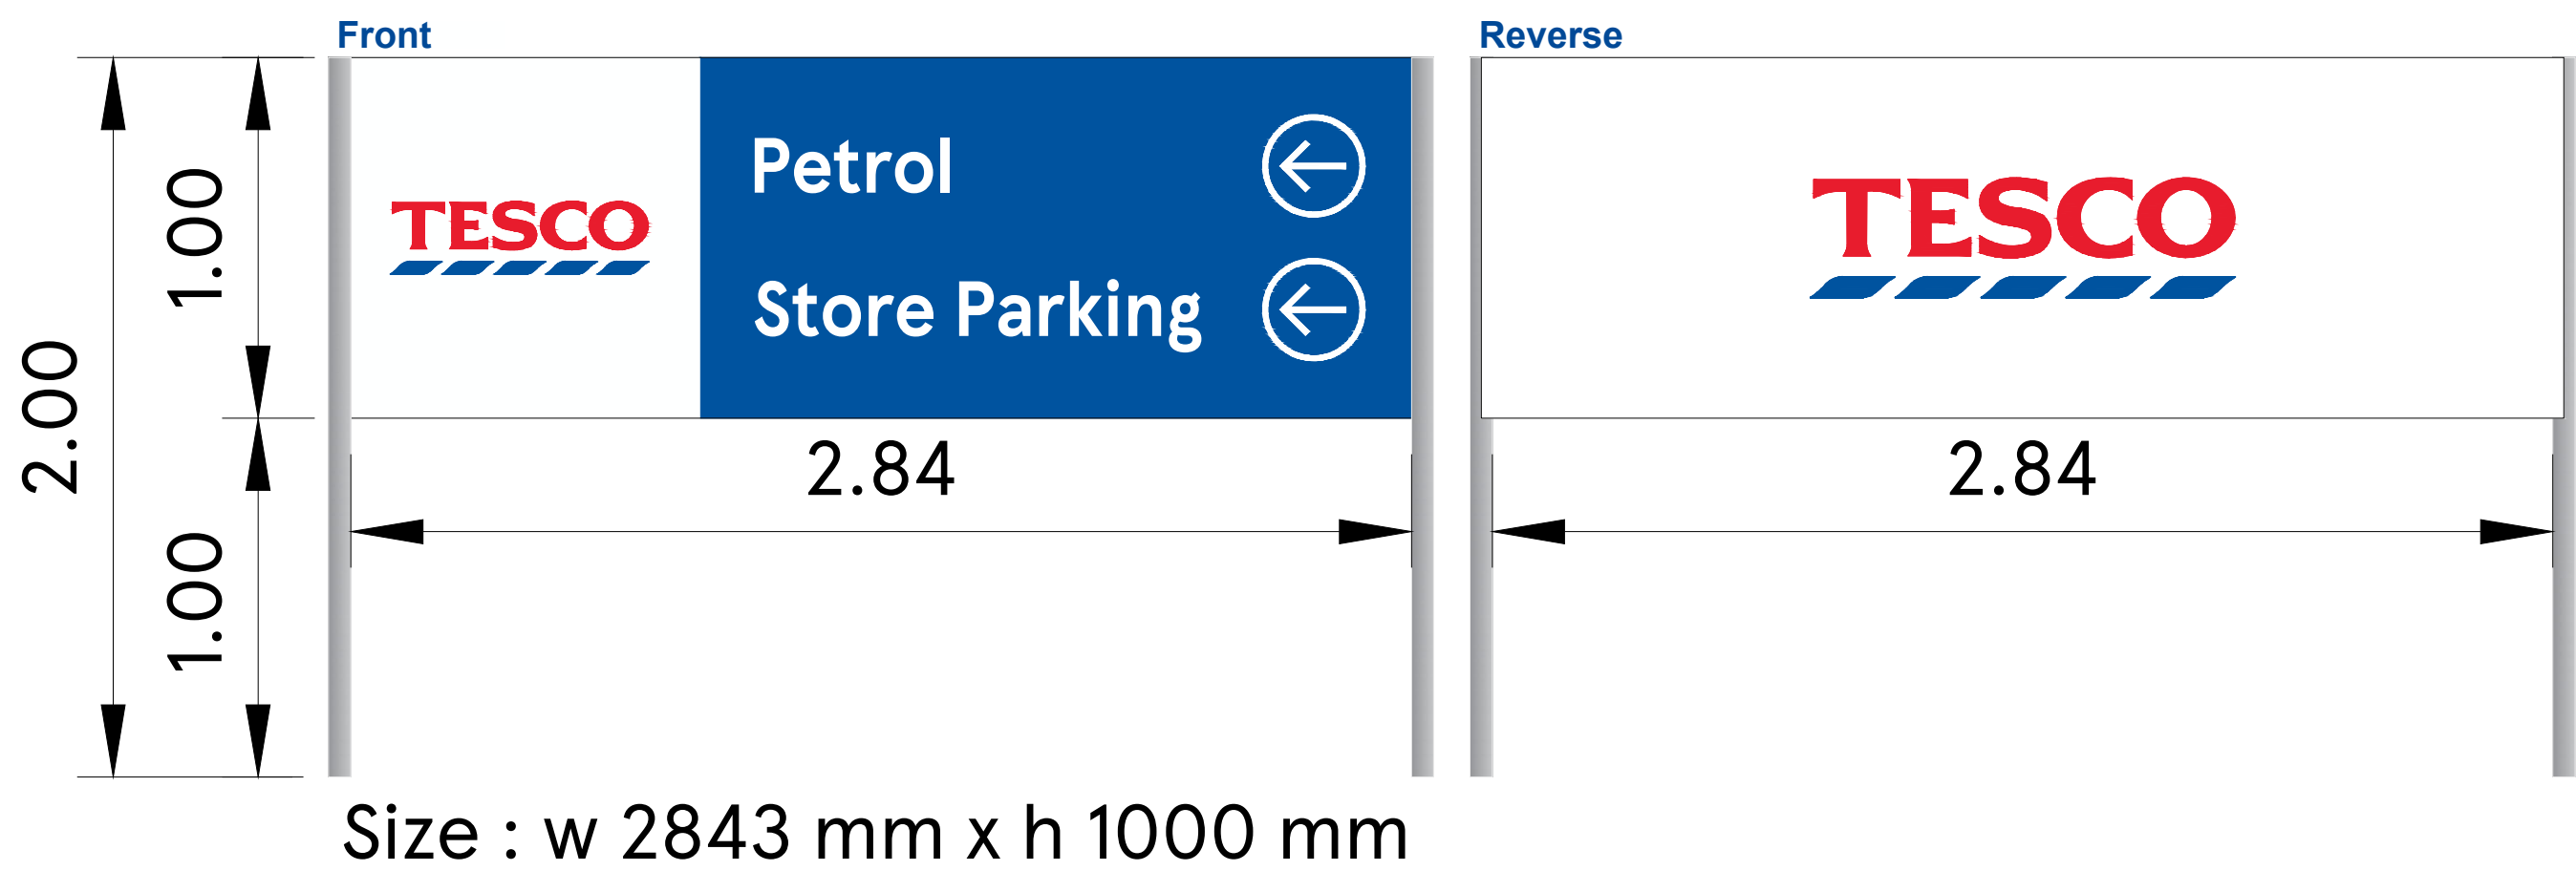


NEW PANEL & POSTS X1
2843mm x 1000mm
panels installed onto
new 2no. posts.
Double sided.

SIGN 02



NEW PANEL AND POST X1
800mm x 700mm panel
installed onto new
post. Single sided.

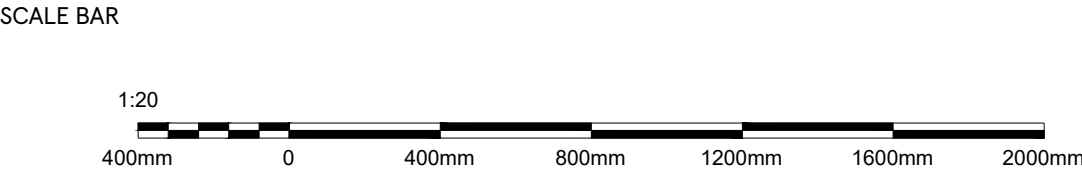

DRAWING NO 03_4445_03A	STORE TYPE SUPERSTORE	 FEASIBILITY PLANNING STORE PLANNING DEPARTMENT PROPERTY SERVICES HIGHWOODS BUILDING, KESTREAL WAY WELWYN GARDEN CITY, HERTFORDSHIRE, AL7 1GB UK TELEPHONE : 01707 395150 THE COPYRIGHT AND ALL OTHER RIGHTS IN AND RELATING TO THIS PUBLICATION BELONG TO AND ARE THE SOLE PROPERTY OF TESCO STORES LIMITED. ALL RIGHTS ARE RESERVED. NEITHER THE WHOLE NOR ANY PART OF THIS PUBLICATION MAY BE REPRODUCED OR TRANSMITTED IN ANY FORM OR BY ANY ELECTRONIC OR MECHANICAL MEANS INCLUDING PHOTOCOPYING AND RECORDING OR FROM ANY RETRIEVAL SYSTEM WITHOUT THE PRIOR WRITTEN LICENCE FROM THE OWNER. ©1997 TESCO STORES LIMITED
SCALE 1:20@A1	DATE 22.01.2026	
CHECKED BY -	CONTENT PROPOSED SITE PLAN	
DRAWN BY ANUSHA RAMAKRISHNA		