



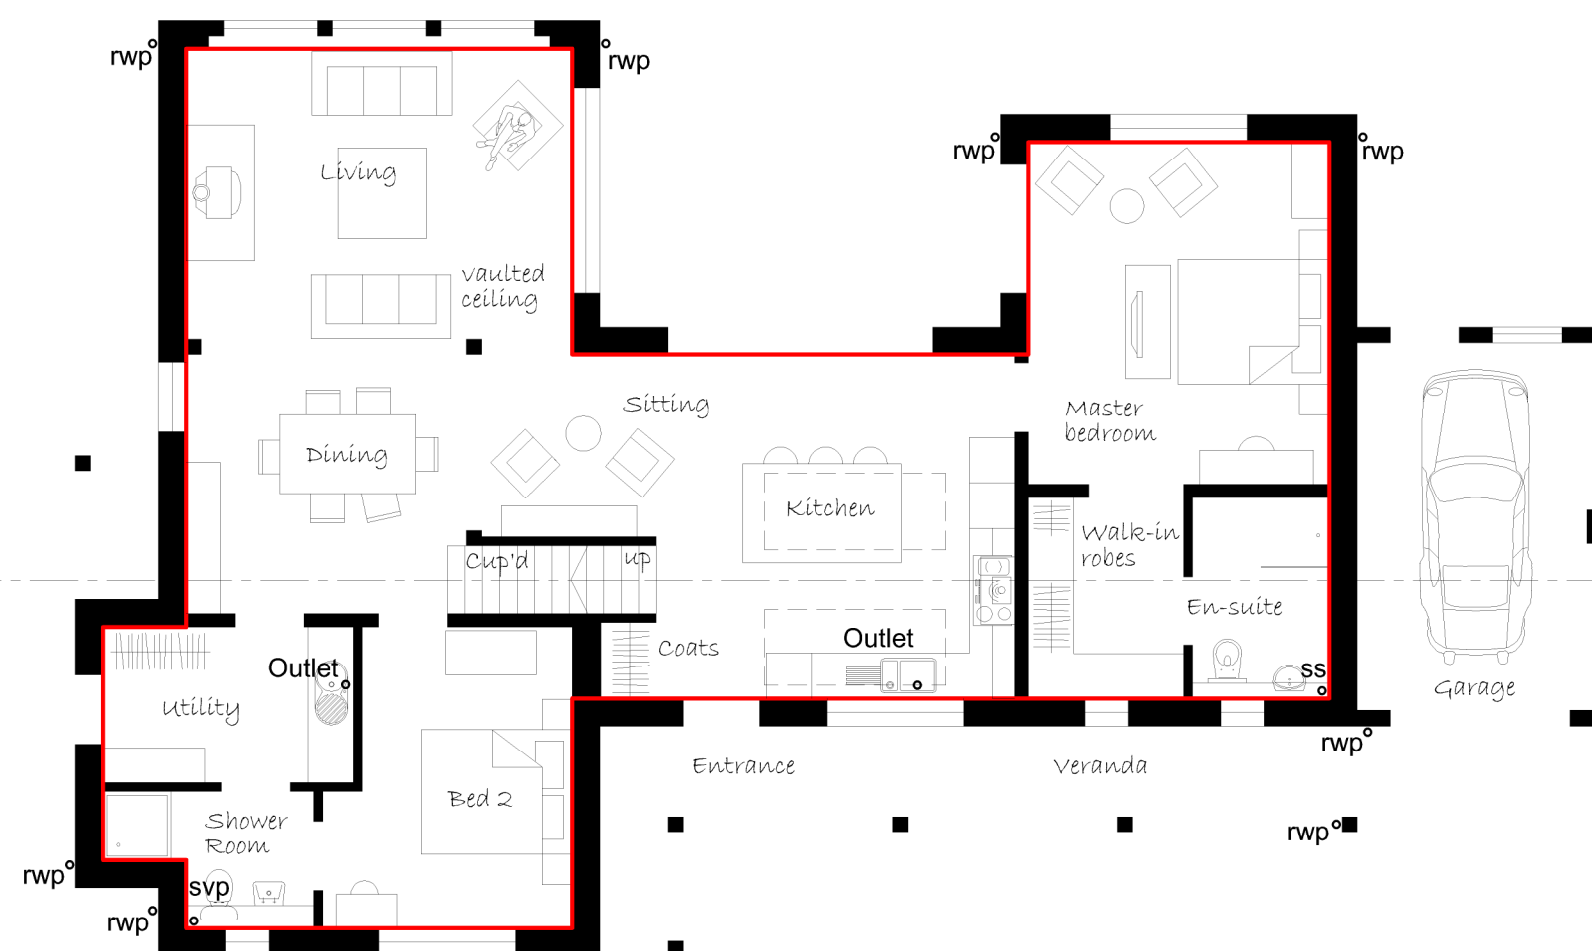

Proposed Ground Floor Plan (GIA 119sqm)

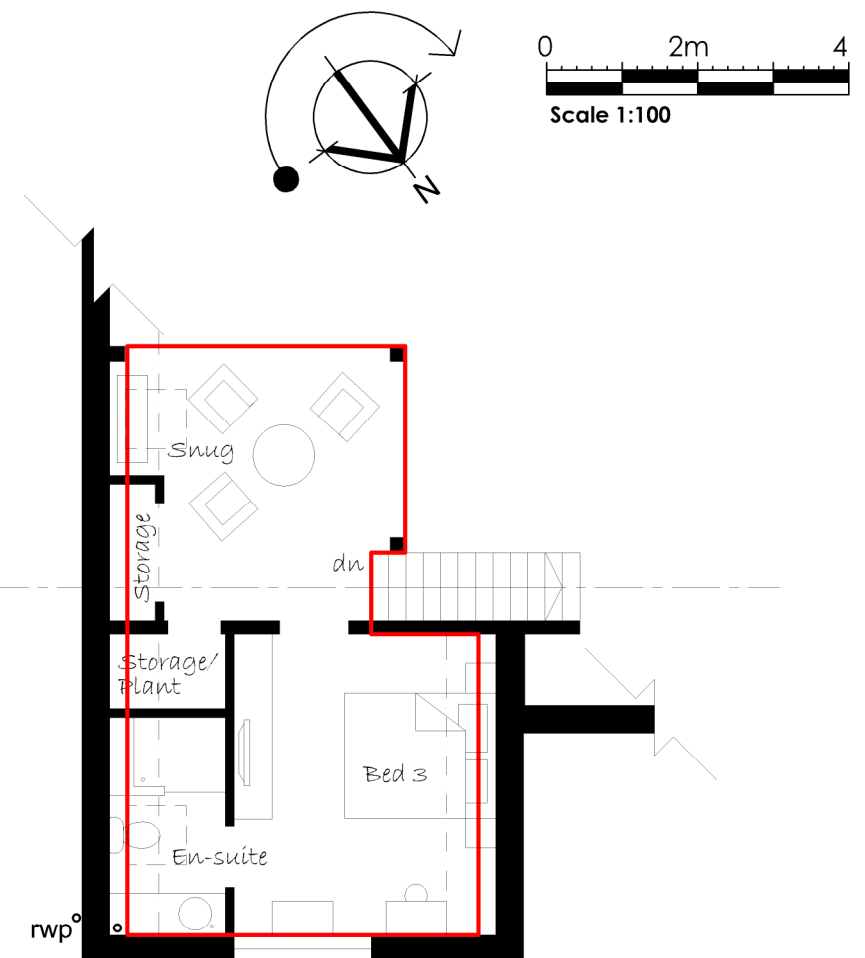

Proposed First Floor Plan (GIA 32sqm)



www.lsarchitecturaldesign.co.uk
 07768 808268
lsarchitecturaldesign@outlook.com

This drawing is copyright of LS Architectural Design and may not be copied or reproduced without permission.
 Figured dimensions are to be taken in preference to scaled dimensions.
 Large scale drawings to have preference to small scale drawings.

Client
 Catherine Pullan

Project Address
 Land adjacent Chivers,
 Winterbourne Bassett, SN4
 9QD

Title
 Plot 1_Proposed Ground and First
 Floor Plans
 Project Name
 2 New Dwellings_Winterbourne Bassett

Scale	PG Size	Drawn	Date
1:100	A3	LRS	24/10/25
Status	Project No	Drawing No	Rev
Planning	2003	P104	