




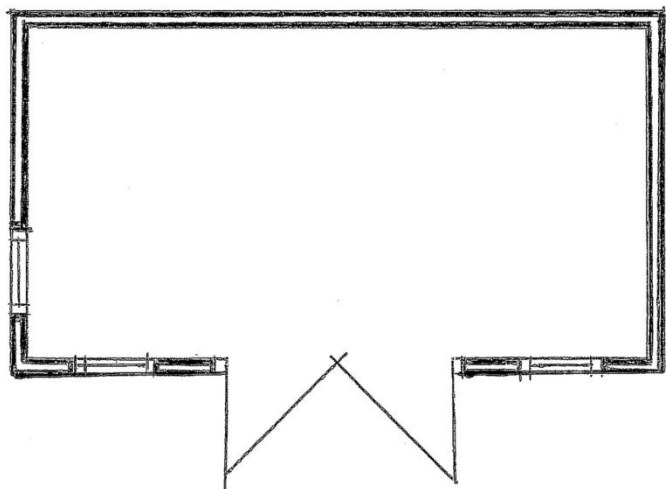


Plan

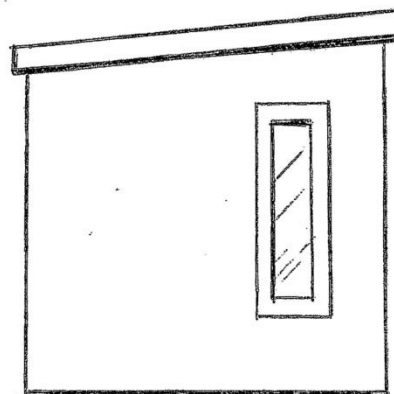


Left elevation

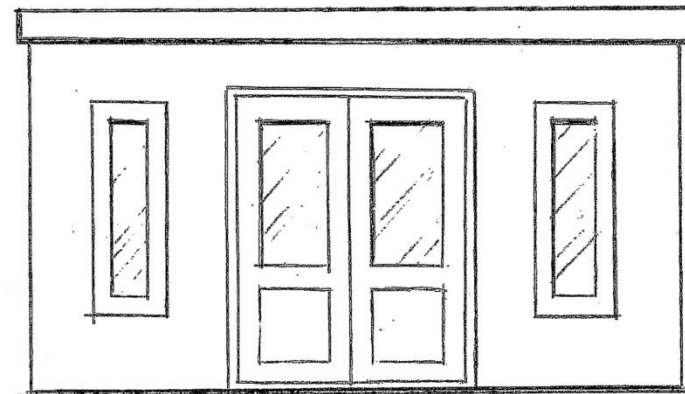

Front elevation

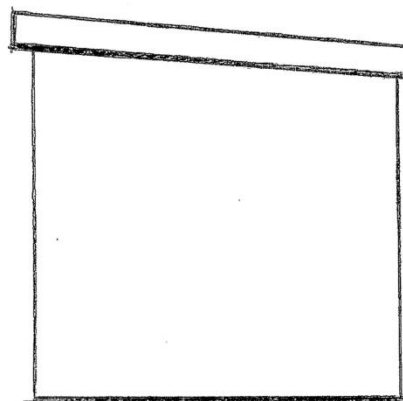

Right elevation

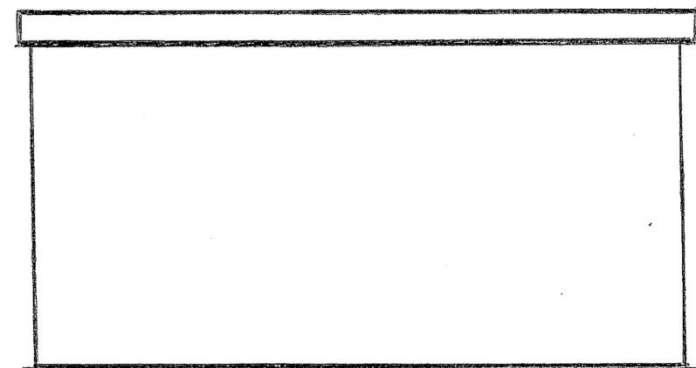

Rear elevation



Scale 1:50 @ A4

Name - Proposed cabin plans and elevations

Address - 12 Whiterow Park, Trowbridge, Wiltshire, BA14 0EG

Proposal - Change of use of summer house to dog grooming salon

Date drawn - 02.11.25

DWG No. - DWG002