




Plan View
scale 1:20

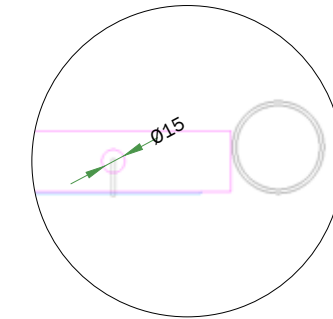

A Detail
scale 1:5

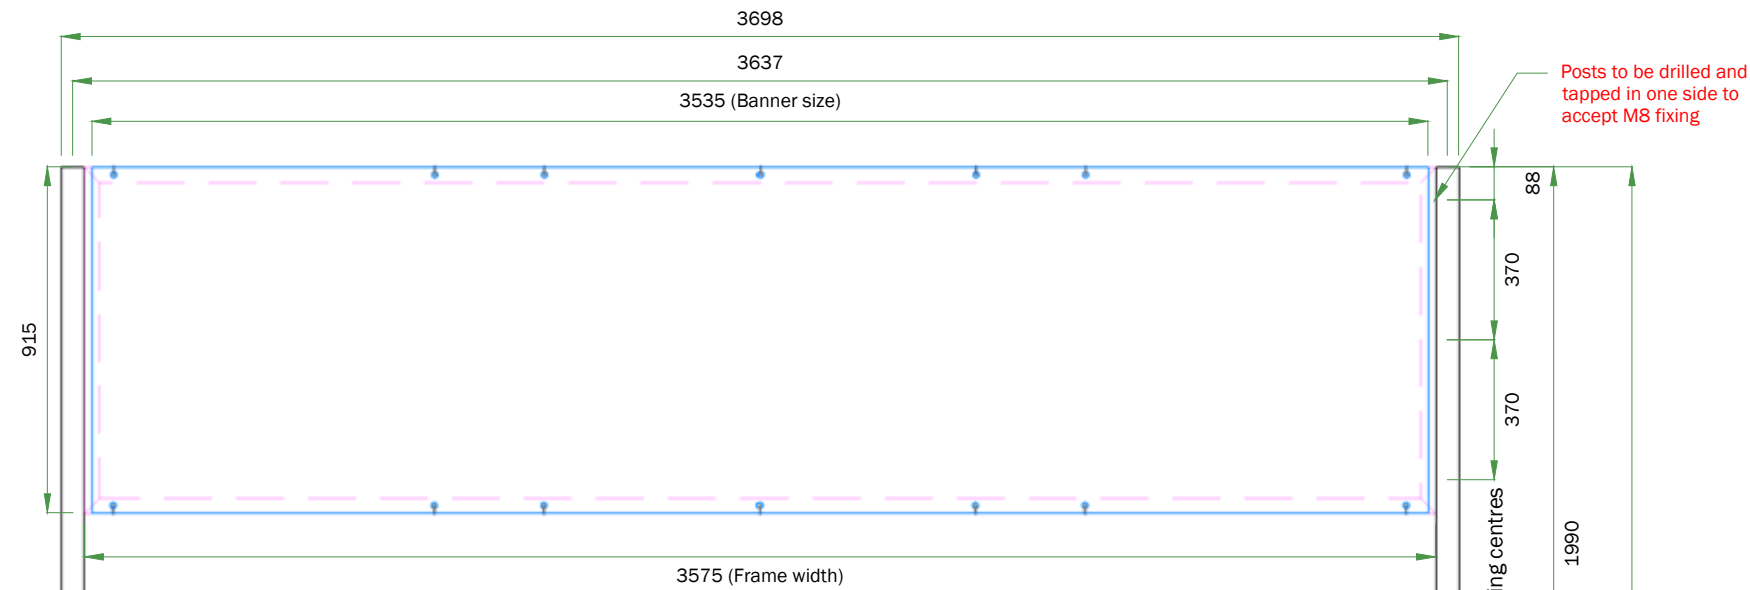

Front Elevation
scale 1:20

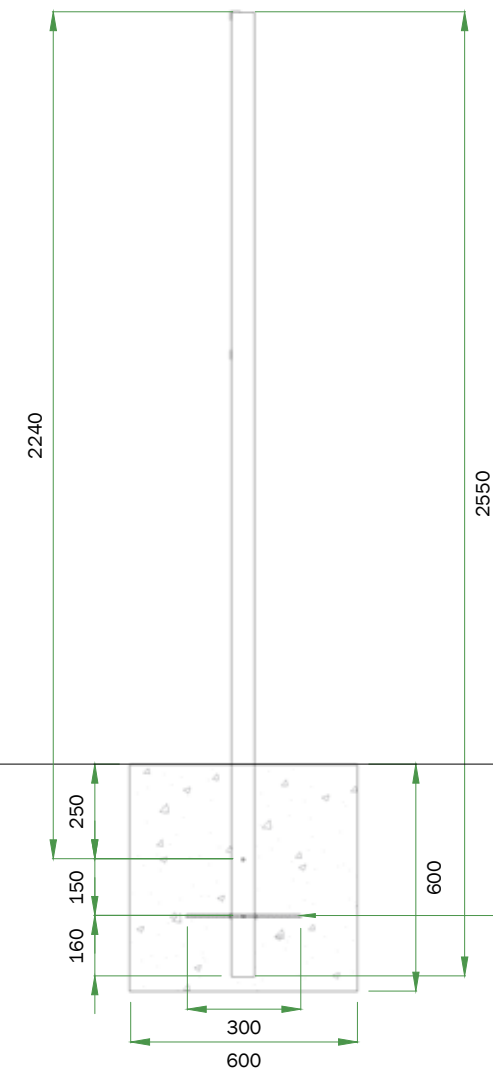

Side Elevation
scale 1:20

8 9



CLIENT :
TESCO
PROJECT :
COMPETITOR IMPACT
SITE REFERENCE :
CALNE

PRODUCT TYPE/DOCUMENT TITLE :
SITE SCHEDULE
PAGE TITLE :
BANNER FRAME DETAIL
DRAWING NO :
SS-TES-CALNE-4445-PLANNING_converted.9

PAGE :
9/13
BY: MB
SCALE @ A3 :
AS SHOWN

REV :
A
DATE :
14.01.26