


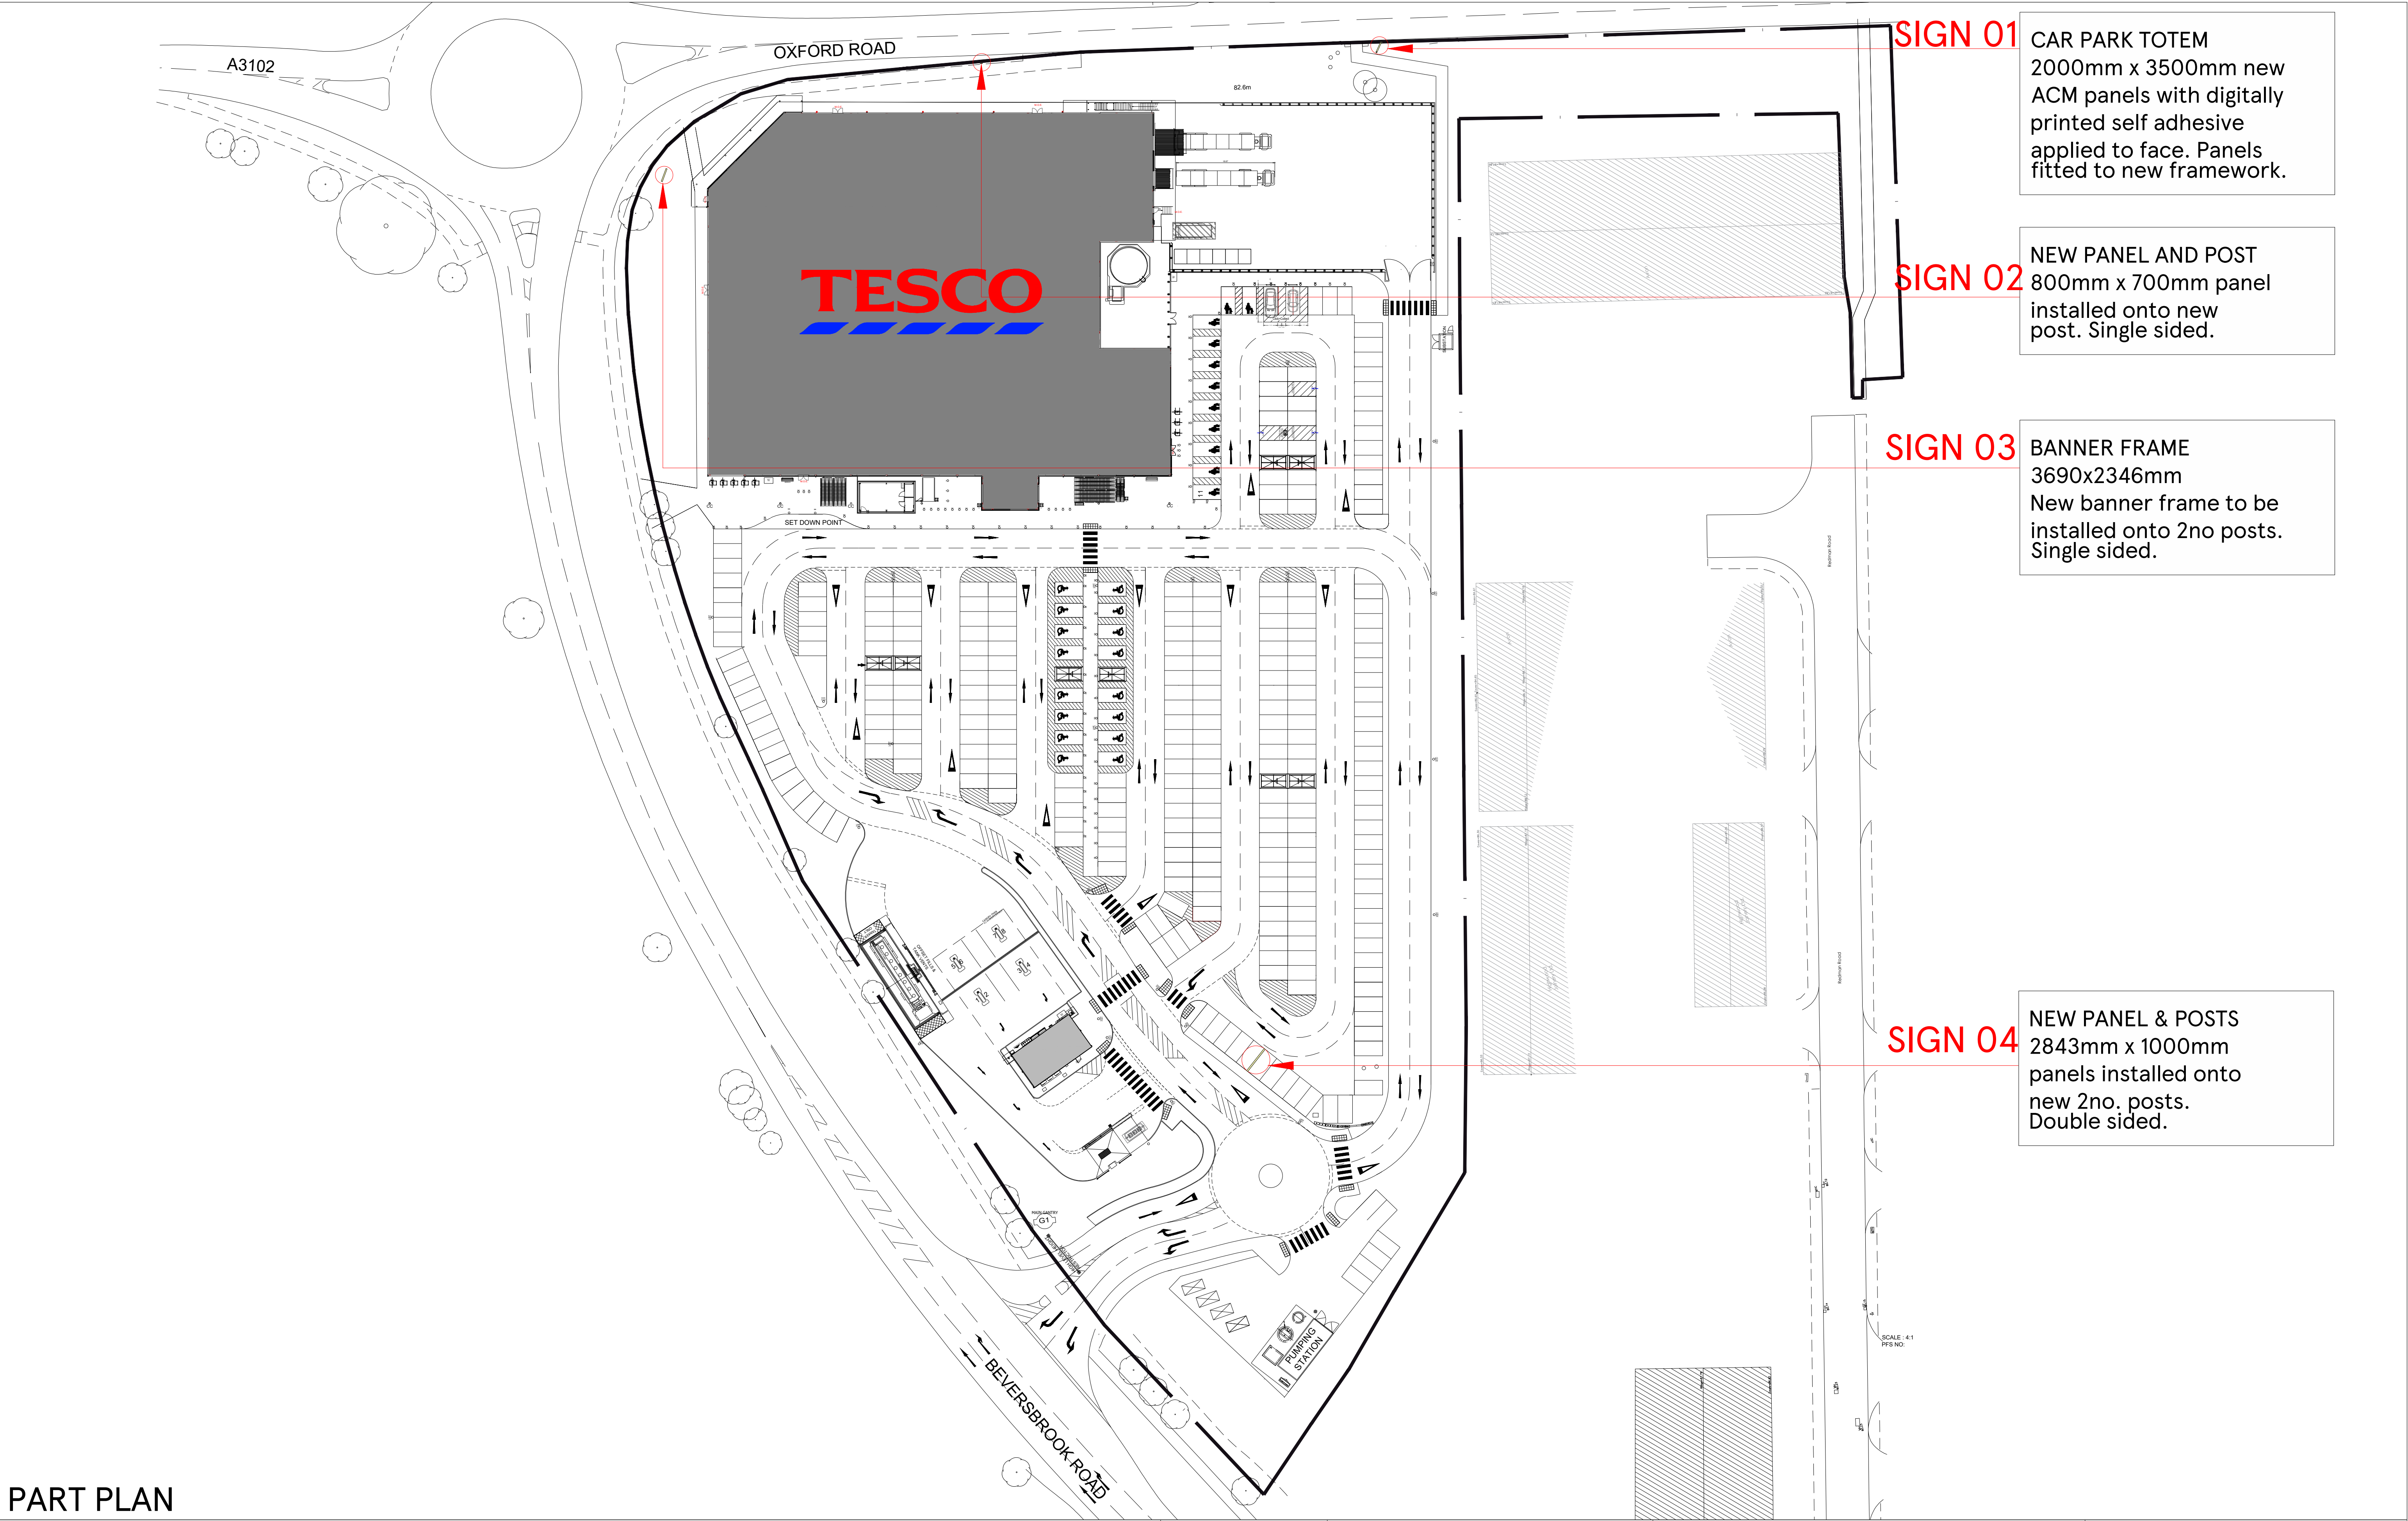



SIGN 01 CAR PARK TOTEM
2000mm x 3500mm new
ACM panels with digitally
printed self adhesive
applied to face. Panels
fitted to new framework.

SIGN 02 NEW PANEL AND POST
800mm x 700mm panel
installed onto new
post. Single sided.

SIGN 03 BANNER FRAME
3690x2346mm
New banner frame to be
installed onto 2no posts.
Single sided.

SIGN 04 NEW PANEL & POSTS
2843mm x 1000mm
panels installed onto
new 2no. posts.
Double sided.

PART PLAN

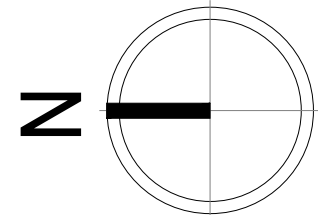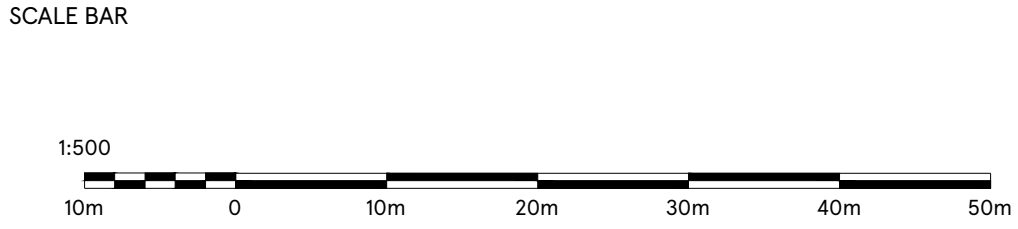

DRAWING NO 02_4445_02B	STORE TYPE SUPERSTORE	 FEASIBILITY PLANNING STORE PLANNING DEPARTMENT PROPERTY SERVICES HIGHWOODS BUILDING, KESTREL WAY WELWYN GARDEN CITY, HERTFORDSHIRE, AL7 1GB UK TELEPHONE : 01707 395150 THE COPYRIGHT AND ALL OTHER RIGHTS IN AND RELATING TO THIS PUBLICATION BELONG TO AND ARE THE SOLE PROPERTY OF TESCO STORES LIMITED ALL RIGHTS ARE RESERVED. NEITHER THE WHOLE NOR ANY PART OF THIS PUBLICATION MAY BE REPRODUCED OR TRANSMITTED IN ANY FORM OR BY ANY ELECTRONIC OR MECHANICAL MEANS INCLUDING PHOTOCOPYING AND RECORDING OR FROM ANY RETRIEVAL SYSTEM WITHOUT THE PRIOR WRITTEN LICENCE FROM THE OWNER. © 1997 TESCO STORES LIMITED
SCALE 1:500@A1	DATE 22.01.2026	
CHECKED BY -	STORE NAME CALNE	
DRAWN BY ANUSHA RAMAKRISHNA	CONTENT PROPOSED SITE PLAN	