


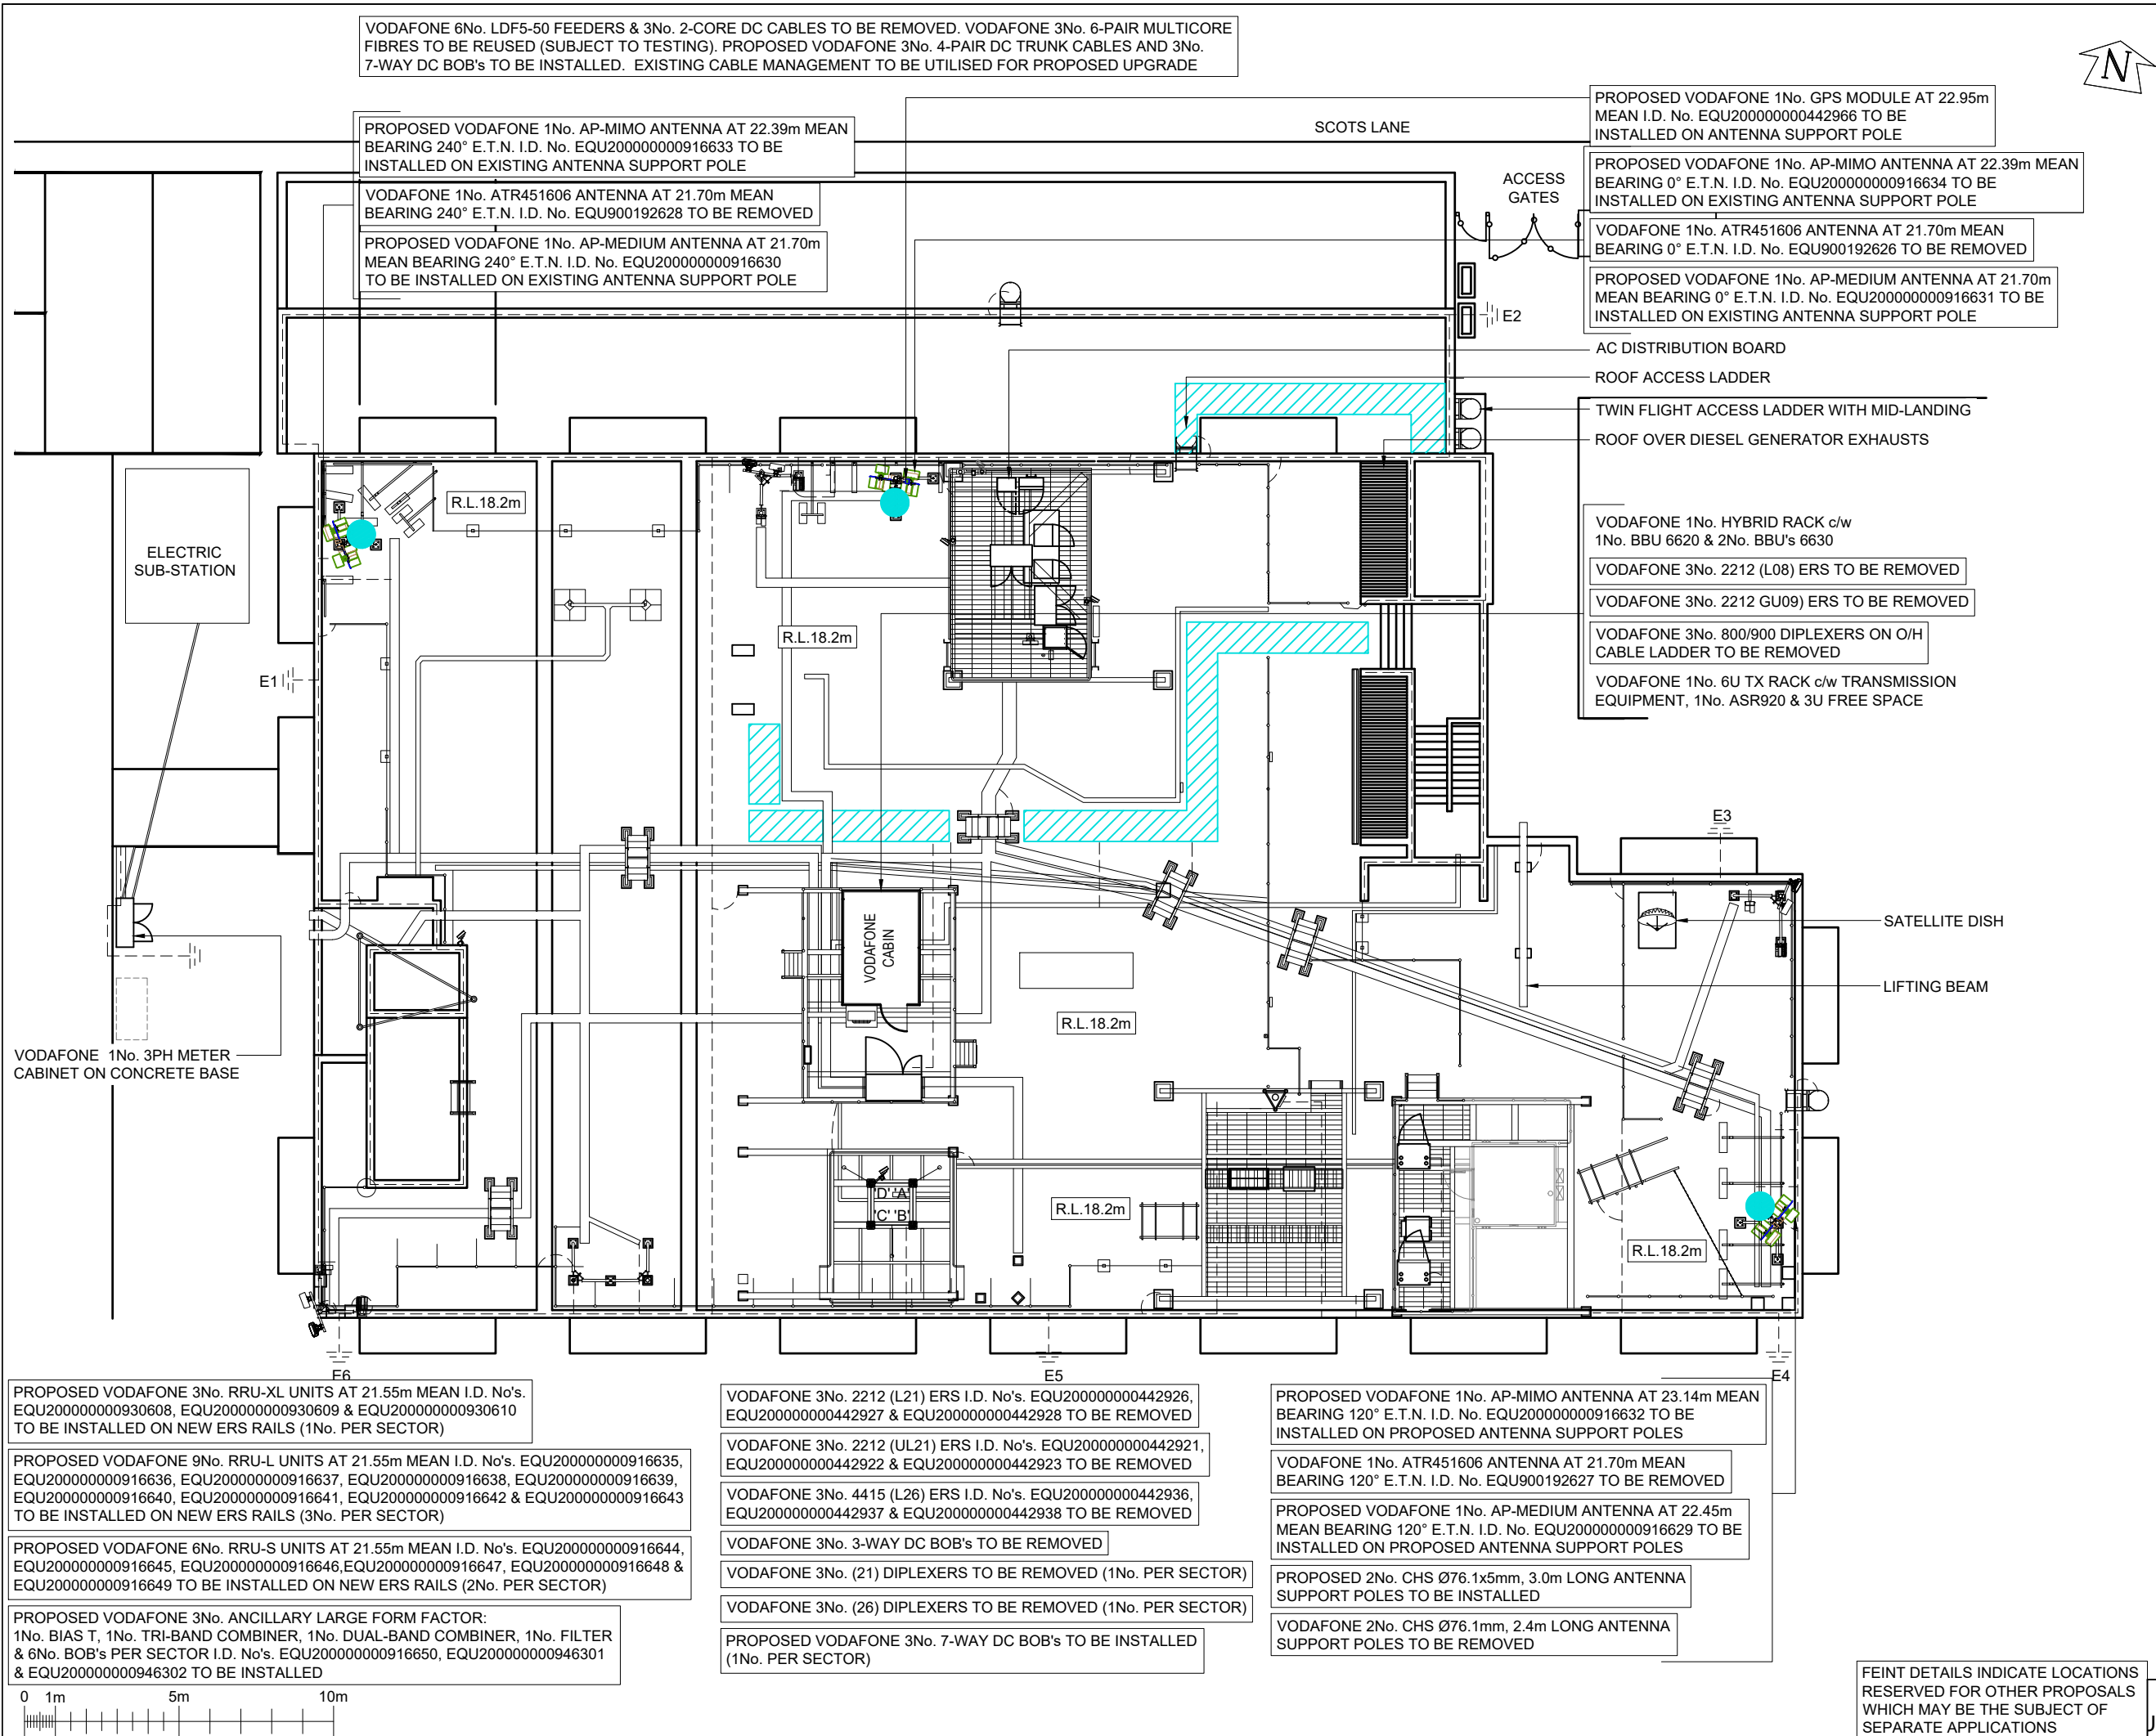

©2020 Cellnex

All rights reserved. No part of this publication may be reproduced, stored in a retrieval system or transmitted in any form or by any means (Electronic, Mechanical, Photocopying, Recording or otherwise), without the prior written consent of the Company.

NOTES

PROJECT No.

COL.MOD.UK.0006528

CSID

12812122

CSR

N/A

VFID

35621_33

CELL No.

35621_VF

BT SKYLINE No.

SP0055

A	COL.MOD.UK.0006528 PLANNING APPLICATION	19/11/25	ULC	ULC
ISS	REVISION	DATE	DRN	APP



CELLNEX UK
R+, 4TH FLOOR, 2 BLA GRAVE STREET, READING, RG1 1AZ
Tel. 020 4526 8553

SITE No

UK-WI-001346

SALISBURY ATE COMPLEX

SCOTS LANE

SALISBURY

WILTSHIRE

SP1 3TR

NGR

SU 14438 30201

OS GRID

414438 130201

TITLE

SITE PLAN

PLANNING APPLICATION

VODAFONE

SCALE

1:200

DRAWN	ULC	19/11/25
APPROVED	ULC	19/11/25

DRG No.

Sheet 1 of 1

Rev

JK-WI-001346-04-110-MD047

A

FEINT DETAILS INDICATE LOCATIONS RESERVED FOR OTHER PROPOSALS WHICH MAY BE THE SUBJECT OF SEPARATE APPLICATIONS

A3