


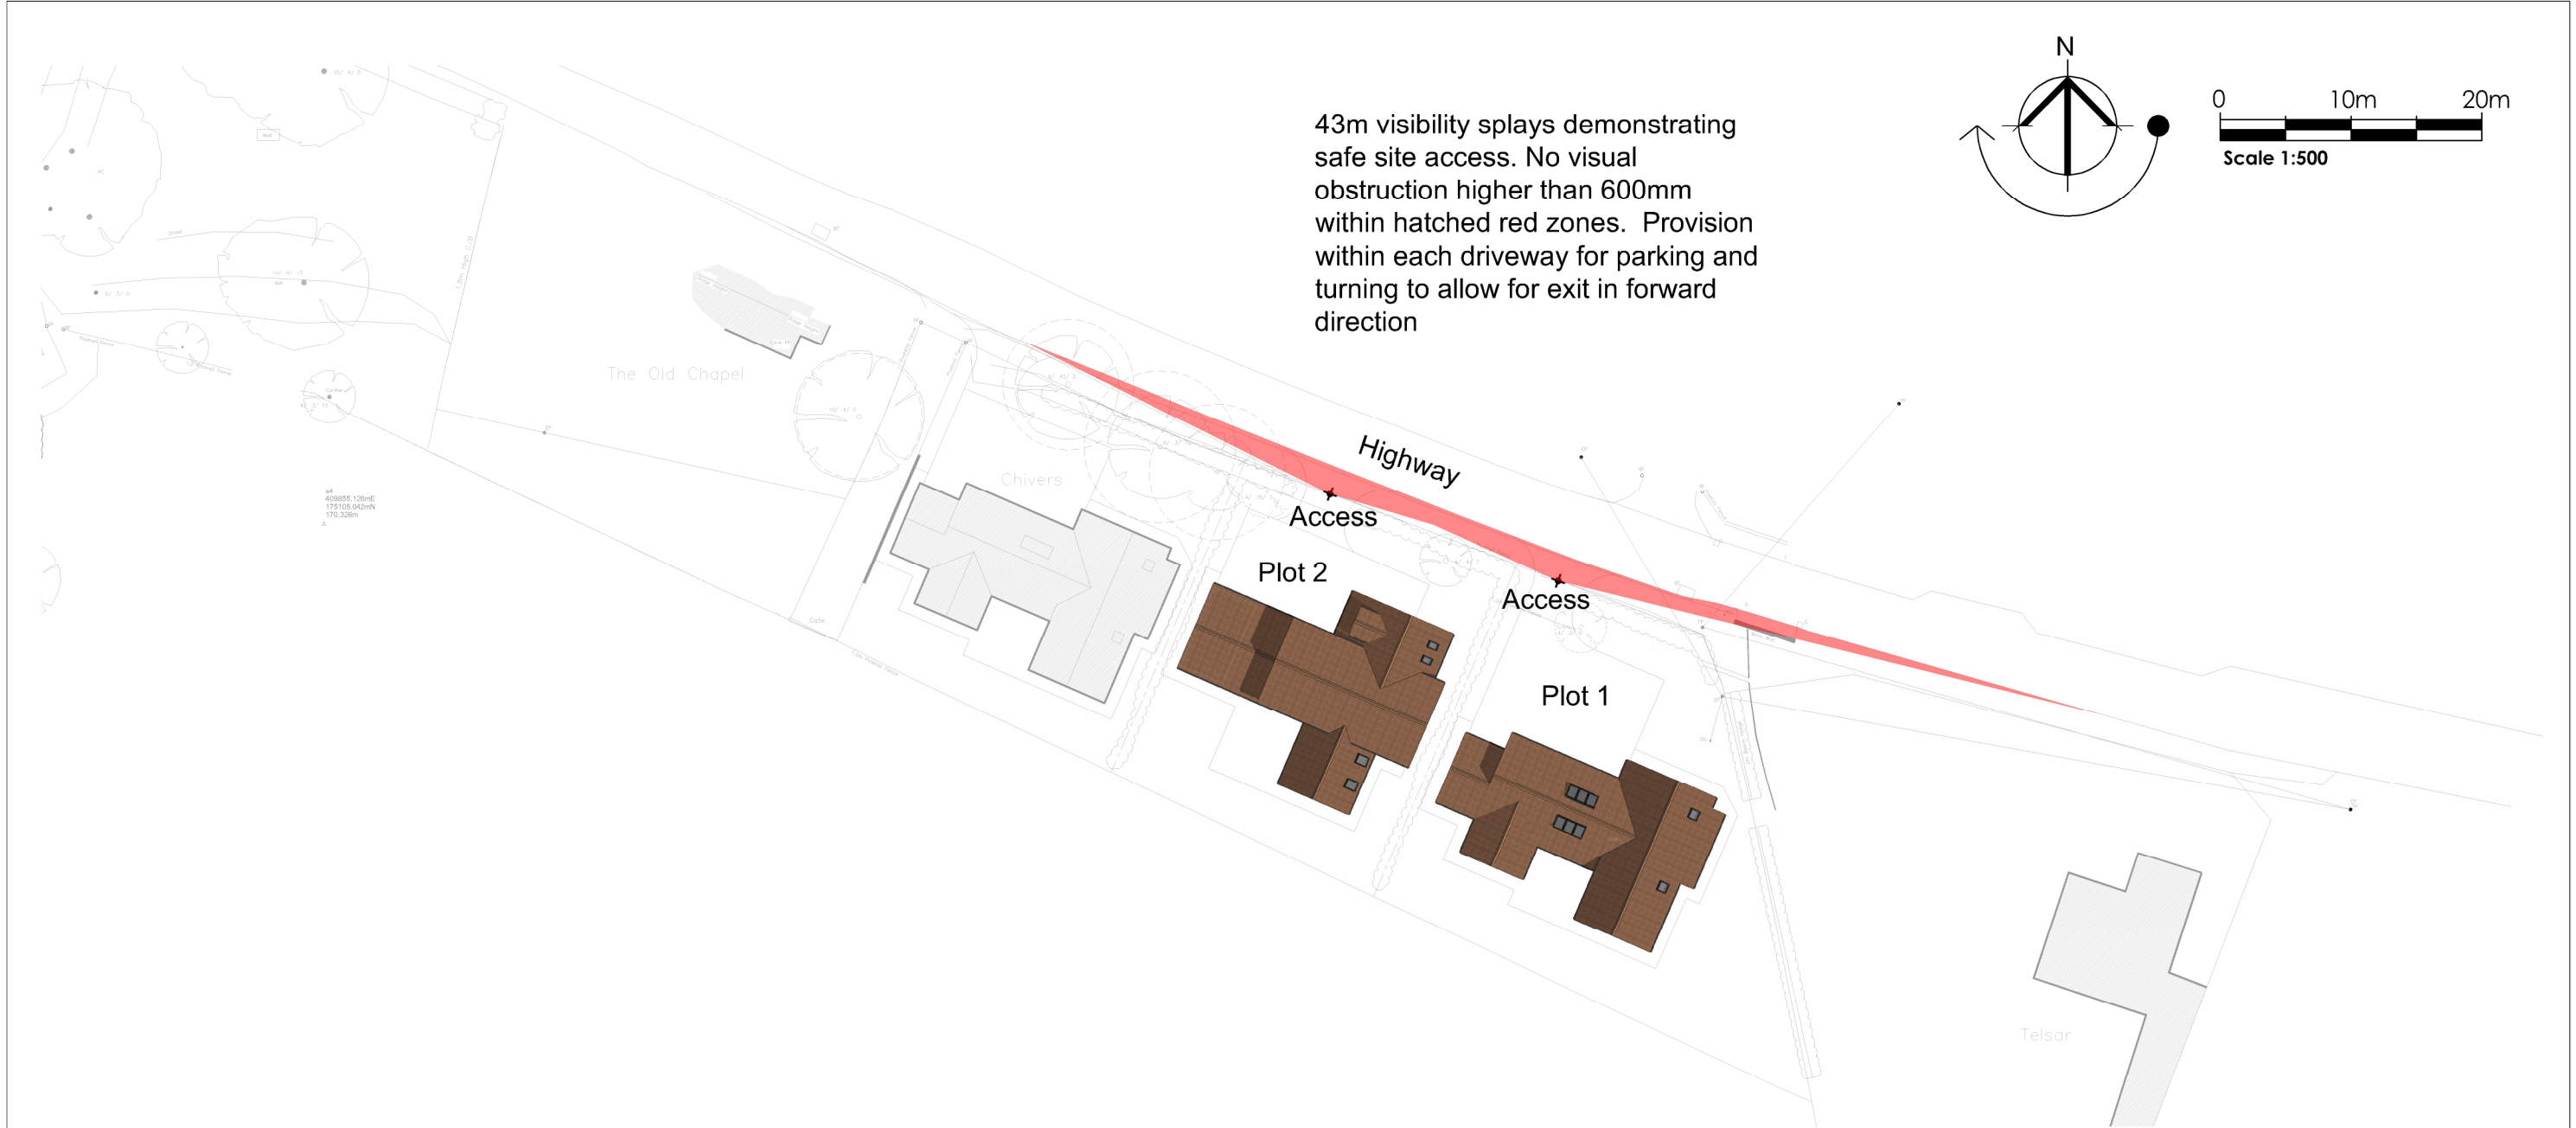

Views east and west from Plot 1 driveway access.



Views east and west from Plot 2 driveway access.

	 www.lsarchitecturaldesign.co.uk  07768 808268  lsarchitecturaldesign@outlook.com	This drawing is copyright of LS Architectural Design and may not be copied or reproduced without permission. Figured dimensions are to be taken in preference to scaled dimensions. Large scale drawings to have preference to small scale drawings.	Client Catherine Pullan	Project Address Land adjacent Chivers, Winterbourne Bassett, SN4 9QD	Title Roof Plan and Visibility Splays Project Name 2 New Dwellings_Winterbourne Bassett	<table><tr><th>Scale</th><th>PG Size</th><th>Drawn</th><th>Date</th></tr><tr><td>1:500</td><td>A3</td><td>LRS</td><td>08/12/25</td></tr><tr><th>Status</th><th colspan="2">Project No</th><th>Drawing No Rev</th></tr><tr><td>Planning</td><td colspan="2">2003</td><td>P106</td></tr></table>	Scale	PG Size	Drawn	Date	1:500	A3	LRS	08/12/25	Status	Project No		Drawing No Rev	Planning	2003		P106
		Scale	PG Size	Drawn	Date																	
		1:500	A3	LRS	08/12/25																	
Status	Project No		Drawing No Rev																			
Planning	2003		P106																			