


114 SAXON LEAS



1 SITE PLAN - PROPOSED
scale 1:500

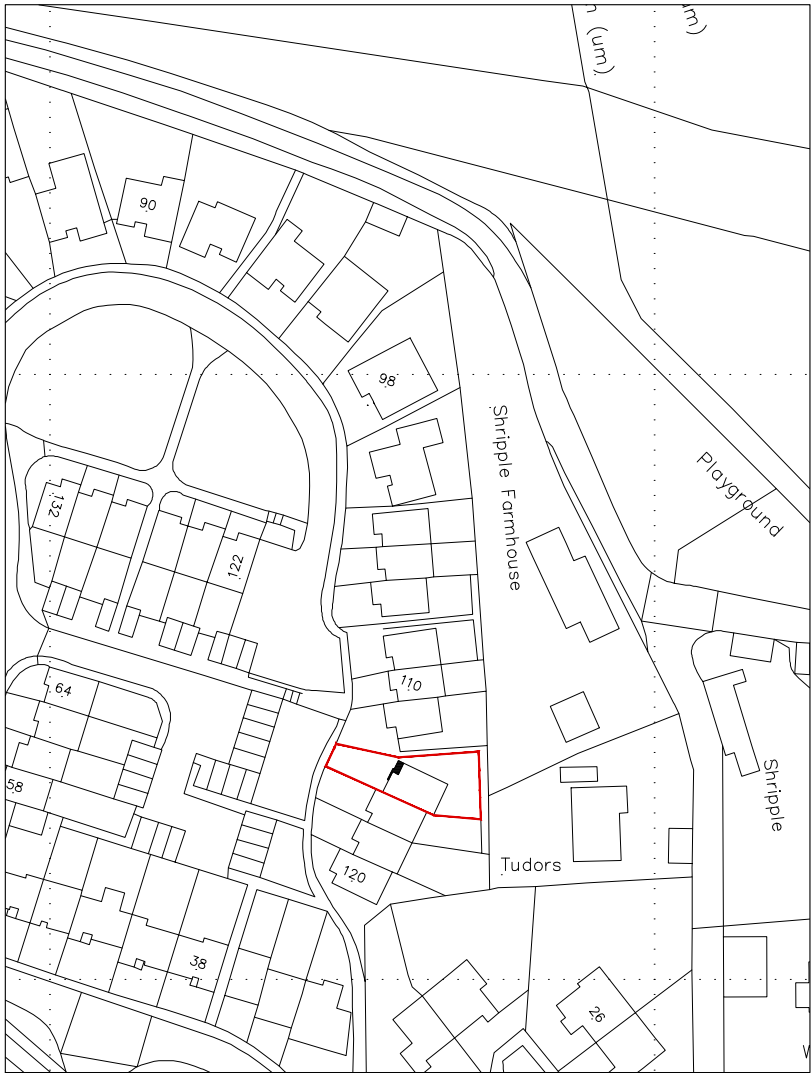

2 LOCATION PLAN - PROPOSED
scale 1:1250

NOTES


THIS DRAWING IS THE COPYRIGHT OF THE ARCHITECTS AND MAY NOT BE REPRODUCED WITHOUT PERMISSION

THE CONTRACTOR IS RESPONSIBLE FOR CHECKING DIMENSIONS, TOLERANCES AND REFERENCE. ANY DISCREPANCIES TO BE CHECKED WITH THE ARCHITECT BEFORE PROCEEDING WITH THE WORKS

WHERE AN ITEM IS COVERED BY DRAWINGS TO DIFFERENT SCALES, THE LARGER SCALE DRAWING IS TO BE WORKED TO

DO NOT SCALE FROM DRAWING, FIGURED DIMENSIONS TO BE WORKED TO AT ALL TIMES

ALL WORK AND MATERIALS TO BE IN ACCORDANCE WITH THE BUILDING REGULATIONS AND TO COMPLY WITH THE RELEVANT CODES OF PRACTICE AND BRITISH STANDARDS

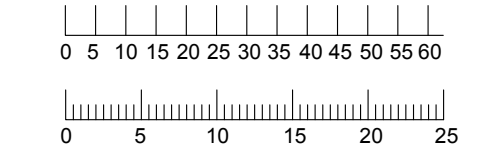

DETAILS	DATE	REVISION

PLANNING

PROJECT

SITE AND LOCATION PLAN - PROPOSED

PROPOSED ALTERATIONS AND ADDITIONS AT
114 SAXON LEAS, WINTERSLOW, SALISBURY,
WILTSHIRE SP5 1RW

DATE	CLIENT	
NOV 2025	MRS C. HEMMING	
SCALE	DRAWING NO.	REVISION
1:500,1250 @A3	2510/02/01/02	-

MD minutiae
ARCHITECTURAL DESIGN

Phone: 07540103085 | Email: andy_willson@aol.com