




114 SAXON LEAS

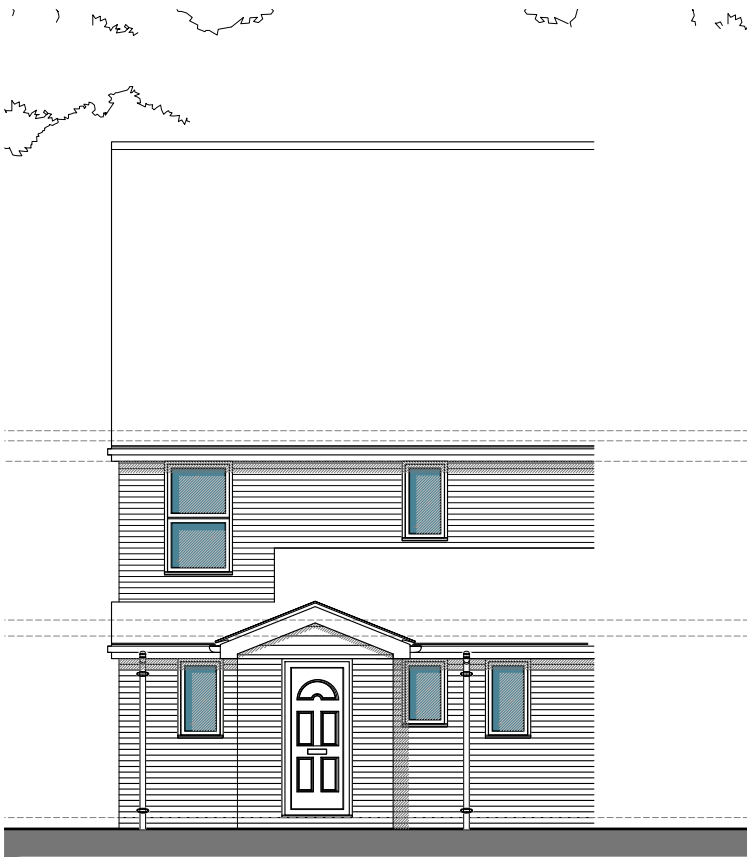

1 NORTH ELEVATION - PROPOSED
scale 1:100

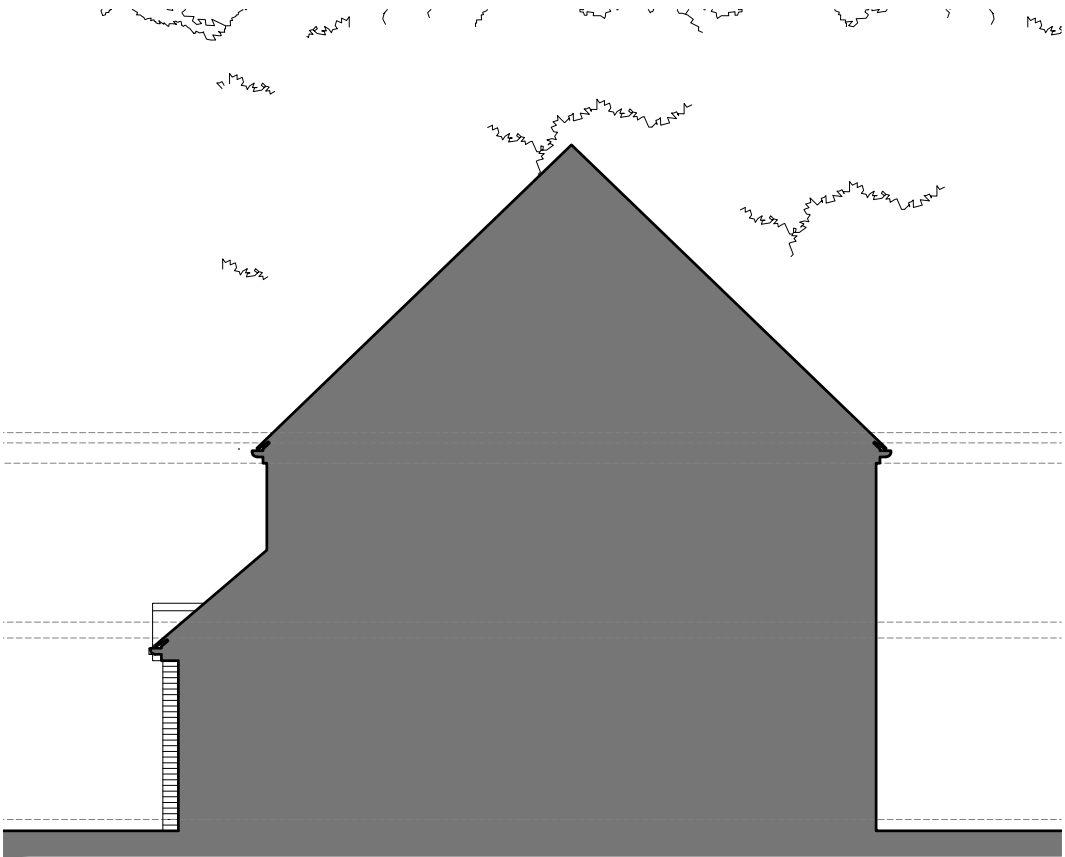

2 WEST ELEVATION - PROPOSED
scale 1:100

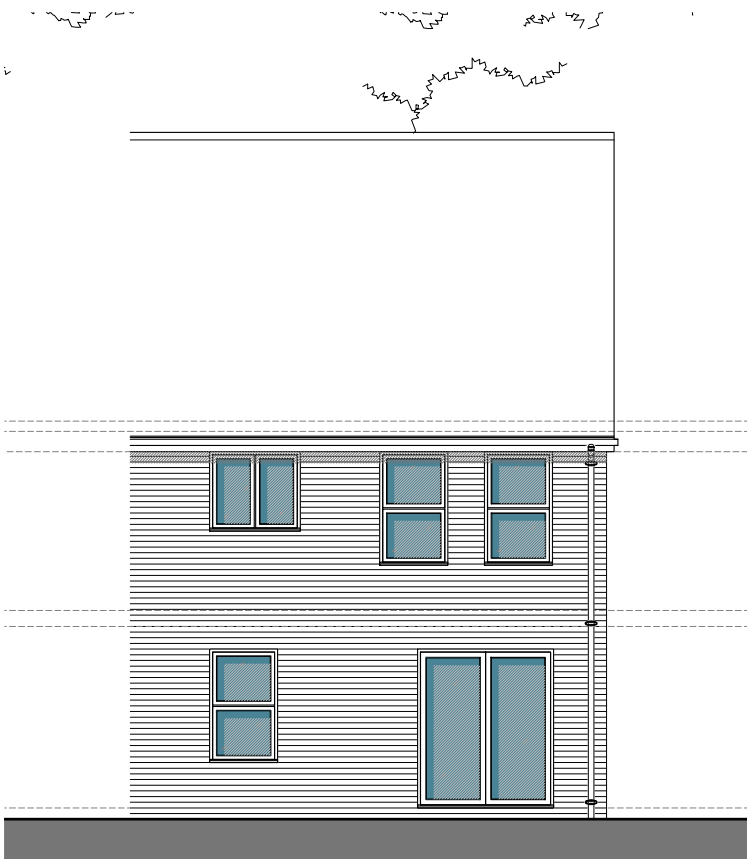

3 SOUTH ELEVATION - PROPOSED
scale 1:100



4 EAST ELEVATION - PROPOSED
scale 1:100

NOTES

THIS DRAWING IS THE COPYRIGHT OF THE ARCHITECTS AND MAY NOT BE REPRODUCED WITHOUT PERMISSION

THE CONTRACTOR IS RESPONSIBLE FOR CHECKING DIMENSIONS, TOLERANCES AND REFERENCE. ANY DISCREPANCIES TO BE CHECKED WITH THE ARCHITECT BEFORE PROCEEDING WITH THE WORKS

WHERE AN ITEM IS COVERED BY DRAWINGS TO DIFFERENT SCALES, THE LARGER SCALE DRAWING IS TO BE WORKED TO

DO NOT SCALE FROM DRAWING, FIGURED DIMENSIONS TO BE WORKED TO AT ALL TIMES

ALL WORK AND MATERIALS TO BE IN ACCORDANCE WITH THE BUILDING REGULATIONS AND TO COMPLY WITH THE RELEVANT CODES OF PRACTICE AND BRITISH STANDARDS



DETAILS	DATE	REVISION

PLANNING

PROJECT		
ELEVATIONS - PROPOSED		
PROPOSED ALTERATIONS AND ADDITIONS AT 114 SAXON LEAS, WINTERSLOW, SALISBURY, WILTSHIRE SP5 1RW		
DATE	CLIENT	
NOV 2025	MRS C. HEMMINGS	
SCALE	DRAWING NO.	REVISION
1:100 @A3	2508/02/05/02	-

MD minutiae
ARCHITECTURAL DESIGN
Phone: 07540103085 | Email: andy_willson@aol.com