



MATERIAL KEY:

- ① EXISTING RED BRICK
- ② EXISTING SLATE ROOF TILE
- ③ EXISTING HERITAGE WINDOWS
- ④ EXISTING DOOR LIGHT GREEN
- ⑤ EXISTING SIGNAGE BAND LIGHT GREEN
- ⑥ EXISTING DORMER WINDOW
- ⑦ EXISTING LOADING DOOR GREY
- ⑧ PROPOSED TIMBER SHOP FRONT LIGHT GREEN
- ⑨ PROPOSED TIMBER DOOR LIGHT GREEN
- ⑩ PROPOSED WINDOW TO MATCH EXISTING LIGHT GREEN FRAME

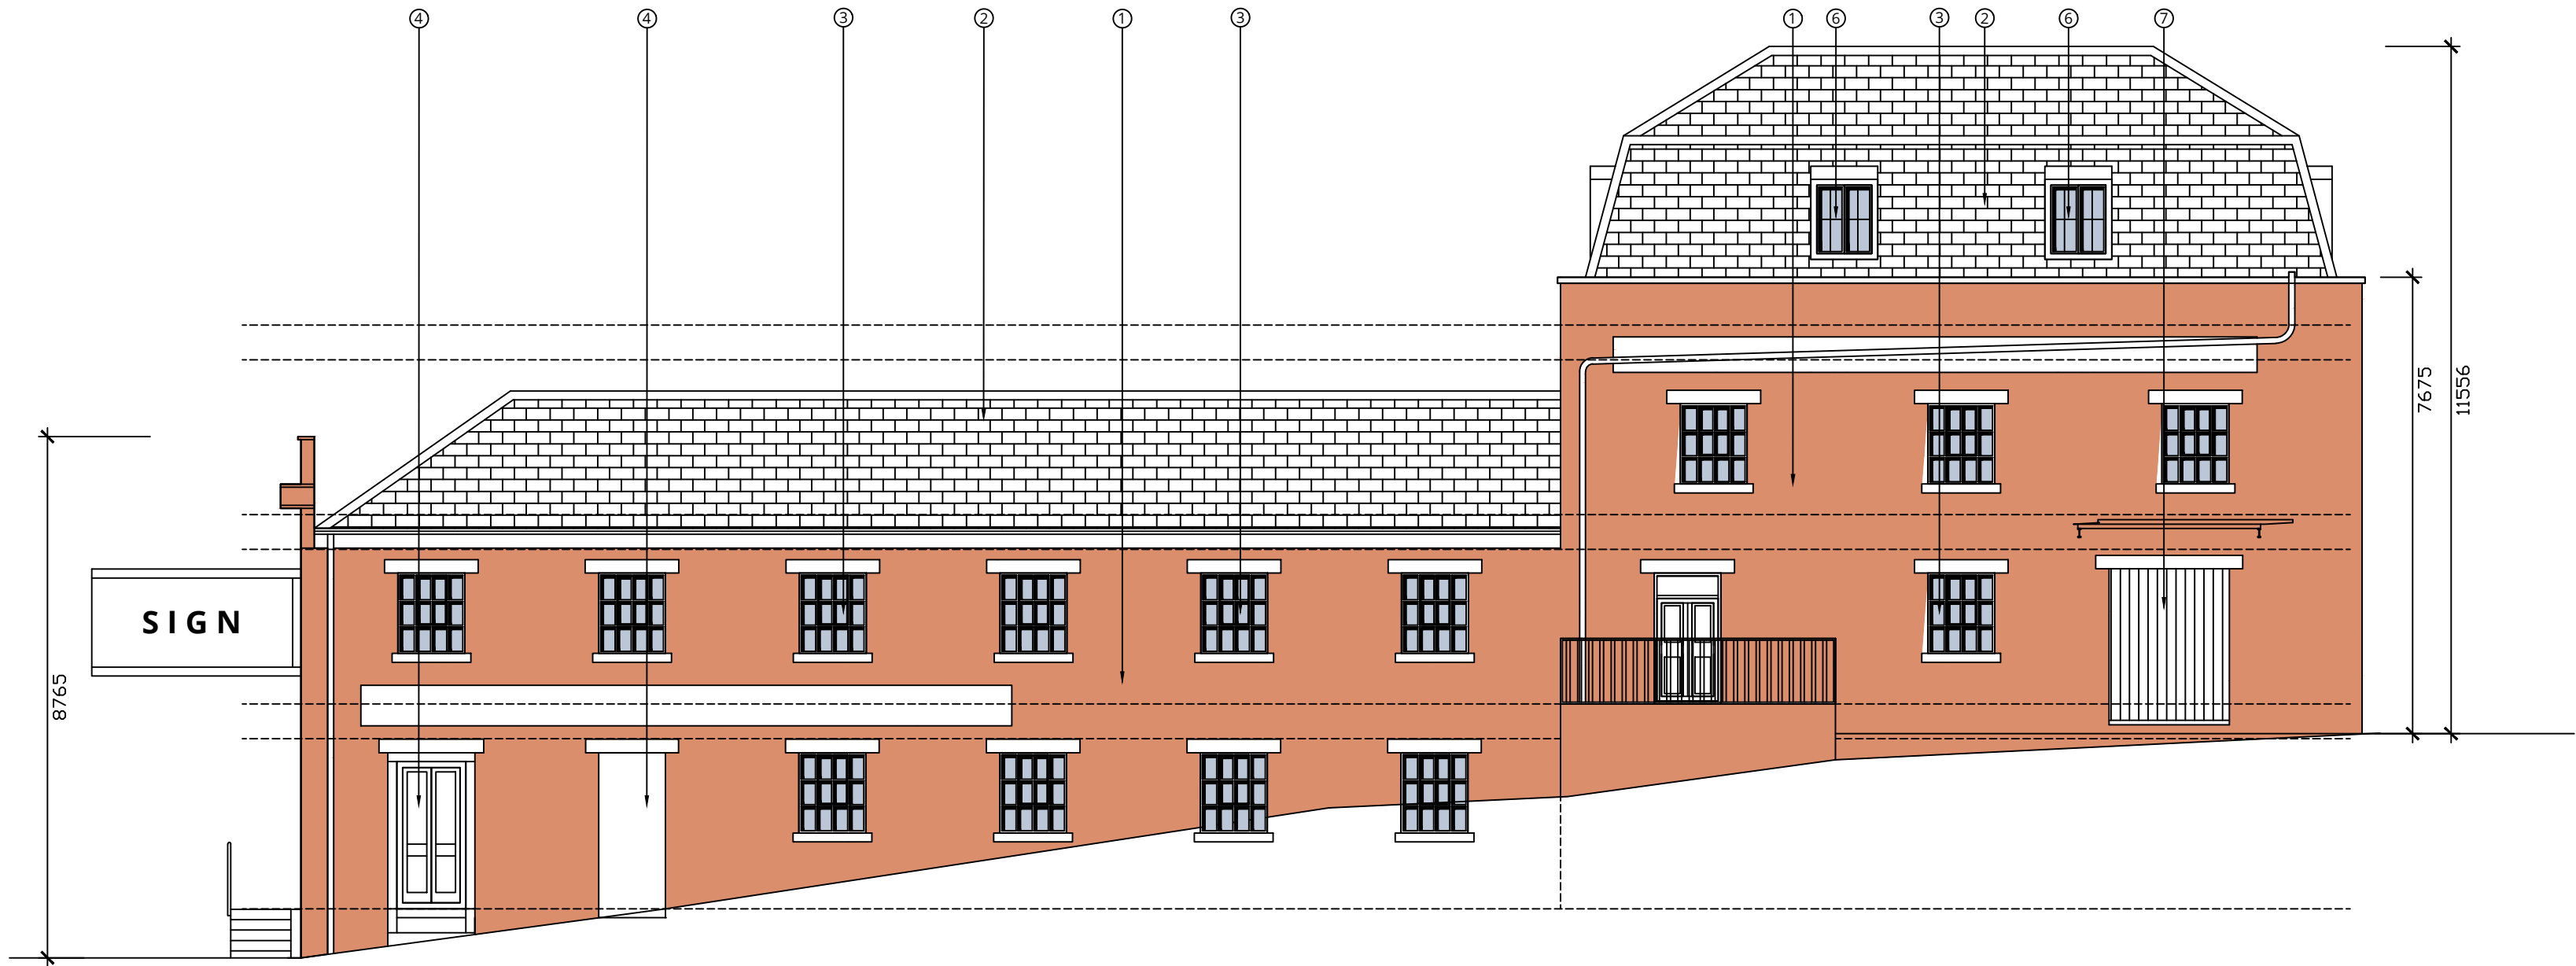


EXISTING EAST ELEVATION

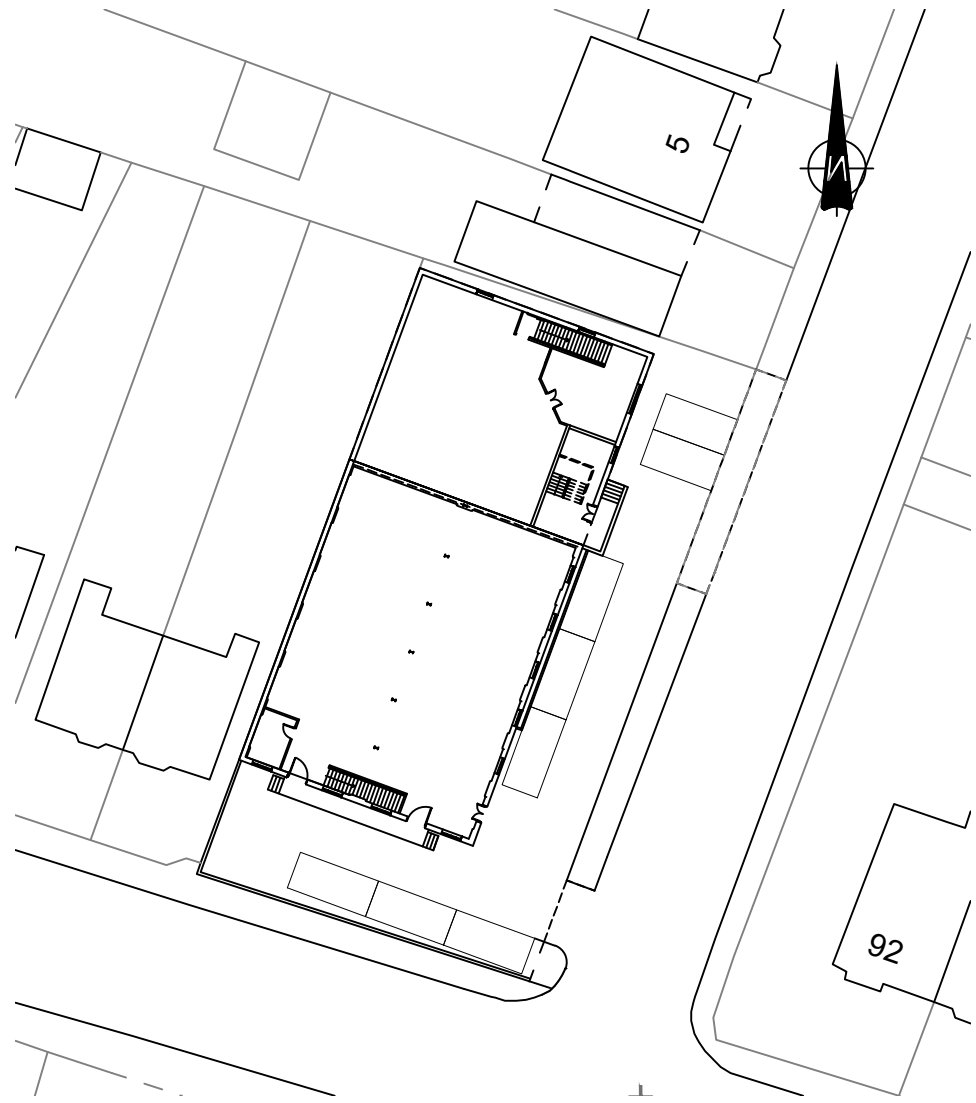


KEY PLAN 1:500

SCALE 1 : 200
SCALE 1 : 1
0m 10mm 20mm 40mm 60mm 80mm 100mm

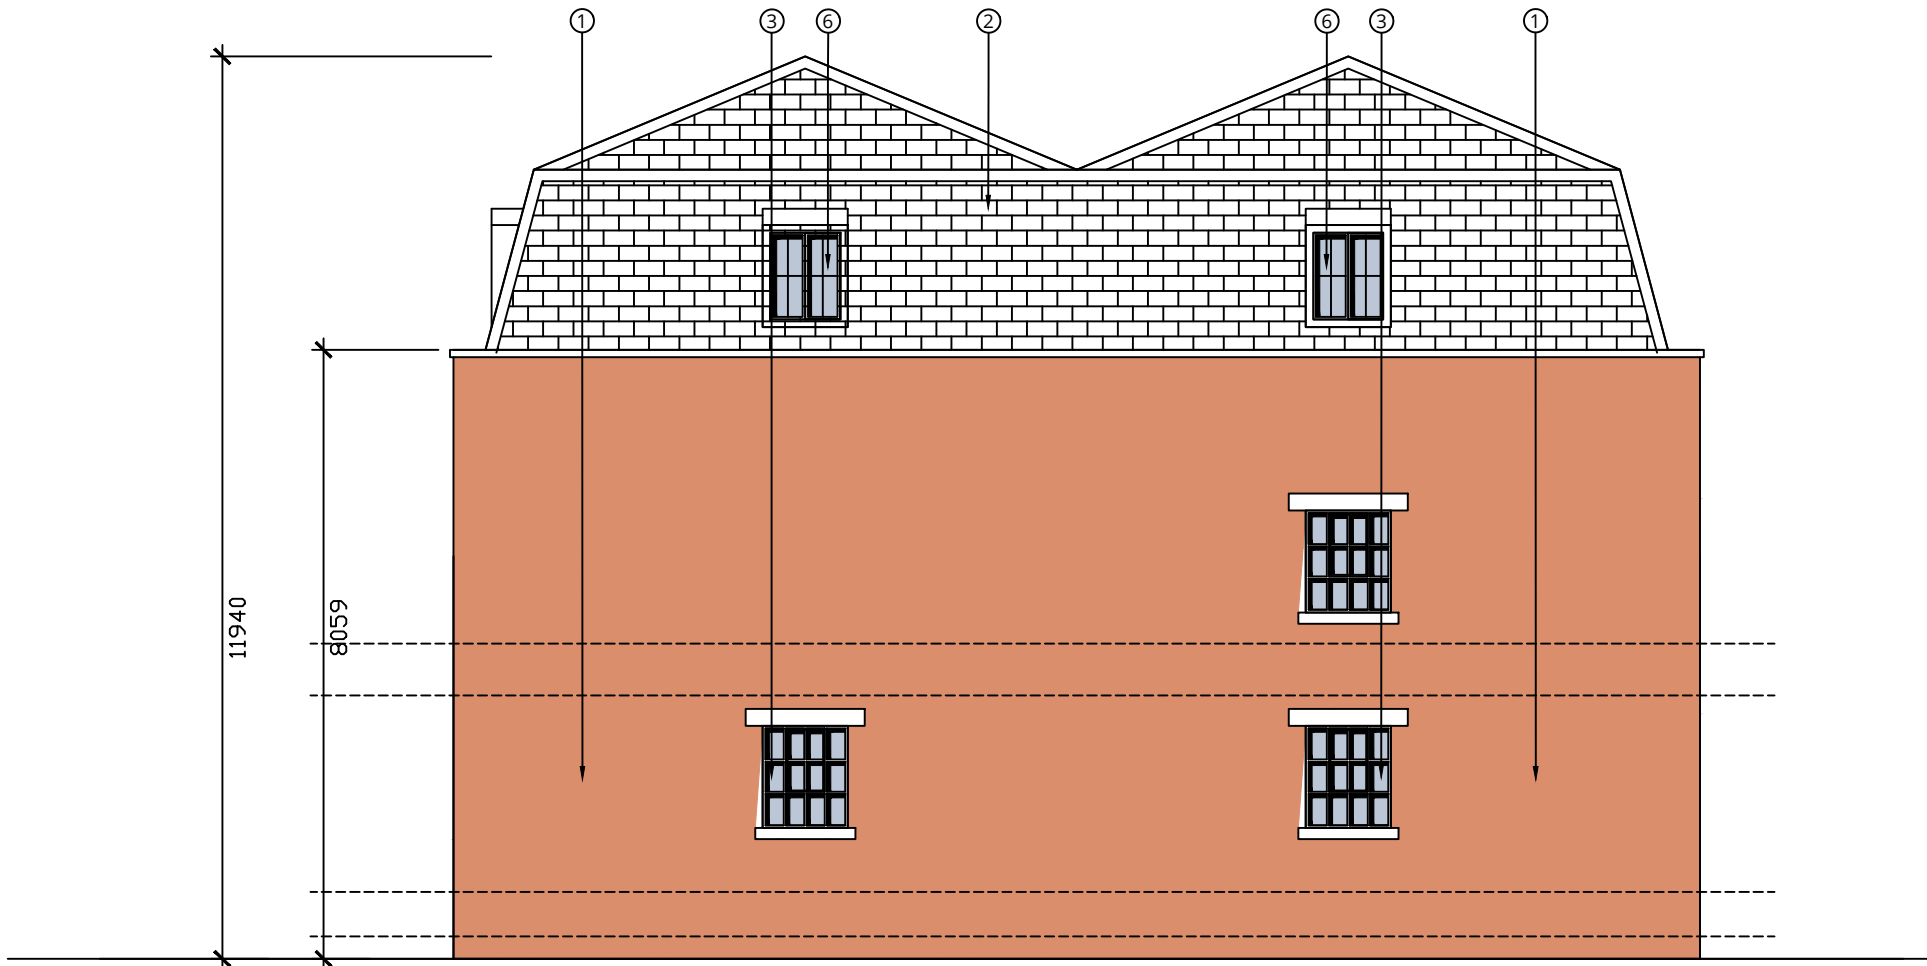

EXISTING NORTH ELEVATION

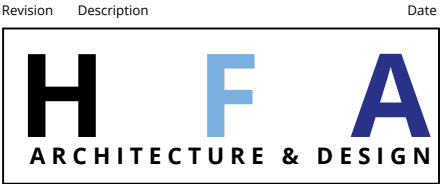

Client **CHARTPLAN**

Project **SALISBURY ANTIQUES
WAREHOUSE
REPURPOSING SCHEME**

Drawing **ELEVATIONS
AS EXISTING**

Scale 1:200 @ A3
Date MAY 25
Project No. 1045
Drawing No. HFD SW 08 70 02
Revision D00
Drawn DF