
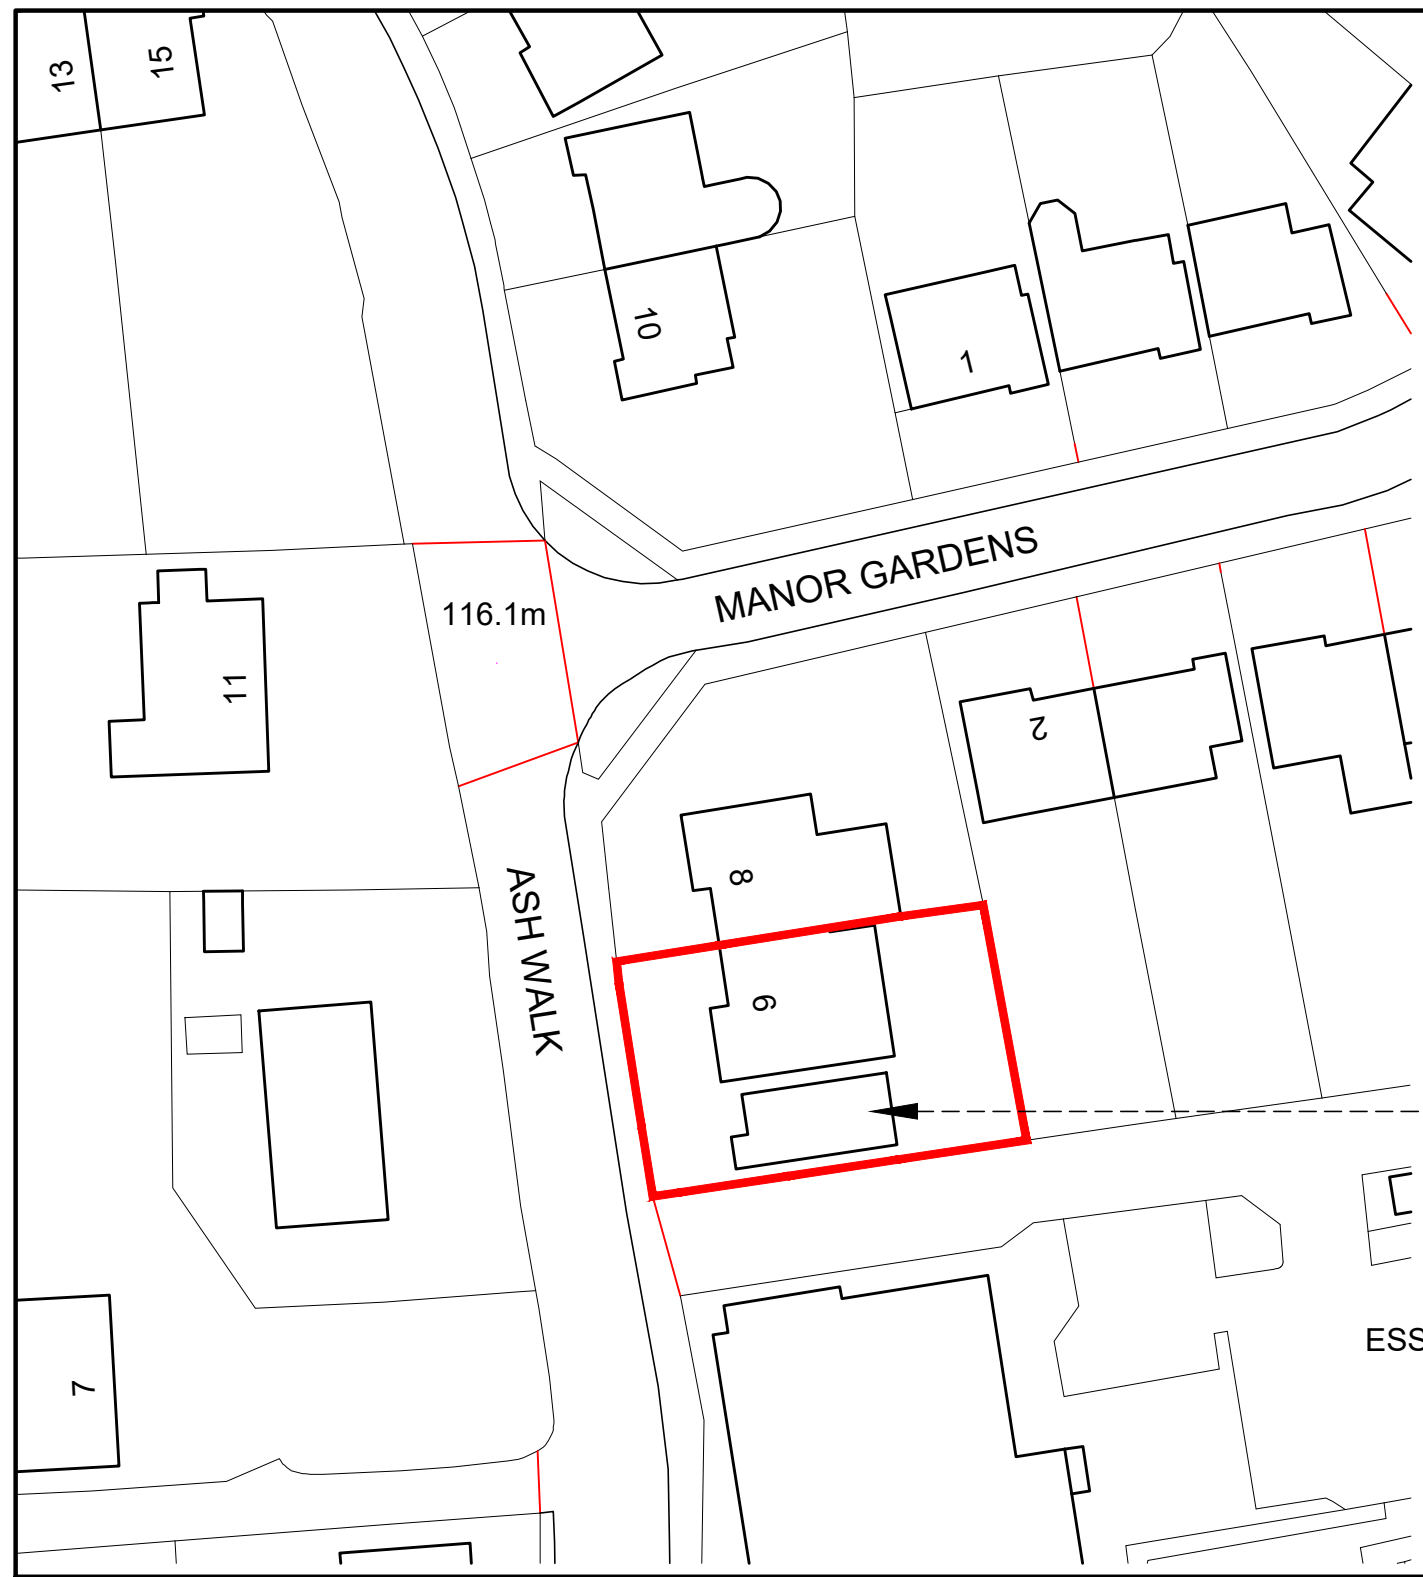
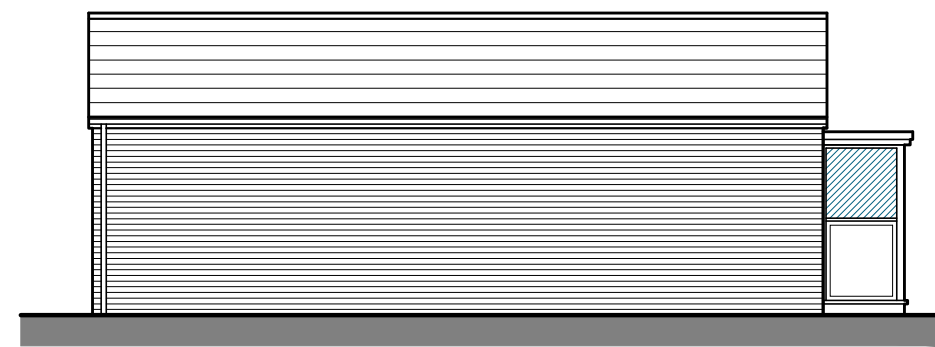
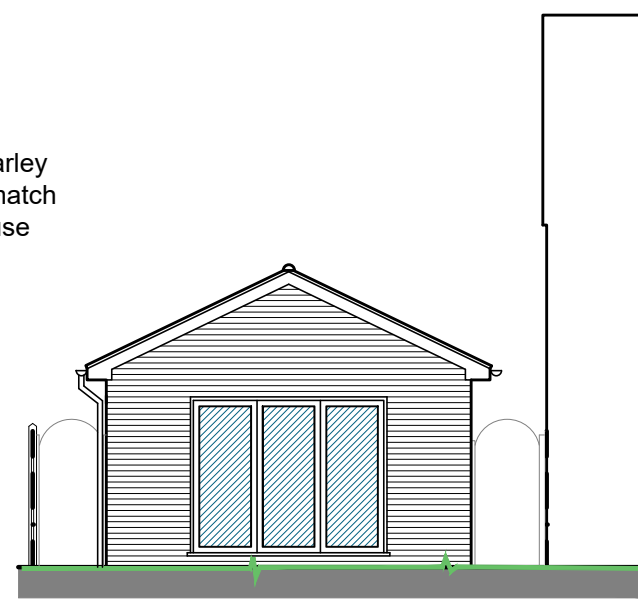
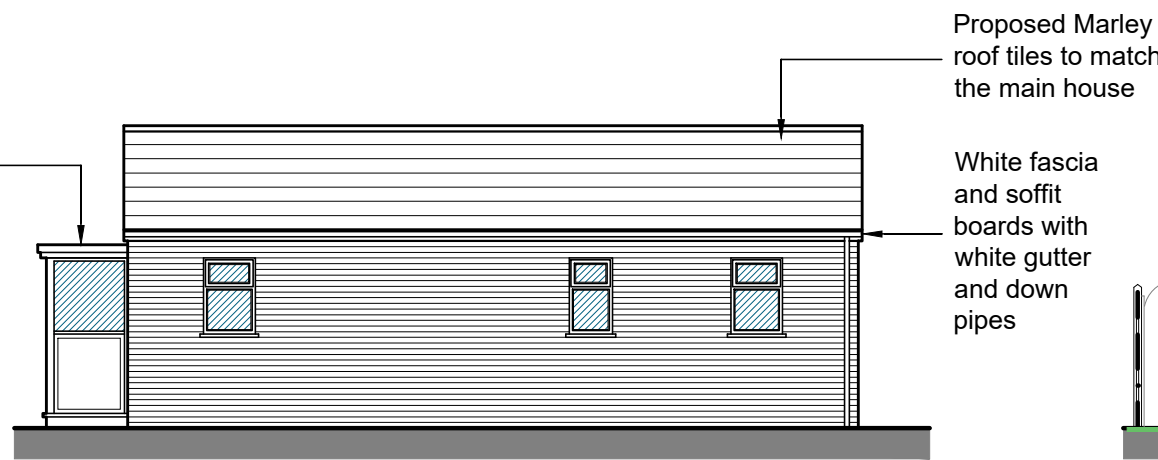
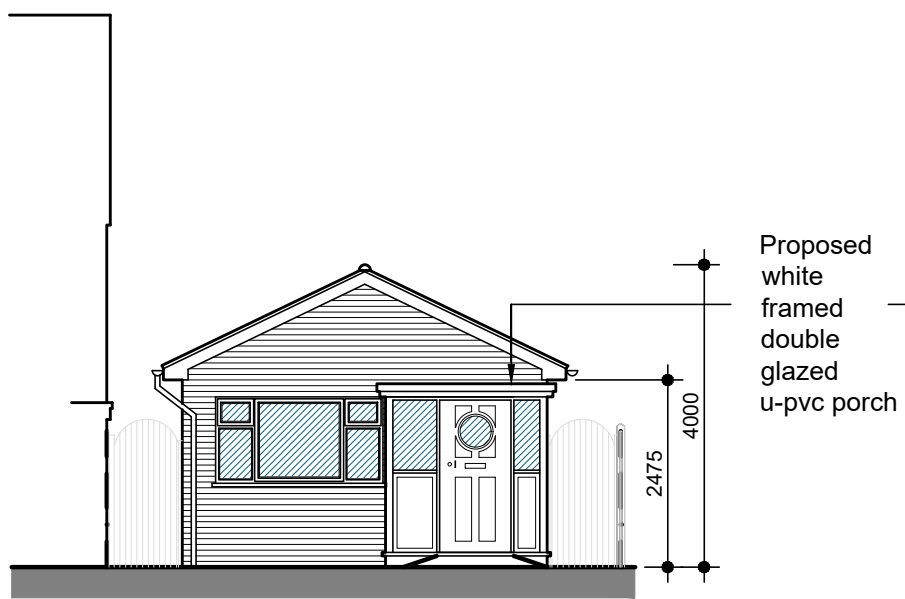
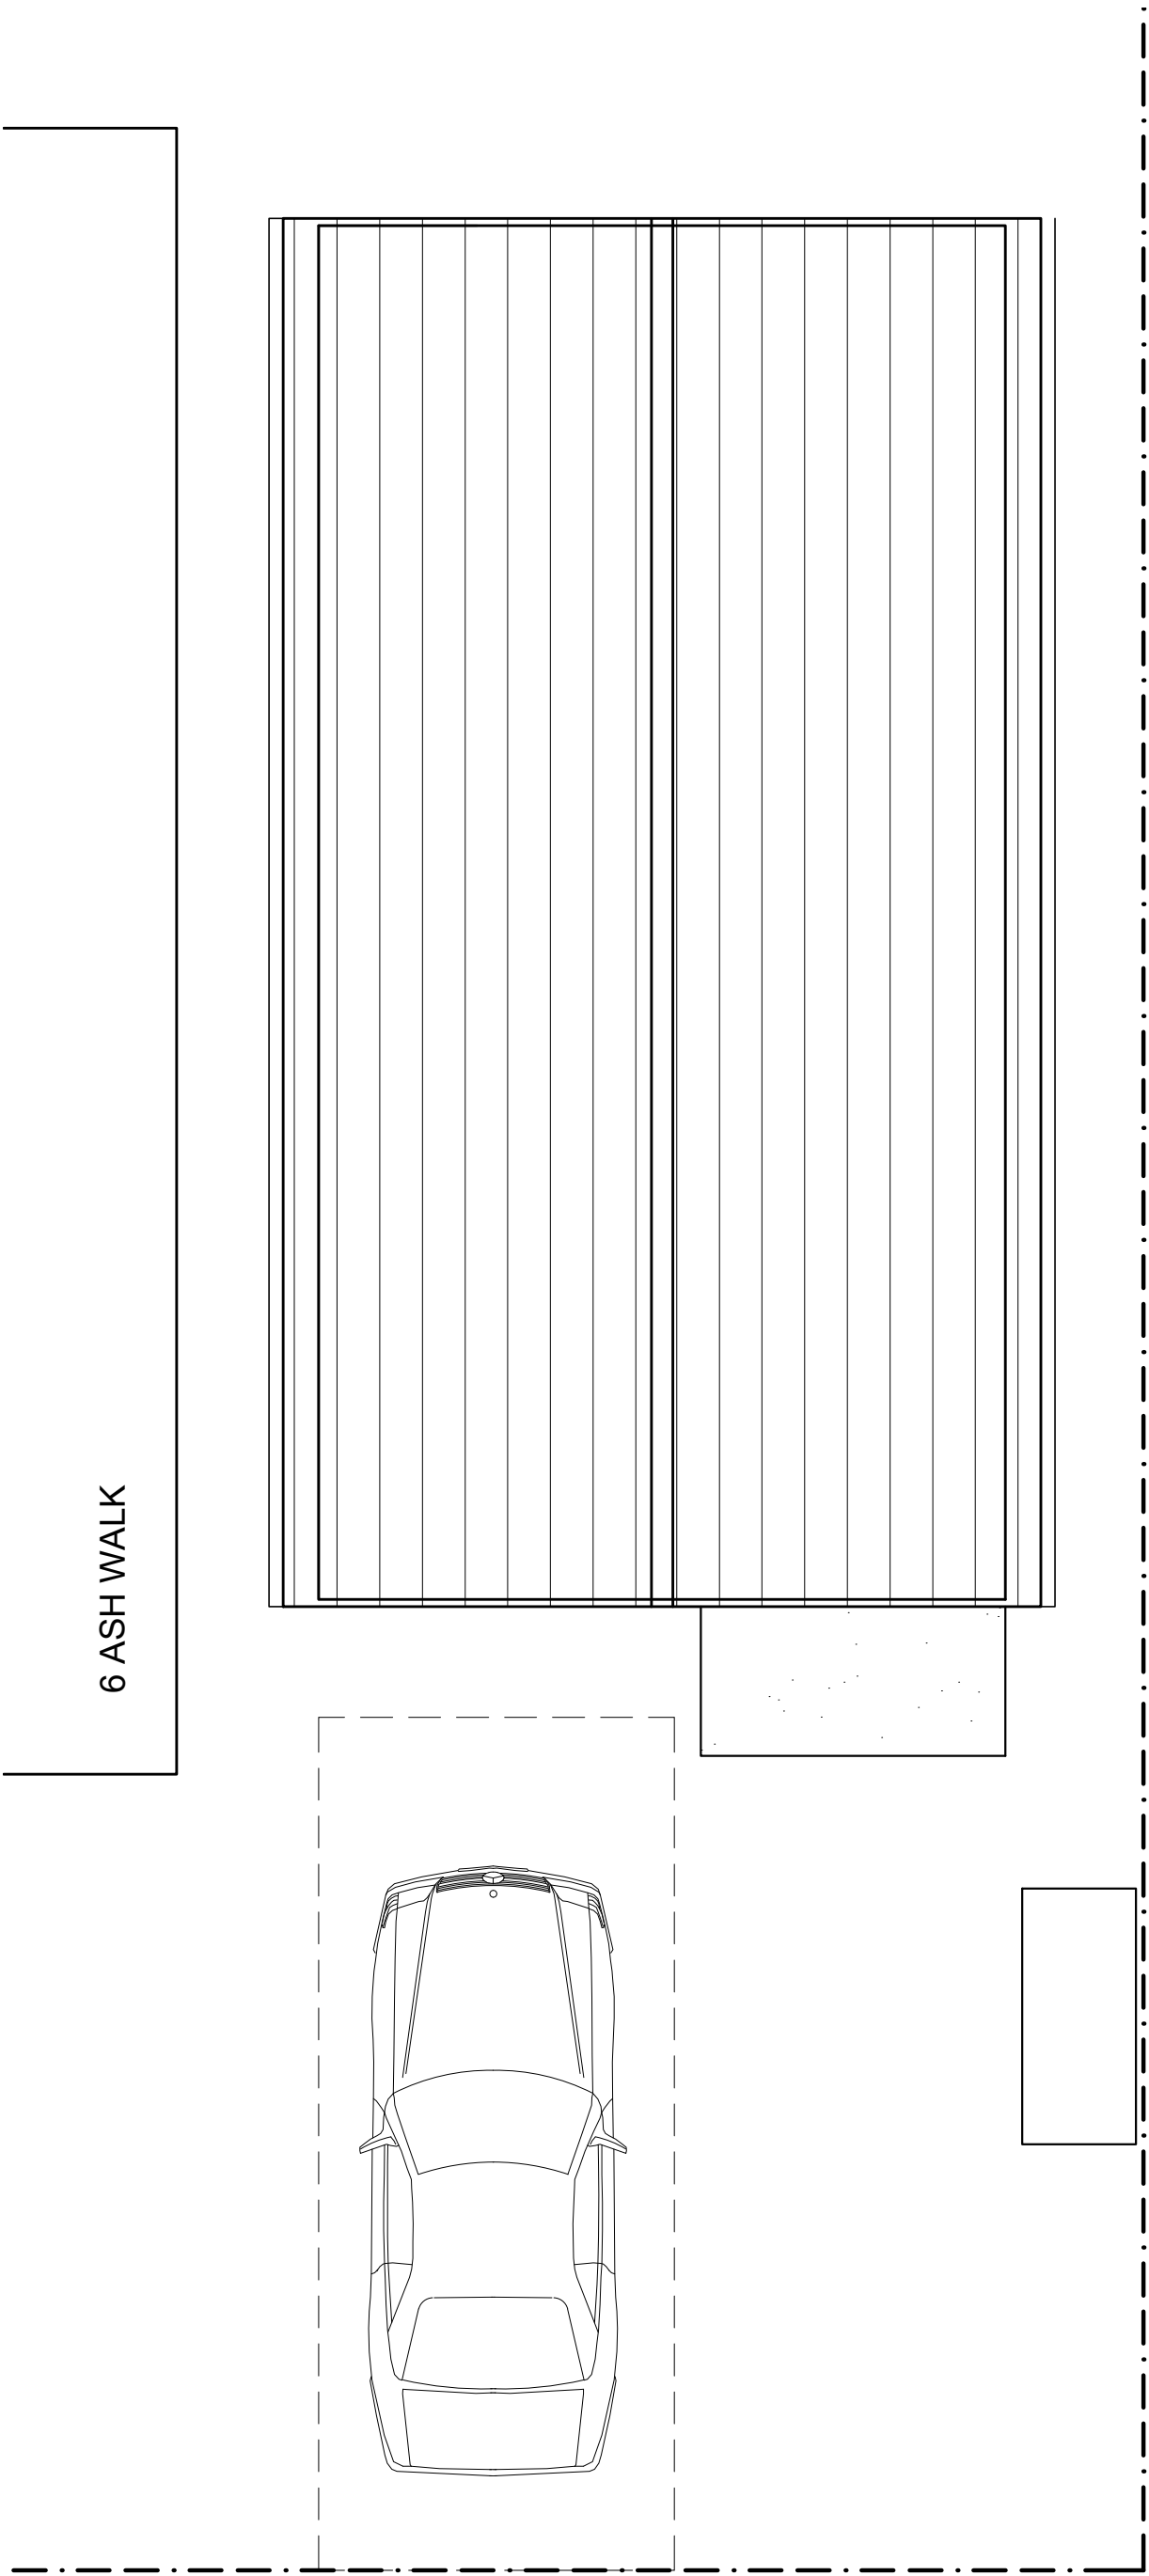


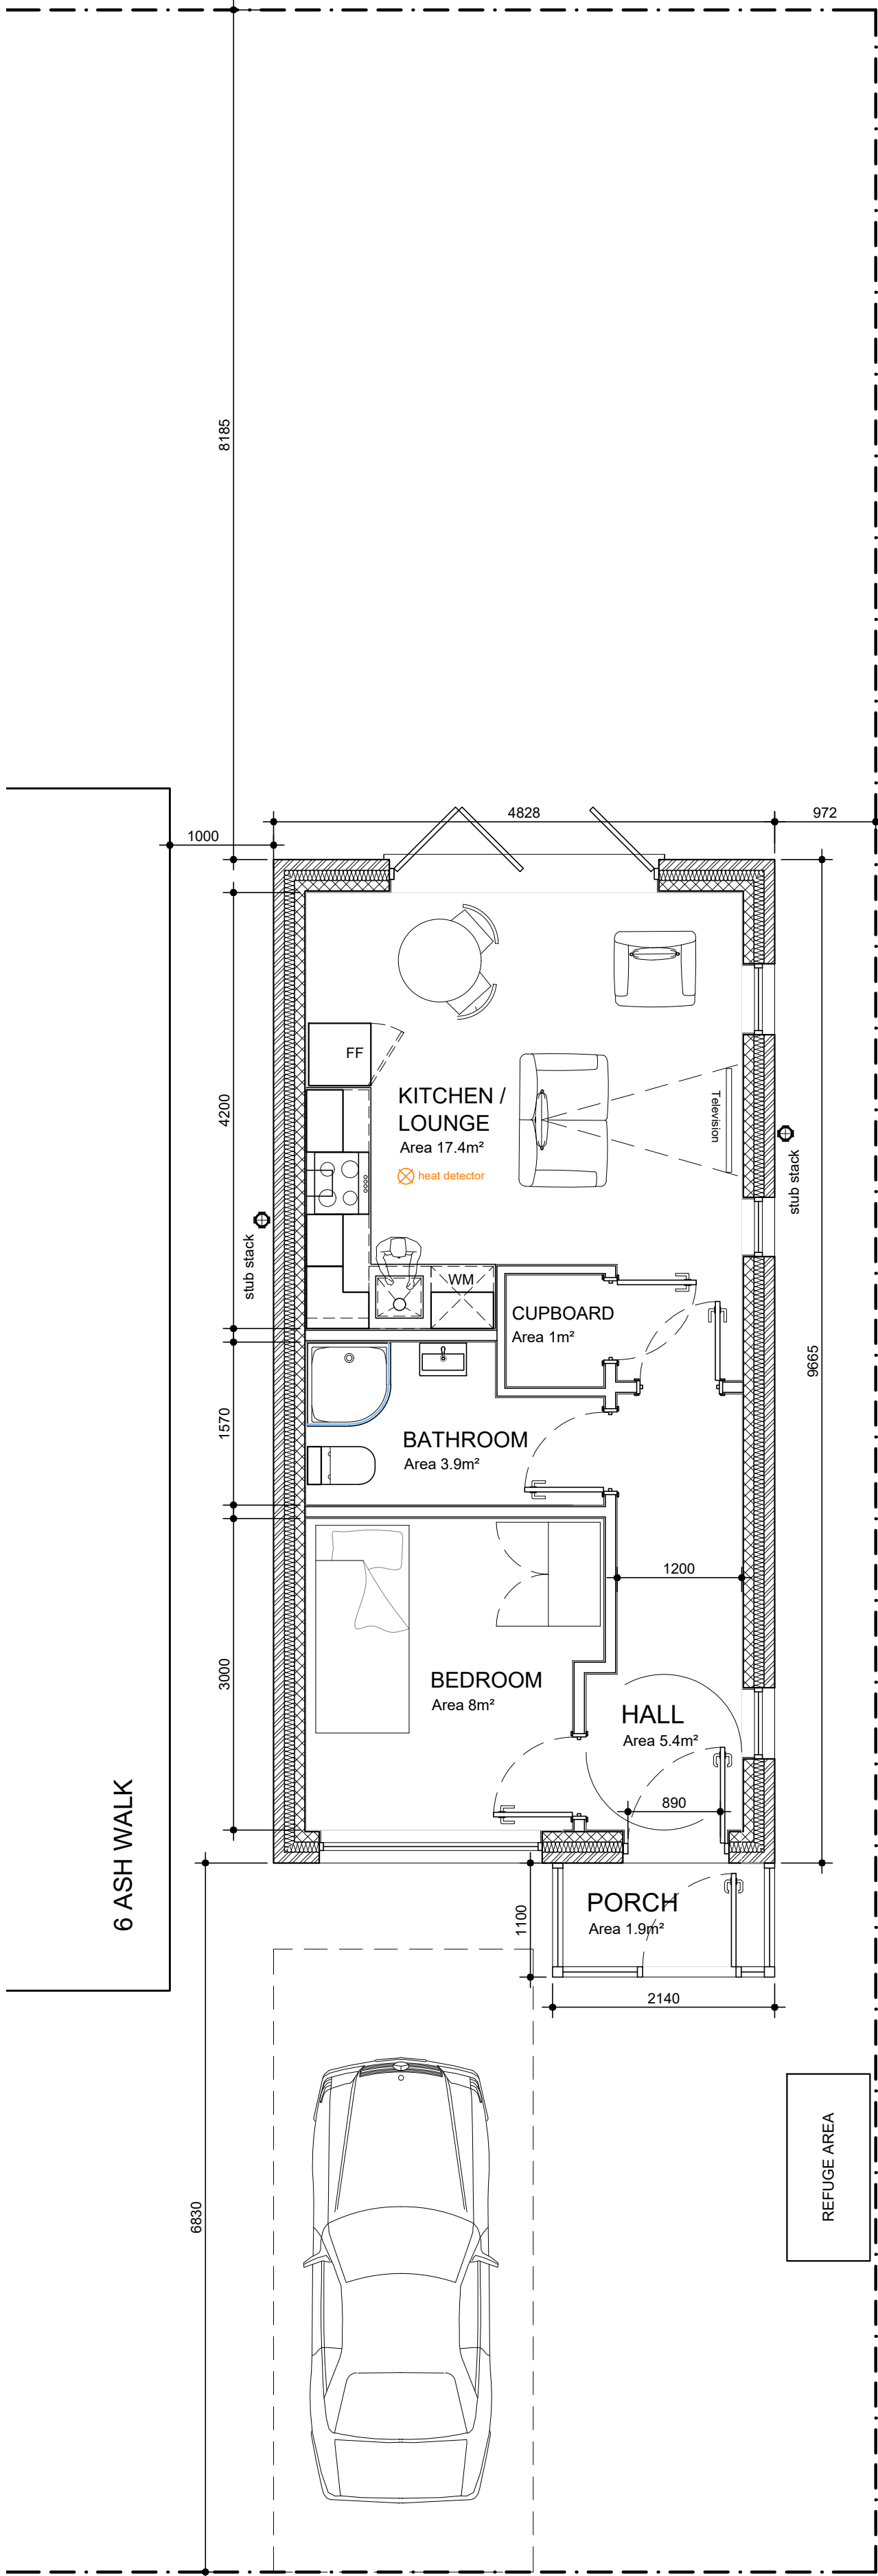

SUBSERVIENT BUILDING - 'GRANNY ANNEX'
AT LAND TO SIDE OF 6 ASH WALK
WARMINSTER, BA12 8PY

lines indicate hidden or high level elements

line indicates boundary lines of site demise

A generally updated 22/08/2025

Rev: Amendment: Date:

Client: MR ANDY JANE

Project: PROPOSED OUT BUILDING AT
6 ASH WALK,
WARMINSTER, BA12 8PY

Title: PROPOSED ELEVATIONS, GROUND
FLOOR PLAN, ROOF PLAN,
AND SITE LOCATION / BLOCK PLAN

Drawn by: DO Date: 22/08/2025

Checked by: DO

Scale: @ A1 1:50/100/500/1250 Drg. No. 2386-17