



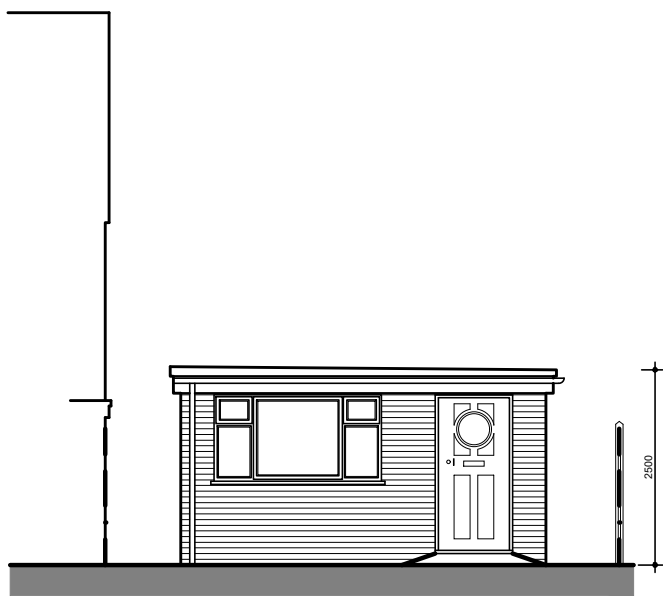


EXISTING FRONT ELEVATION  
(scale 1:100)

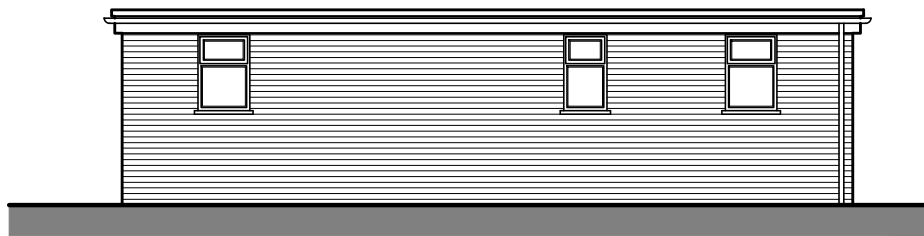

EXISTING SIDE ELEVATION  
(scale 1:100)




EXISTING REAR ELEVATION  
(scale 1:100)

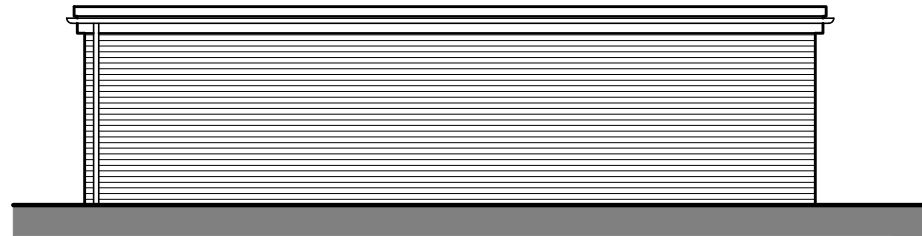

EXISTING SIDE ELEVATION  
(scale 1:100)


REAR GARDEN

REAR GARDEN

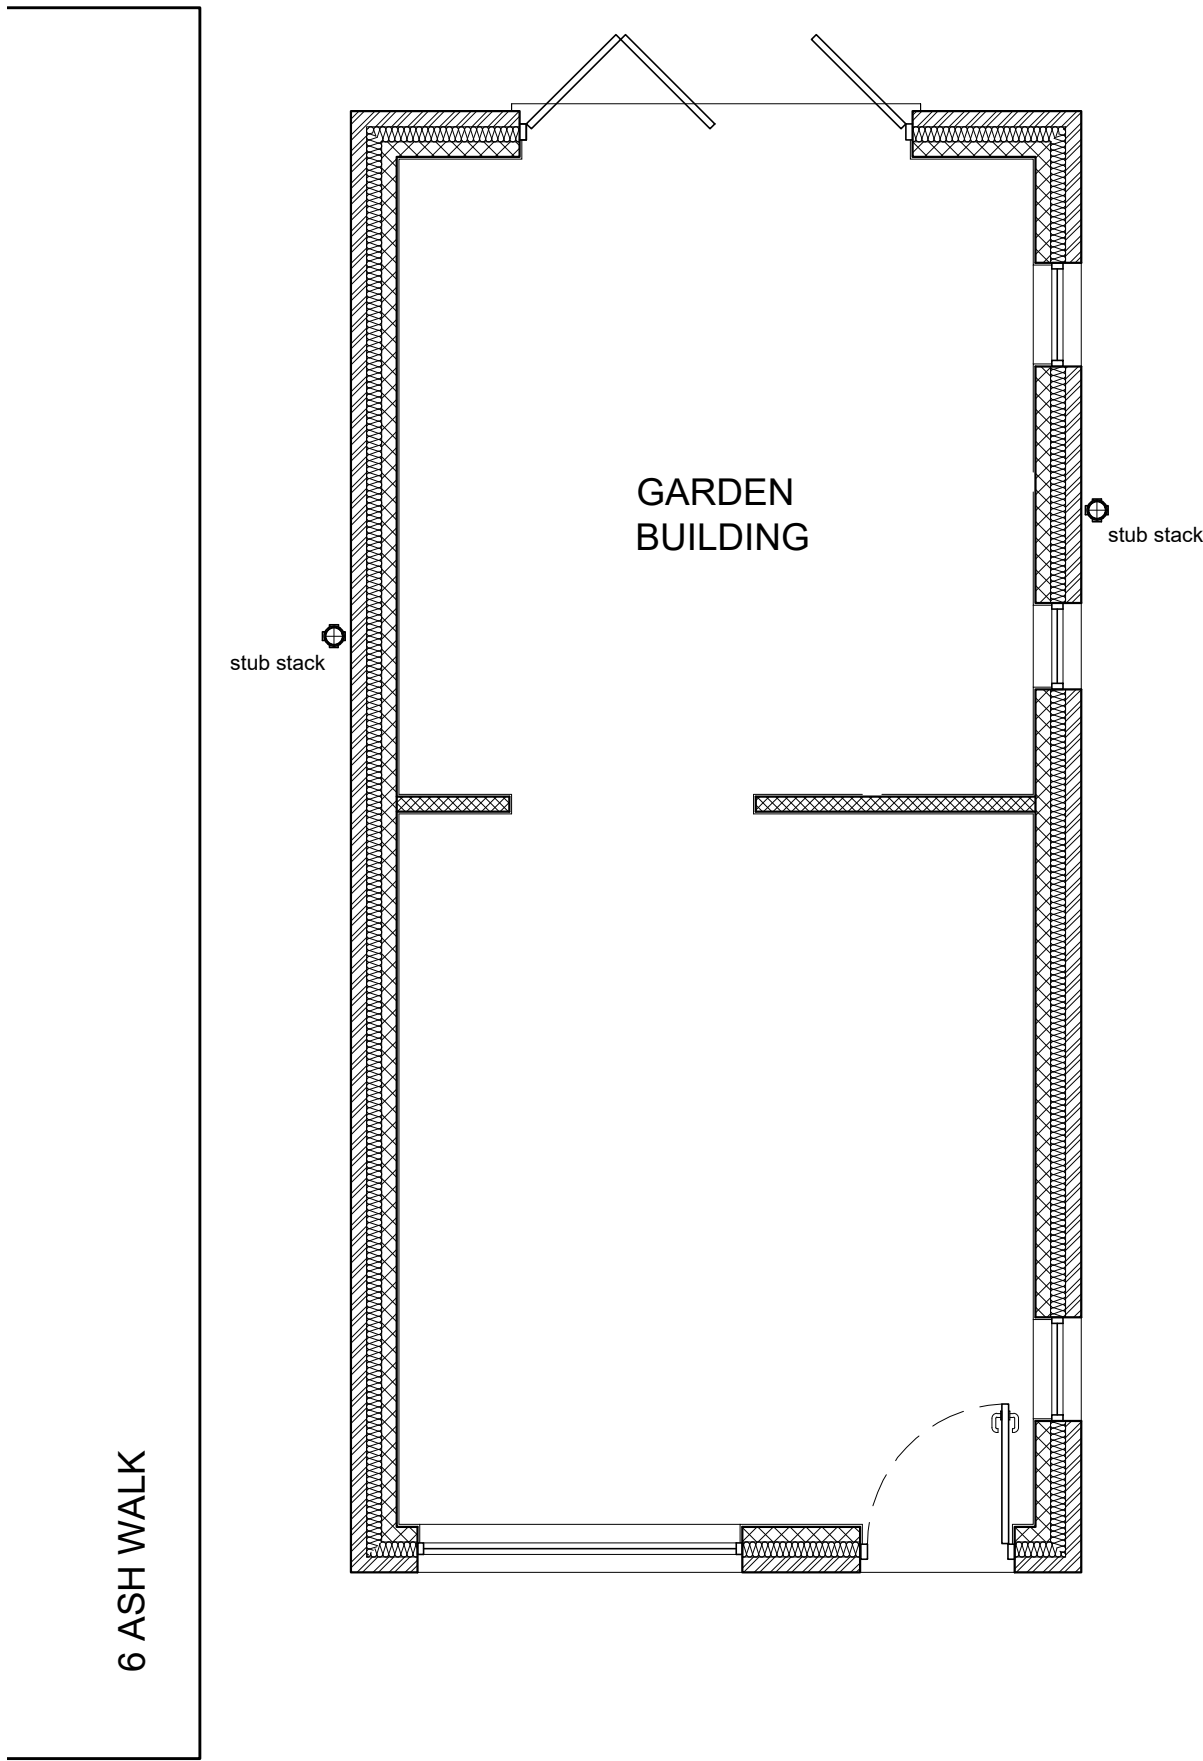


EXISTING GROUND FLOOR  
(Scale 1:50)

FRONT DRIVE

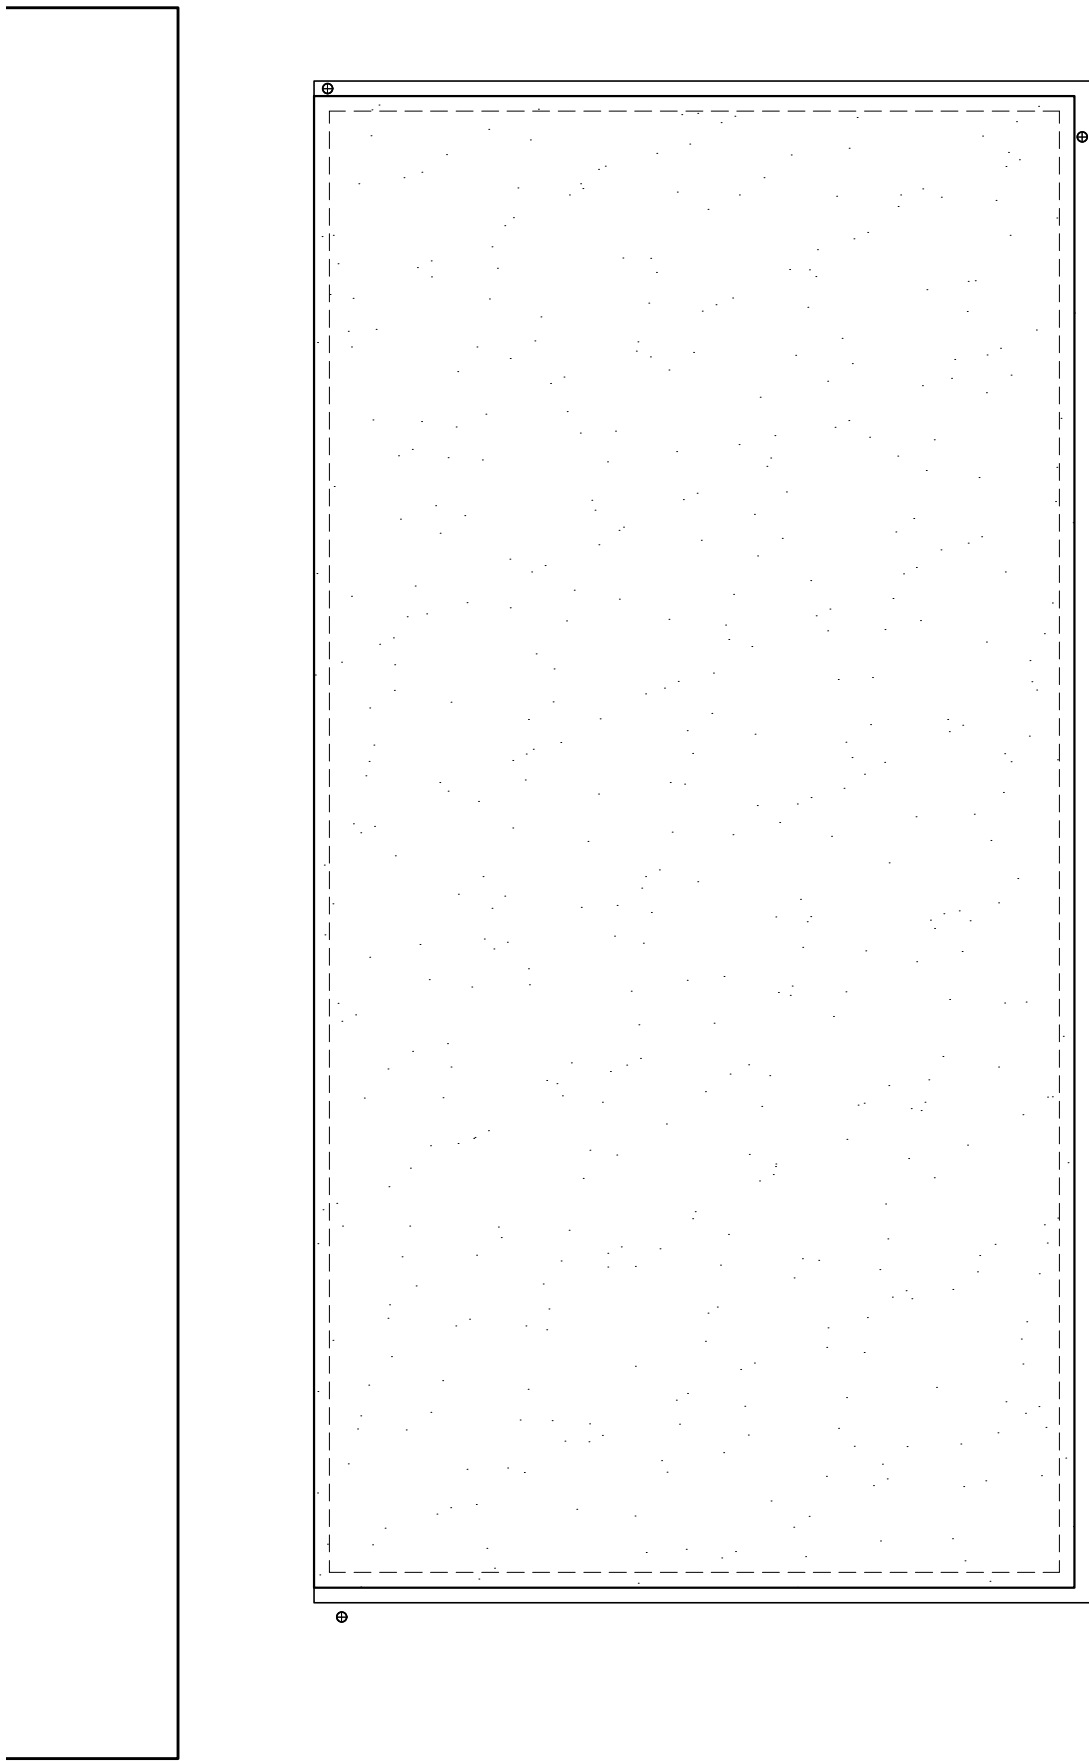


EXISTING ROOF PLAN  
(Scale 1:50)

FRONT DRIVE

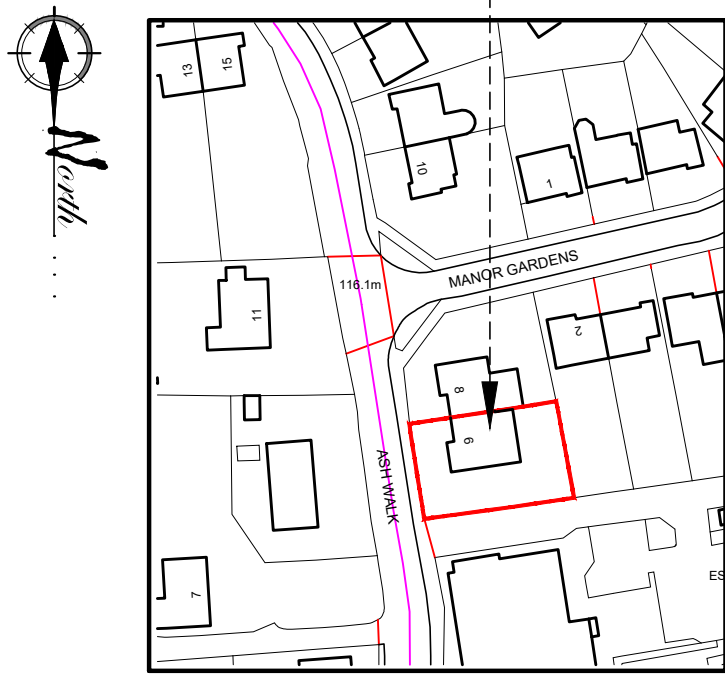

SITE LOCATION PLAN  
SCALE 1:1250

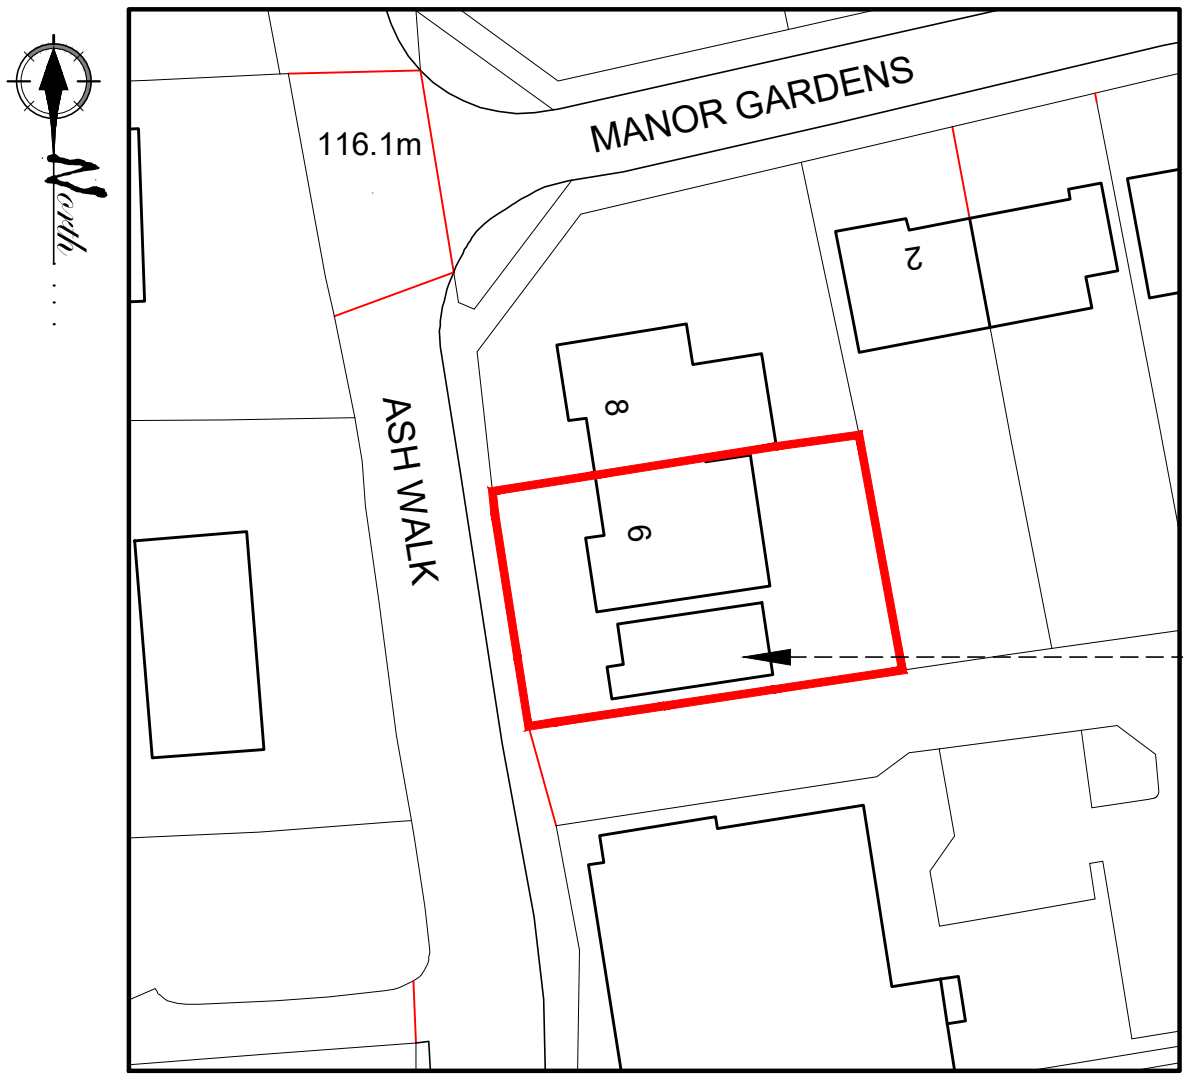

SITE BLOCK PLAN  
SCALE 1:500

lines indicate hidden or high level elements

line indicates boundary lines of site demise

|                                                                           |                   |            |
|---------------------------------------------------------------------------|-------------------|------------|
| A                                                                         | generally updated | 26/08/2025 |
| Rev:                                                                      | Amendment:        | Date:      |
| Client: MR ANDY JANE                                                      |                   |            |
| Project: EXISTING OUT BUILDING AT 6 ASH WALK, WARMINSTER, BA12 8PY        |                   |            |
| Title: EXISTING ELEVATIONS, GROUND FLOOR & ROOF PLANS, SITE & BLOCK PLANS |                   |            |
| Drawn by:                                                                 | Date:             | 26/08/2025 |
| Checked by:                                                               |                   |            |
| Scale: @ A1 1:50/100/500/1250                                             | Org. No. 2386-16  |            |