


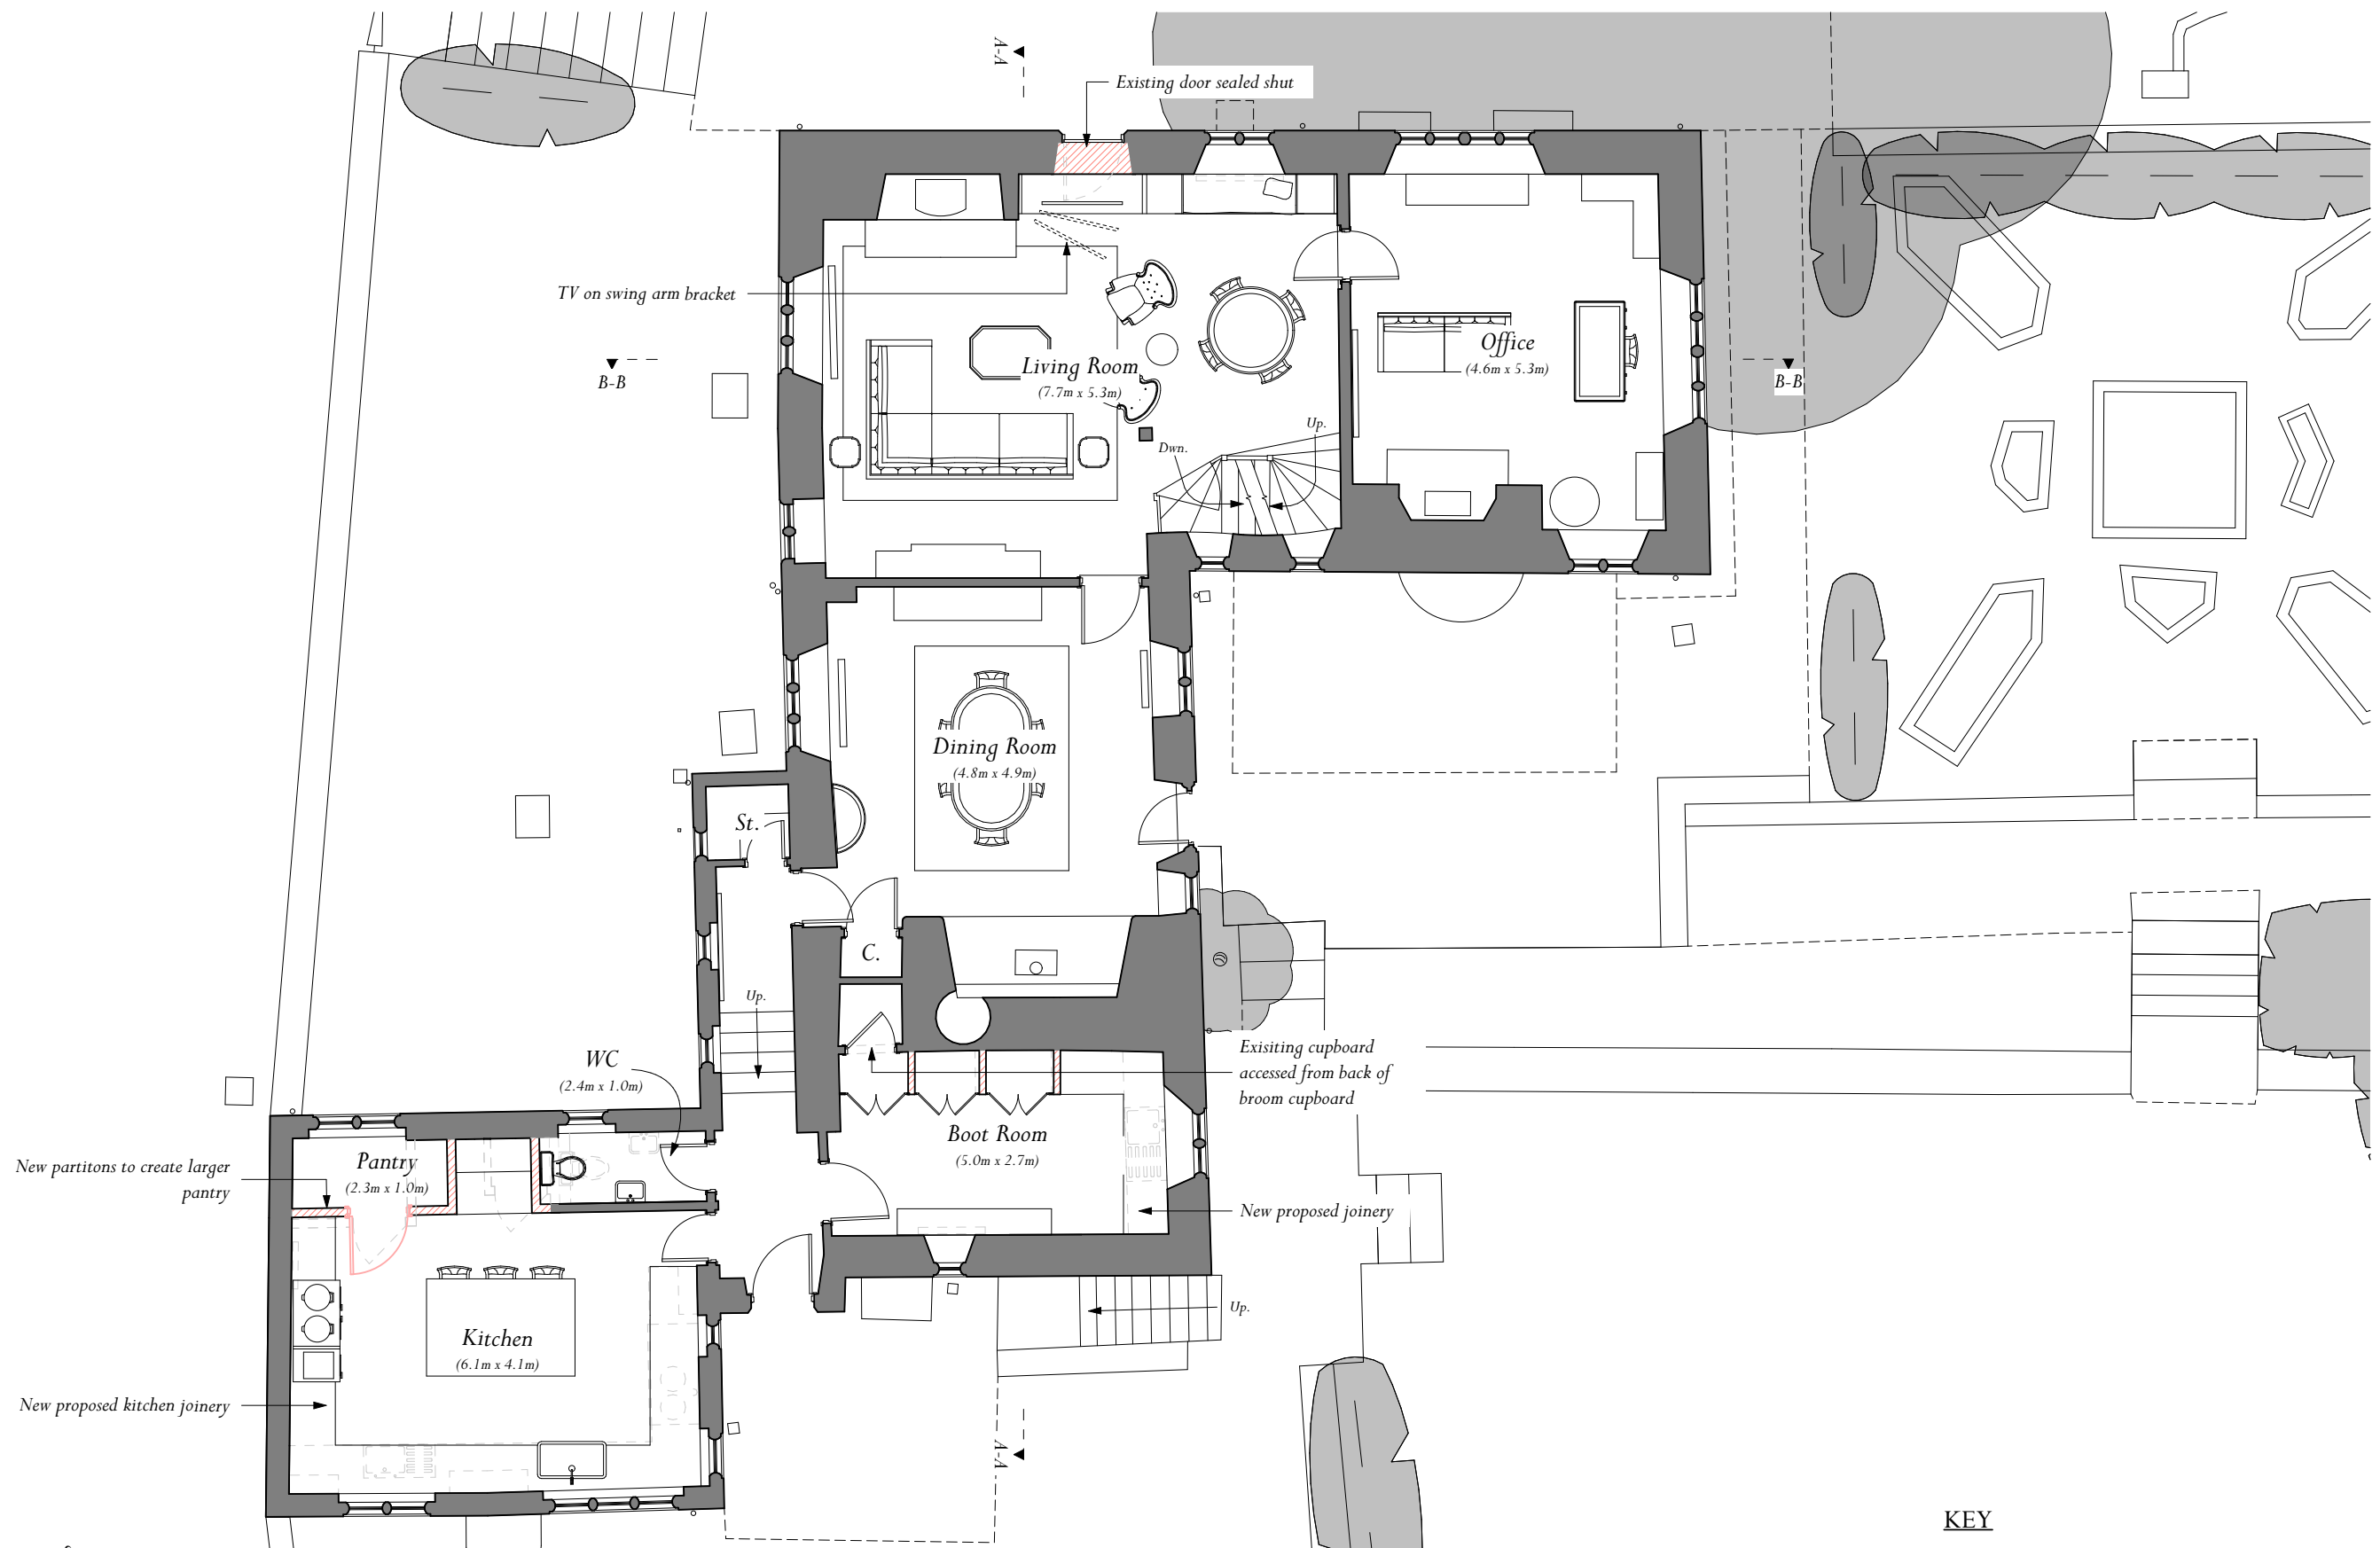

PROPOSED GROUND FLOOR PLAN

COLES FARM, WILTSHIRE

Scale: 1:100 @ A3

Drawing Number: 6564/PL07 | January 2026 | Drawn By: APK | Checked By: RC

KEY

- Existing Elements
- Proposed Elements
- Elements to be Demolished

ADAM ARCHITECTURE

www.adamarchitecture.com contact@adamarchitecture.com

