


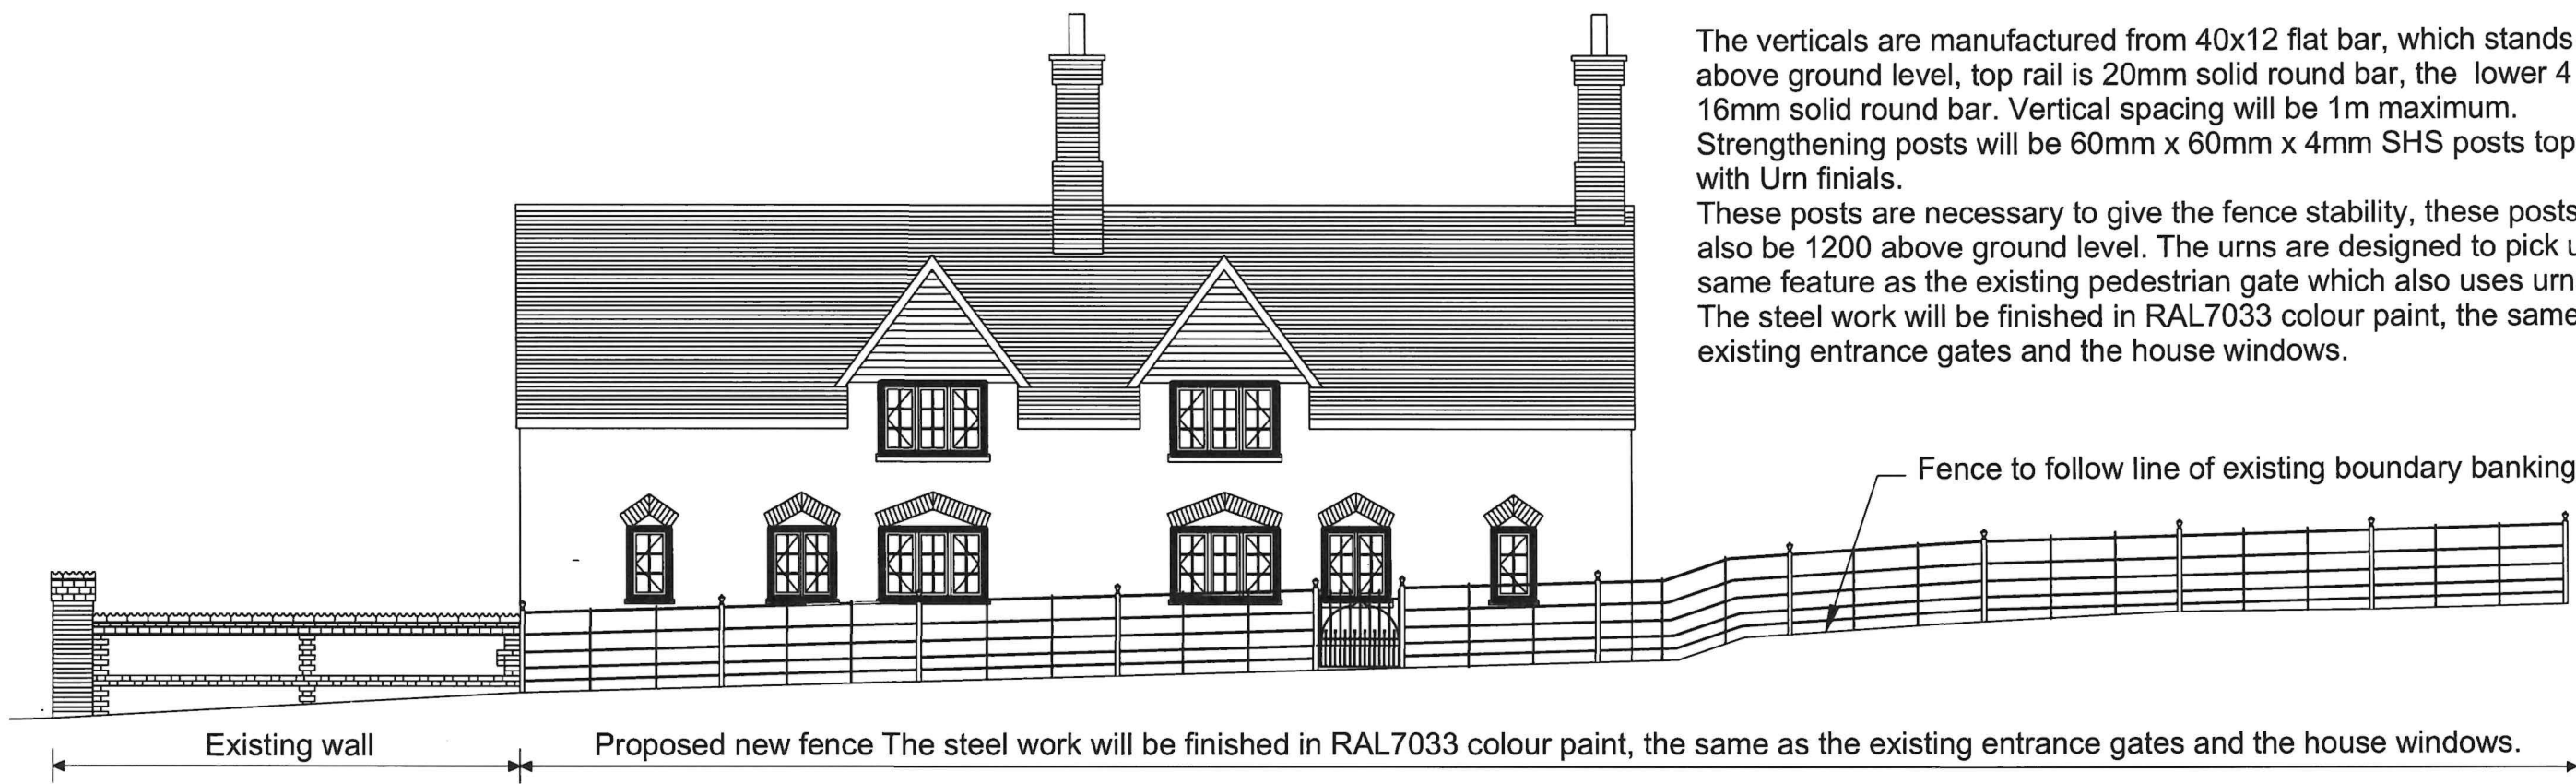

The verticals are manufactured from 40x12 flat bar, which stands 1200mm above ground level, top rail is 20mm solid round bar, the lower 4 rails are 16mm solid round bar. Vertical spacing will be 1m maximum. Strengthening posts will be 60mm x 60mm x 4mm SHS posts topped with Urn finials.

These posts are necessary to give the fence stability, these posts will also be 1200 above ground level. The urns are designed to pick up the same feature as the existing pedestrian gate which also uses urns as finials. The steel work will be finished in RAL7033 colour paint, the same as the existing entrance gates and the house windows.

PROPOSED WEST ELEVATION - Metal Estate Fence

Drawing no. 1306

Bennells,
Oxenwood
MARLBOROUGH
SN8 3NQ

PROPOSED WEST ELEVATION
Scale 1:100 at A3
PROPOSED REPLACEMENT PART OF
FRONT BOUNDARY WALL AND GATE No. 5

16/10/2025