



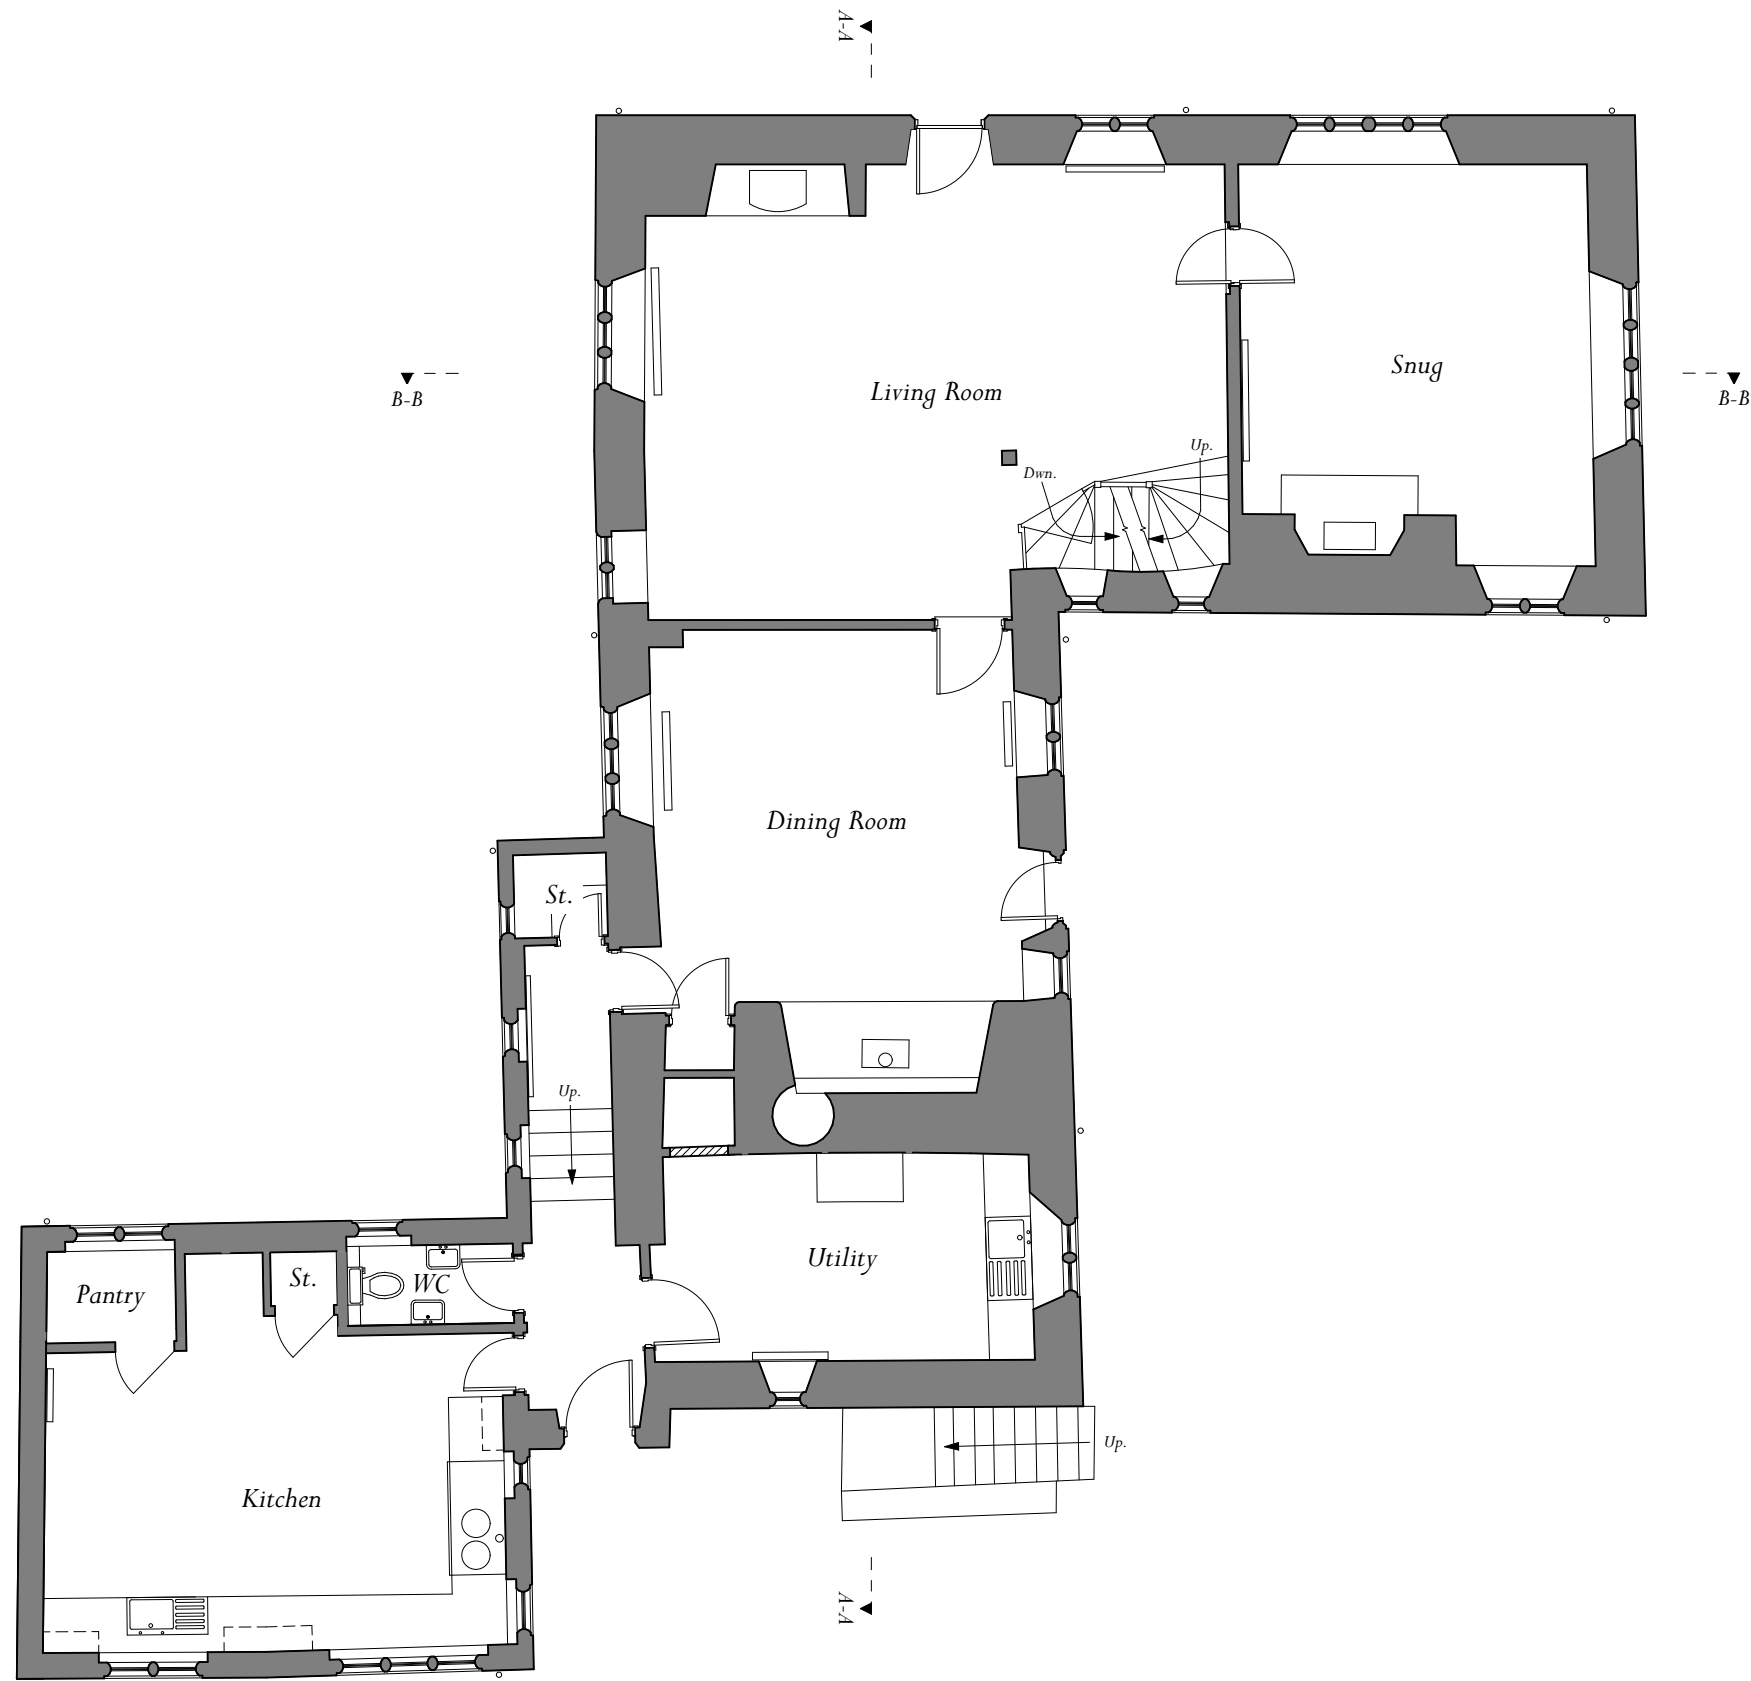

EXISTING GROUND FLOOR PLAN

COLES FARM, WILTSHIRE

Scale: 1:100 @ A3
 Drawing Number: 6564/PL17 | January 2026 | Drawn By: APK | Checked By: RC

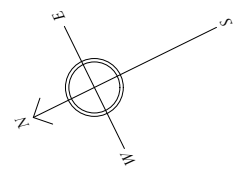

Scale 1:100
 0 1 2 3 4 5