


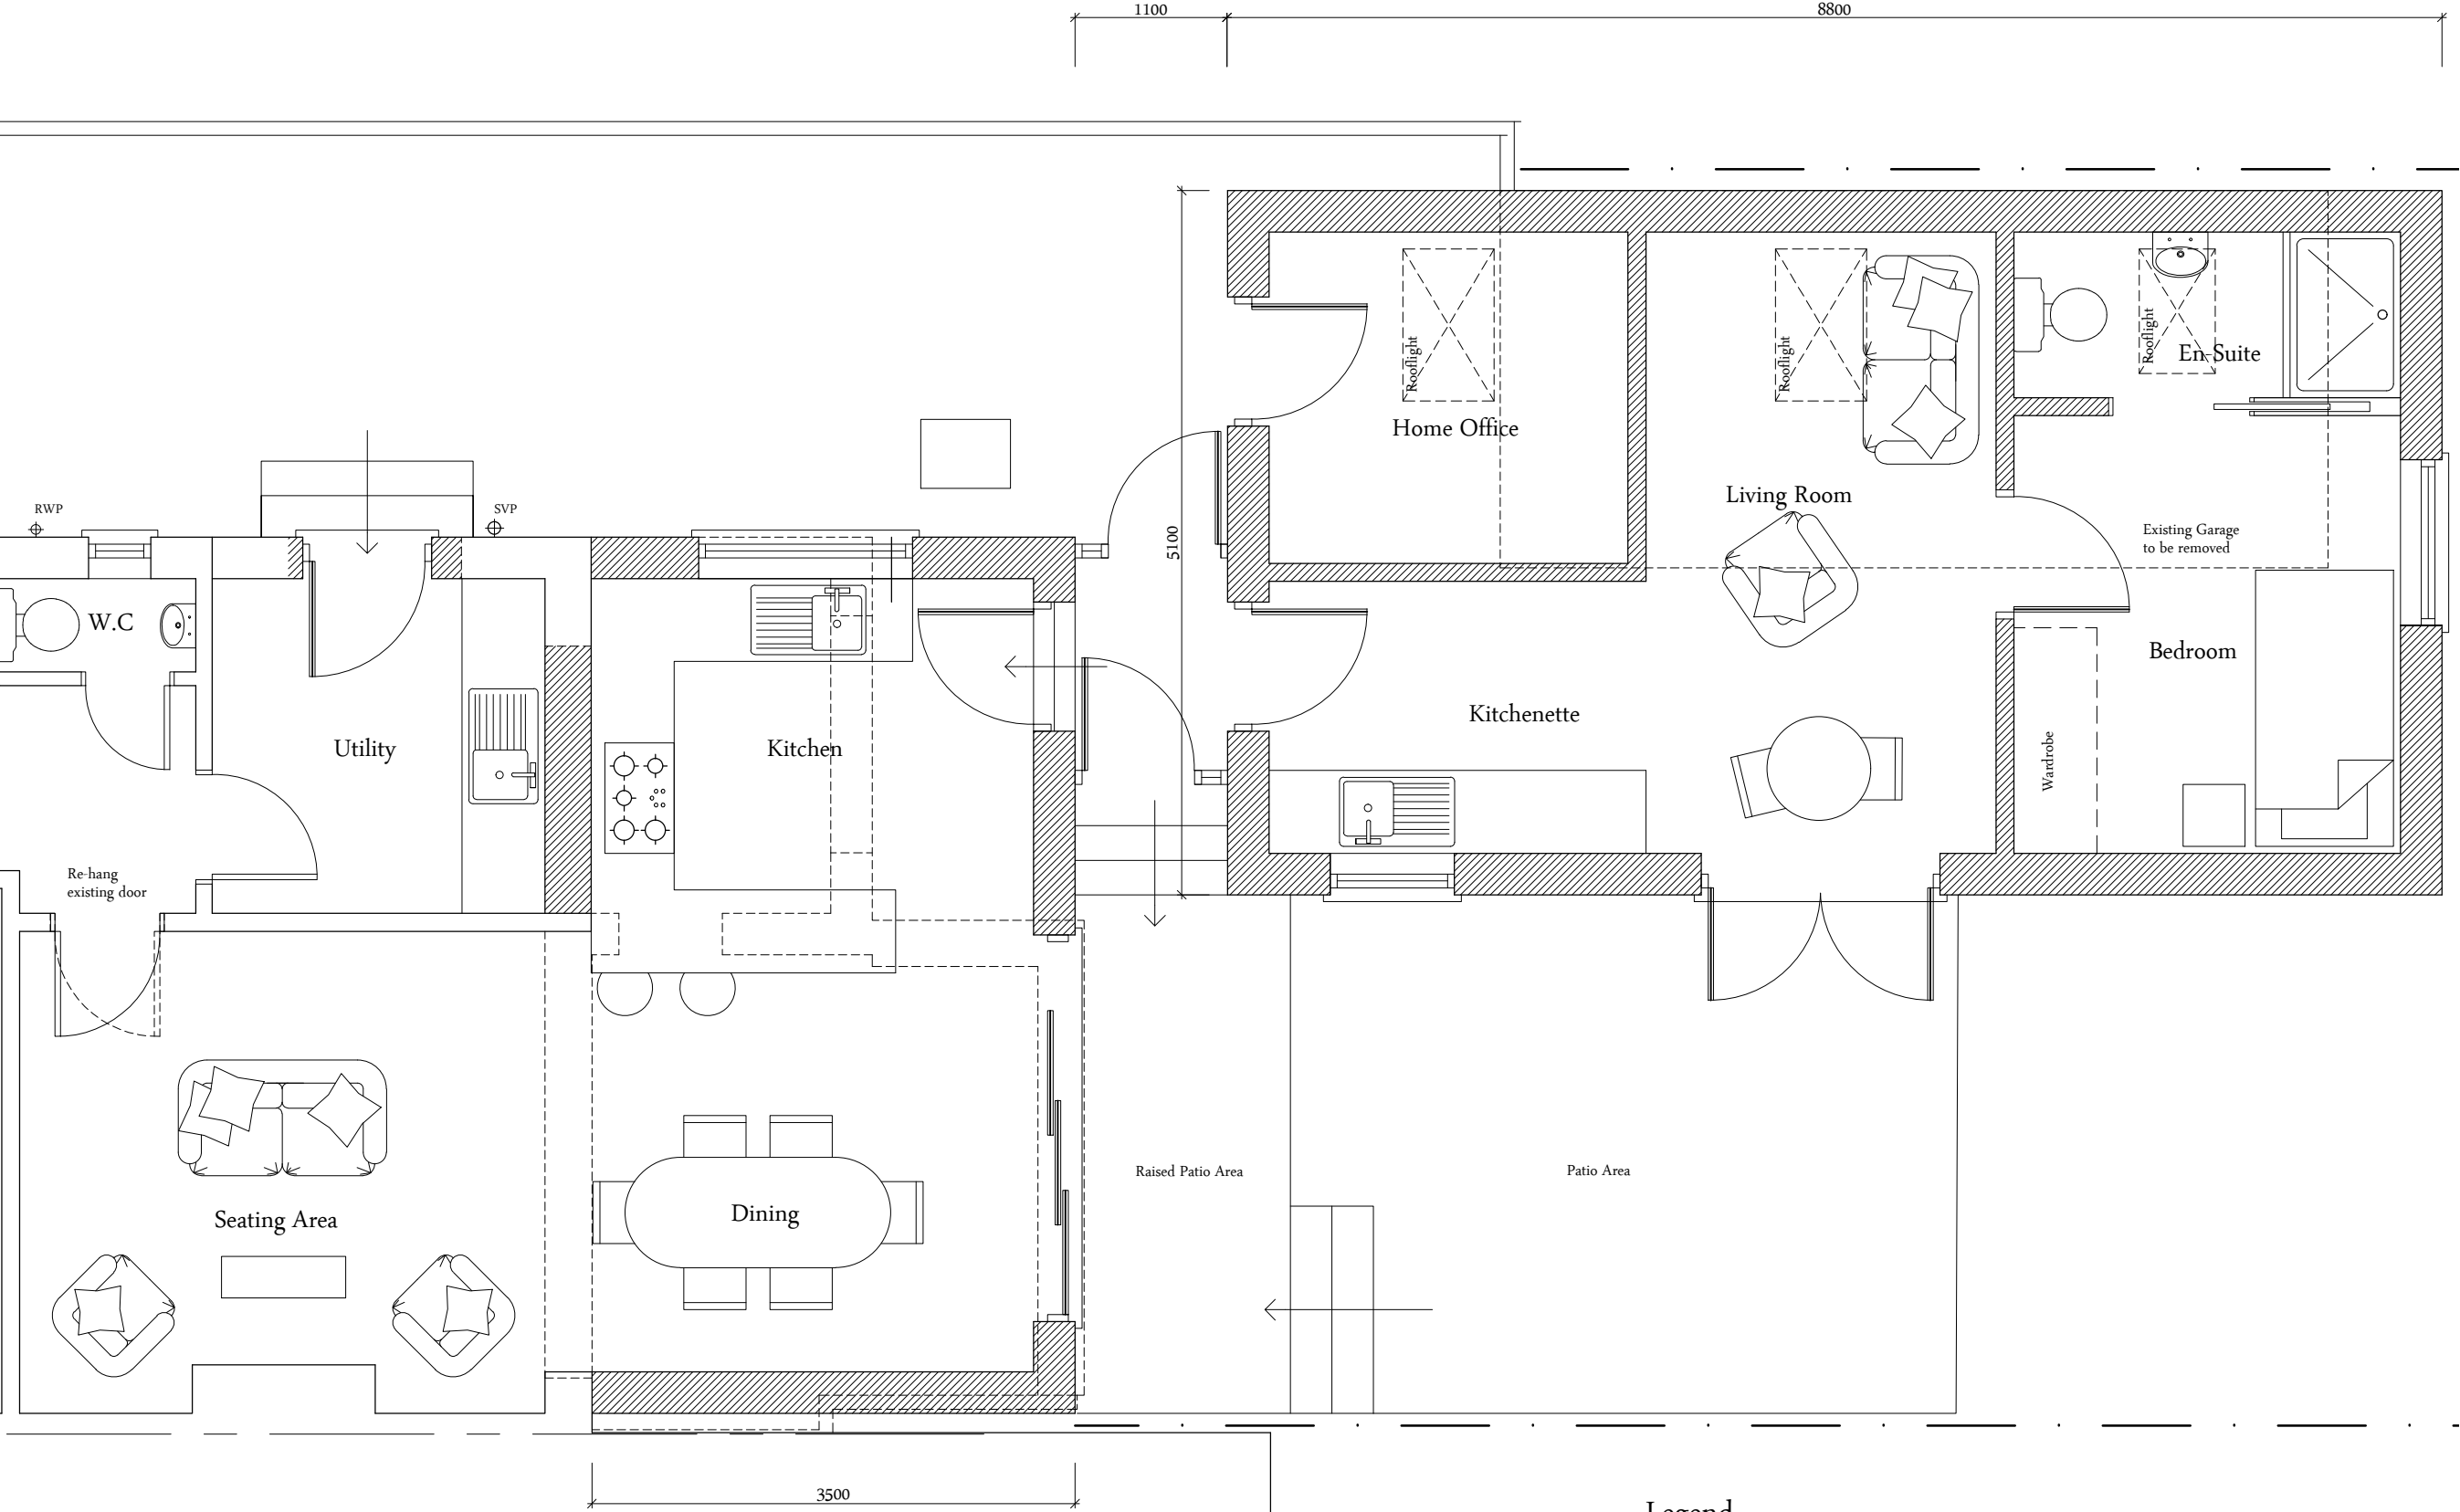

NOTES:

- This drawing is copyright of Larkham Design Ltd and must not be used without their permission.
- This drawing has been produced to support a planning application and should not be used for any other purpose

Metres

0 0.5 1 1.5 2

Scale Bar (1:50 at A3)

Rev	Amendment	Date
C	Proposed glazed link reinstated	22/01/26
B	Variation of Condition application	01/12/25
A	Clients comments incorporated	11/06/25
	Planning Issue	19/02/25

LARKHAM DESIGN LTD
ARCHITECTURAL SERVICES

Field View Barn, Longhedge, Salisbury, Wilts. SP4 6RS

Tel: 01722 322193 info@larkhamdesign.co.uk
www.larkhamdesign.co.uk

Client & Project Address:

Mr & Mrs A Abbott

17 Cornwall Road,
Salisbury,
Wilts.
SP1 3NH

Project Description:

Proposed Single Storey
Rear/Side Extension

Drawing Title:

Proposed Ground
Floor Plan

Scale:

1:50 at A3

Drawing Ref:	Rev:
0906/PL/01	C

Legend

-
- Existing Walls
-
- Proposed walls/block up existing openings, as indicated
-
- Remove existing wall/door/window as indicated
-
- Proposed door